
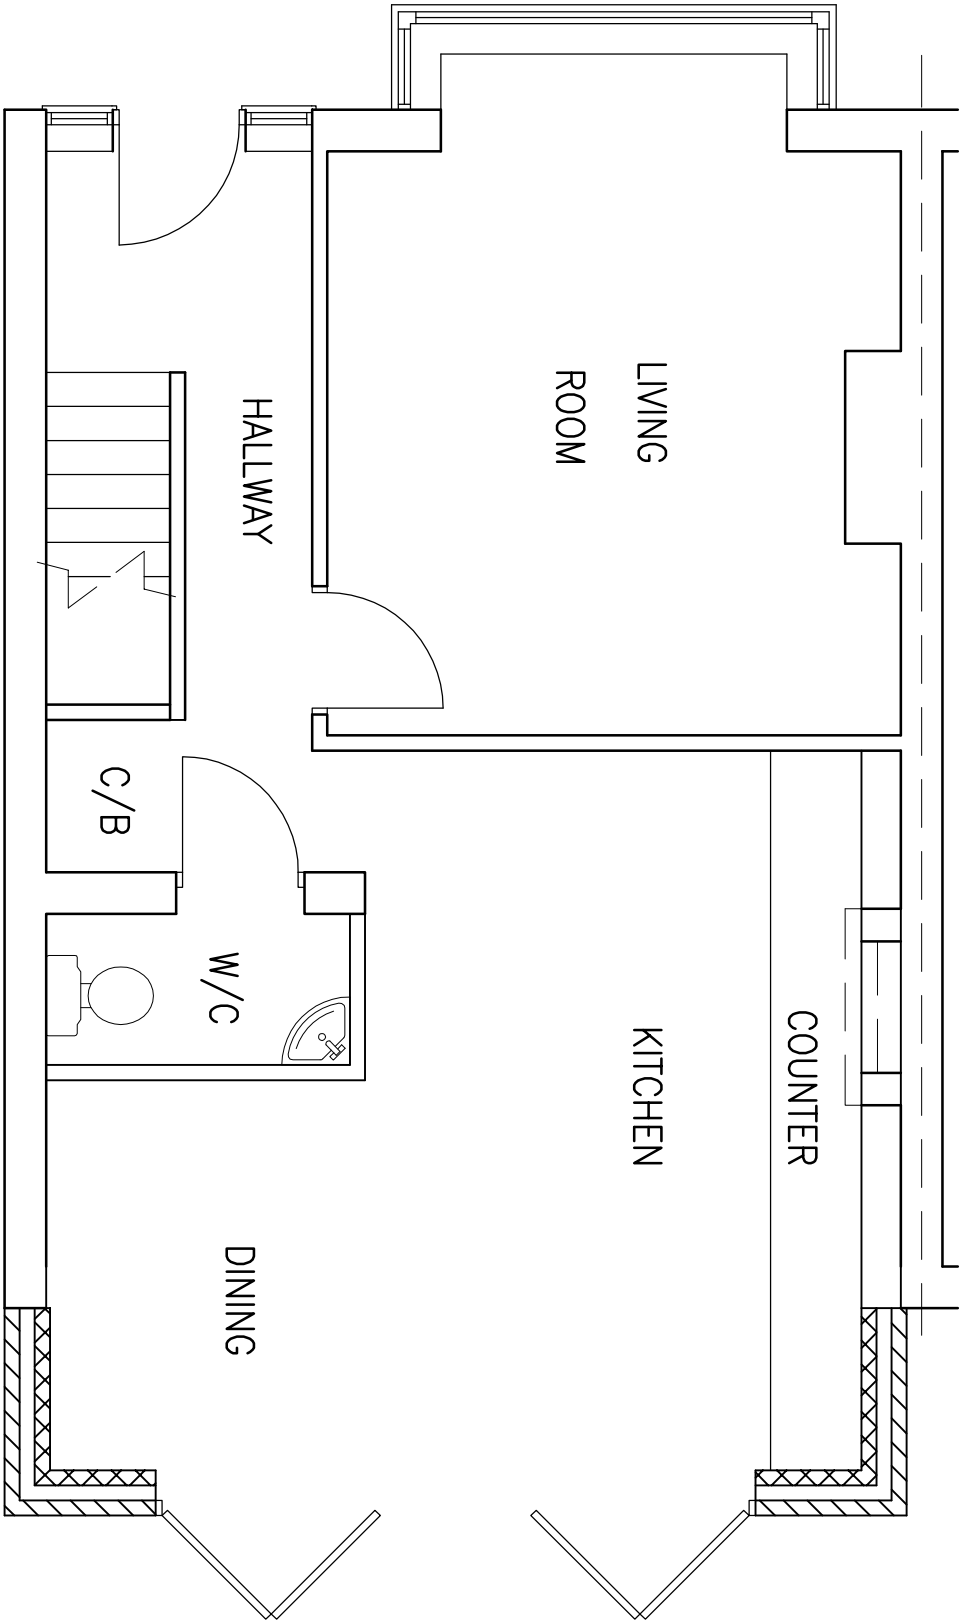


NOTES

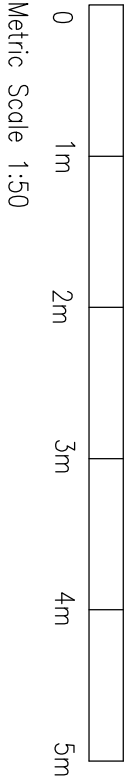


Rev	Date	Amendment
A	-	-

PROJECT
14 SOUTH VIEW AVENUE
CAVERSHAM
RG4 5AD

TITLE

PROPOSED GROUND
FLOOR PLAN

 

CREATIVE DESIGN
(STRUCTURAL) Ltd.

Tel 01753 543129
M 0787751996,7

info@cdstructural.com www.cdstructural.com

DRAWN	AS	SCALE @ A3
DATE	JULY 24	1:50
DRAWING NO.	S10024-03	REV.
	A	