


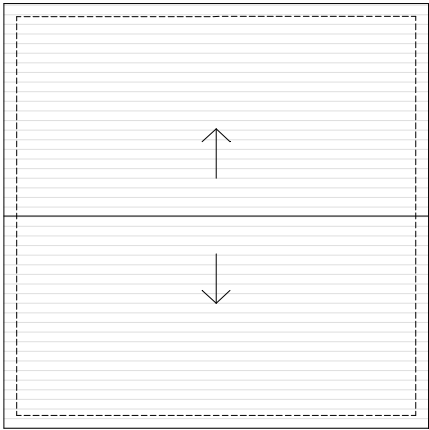
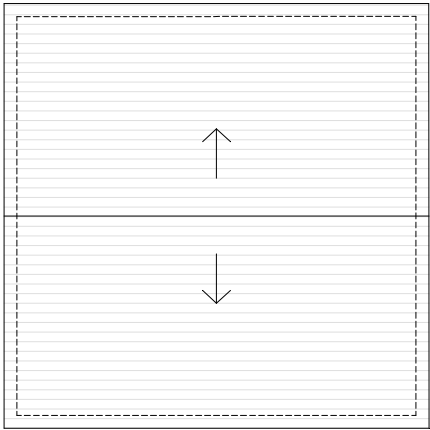


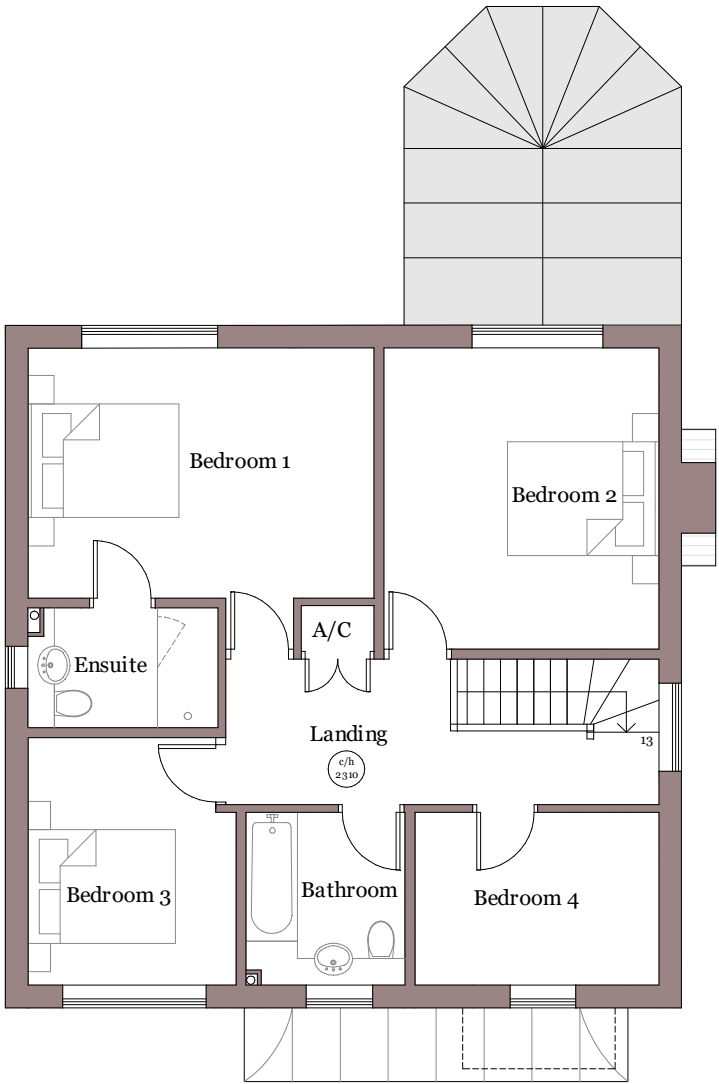

Existing First Floor Plan

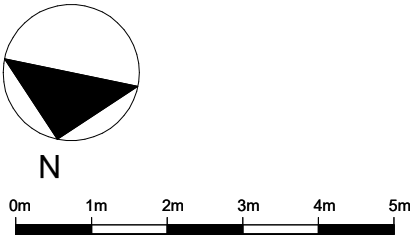

Existing Roof Plan

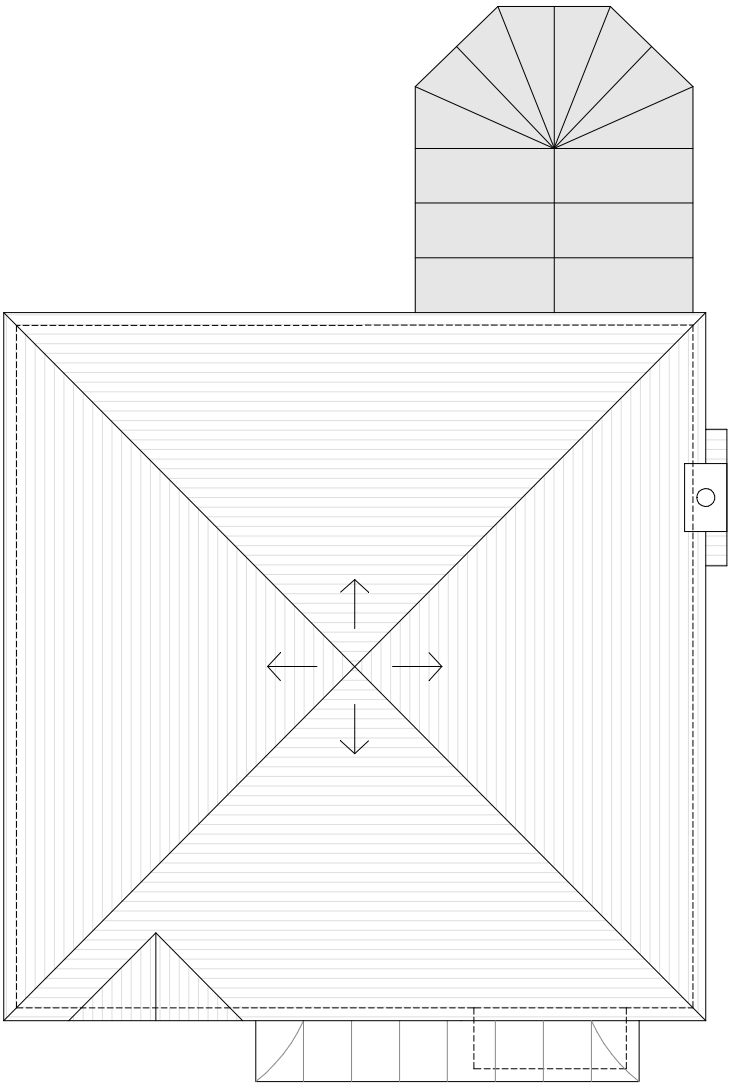

Scale 1:100

Rev	description	date	by	ch
-----	-------------	------	----	----

Project
19 Fairfax Close
Caversham, RG4 6DA

Scale	Date	Drawn
1:100@A3	21/02/24	MH

Drawing Title
Existing Plans

Status
Planning

Drawing No.	Rev
23545 - P004	-



MJH Architects, 4 Rodswood, Alton, Hants, GU342LD
T:01420 544501www.mjharchitects.co.uk

Notes
This drawing is © copyright of MJH Architects.
This drawing is to be read in conjunction with all consultant's drawings, details and specification.
All dimensions to be checked on site prior to commencement of building work.
Scale for planning purposes only.
Any discrepancies to be reported to the architect prior to implementation.