


1:50 scale Bar
This Drawing has been produced for printing onto A1 size paper.
If printing on A3 please use the scale below for reference.




1:100 scale Bar
This Drawing has been produced for printing onto A1 size paper.
If printing on A3 please use the scale below for reference.

 


1:500 scale Bar
This Drawing has been produced for printing onto A1 size paper.
If printing on A3 please use the scale below for reference.




1:1250 scale Bar
This Drawing has been produced for printing onto A1 size paper.
If printing on A3 please use the scale below for reference.

 


~~DO NOT SCALE FROM THIS DRAWING~~ VERIFY ALL DIMENSIONS BEFORE
SETTING OUT, COMMENCING WORK OR MAKING ANY SHOP DRAWINGS.
REPORT ANY DISCREPANCIES TO SUPERVISING OFFICER IMMEDIATELY.
COPYRIGHT ©

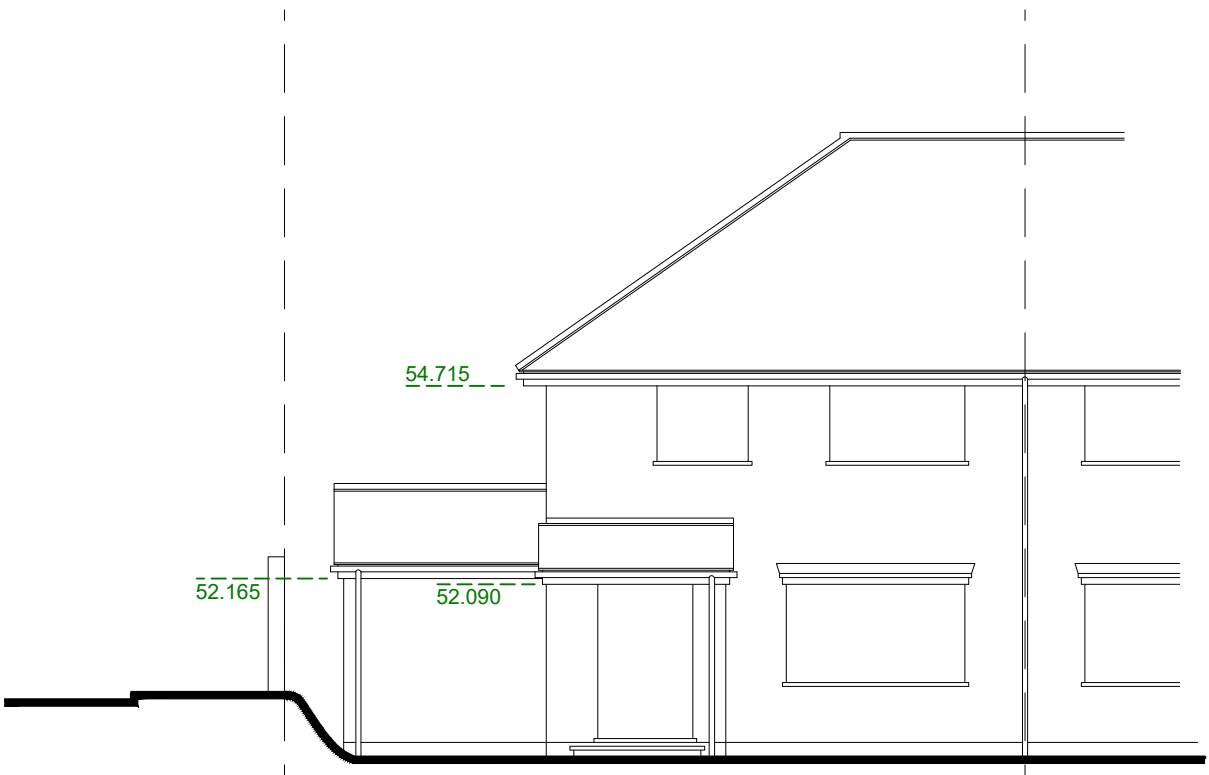


Front Elevation 1:100 Scale

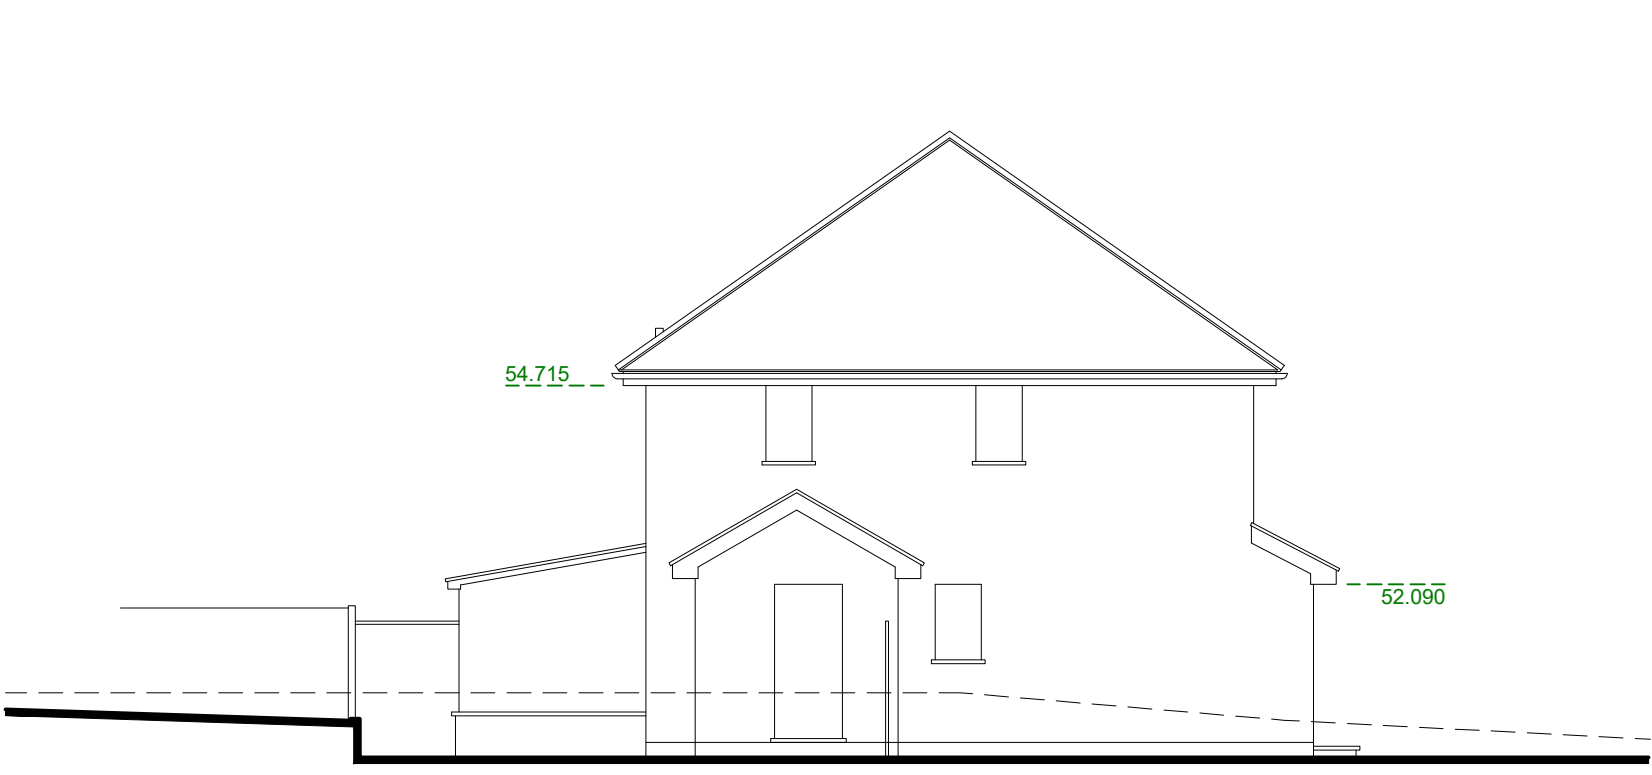


Side Elevation 1:100 Scale

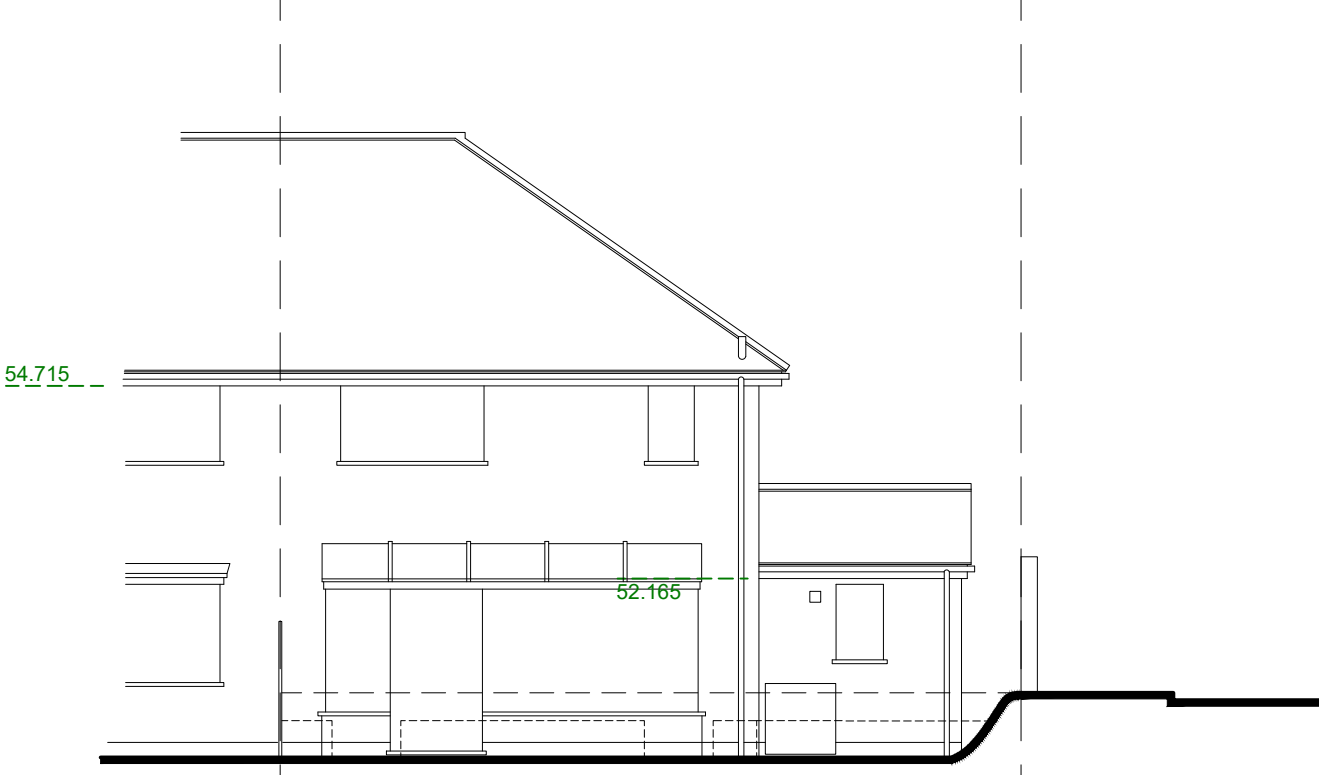


Rear Elevation 1:100 Scale

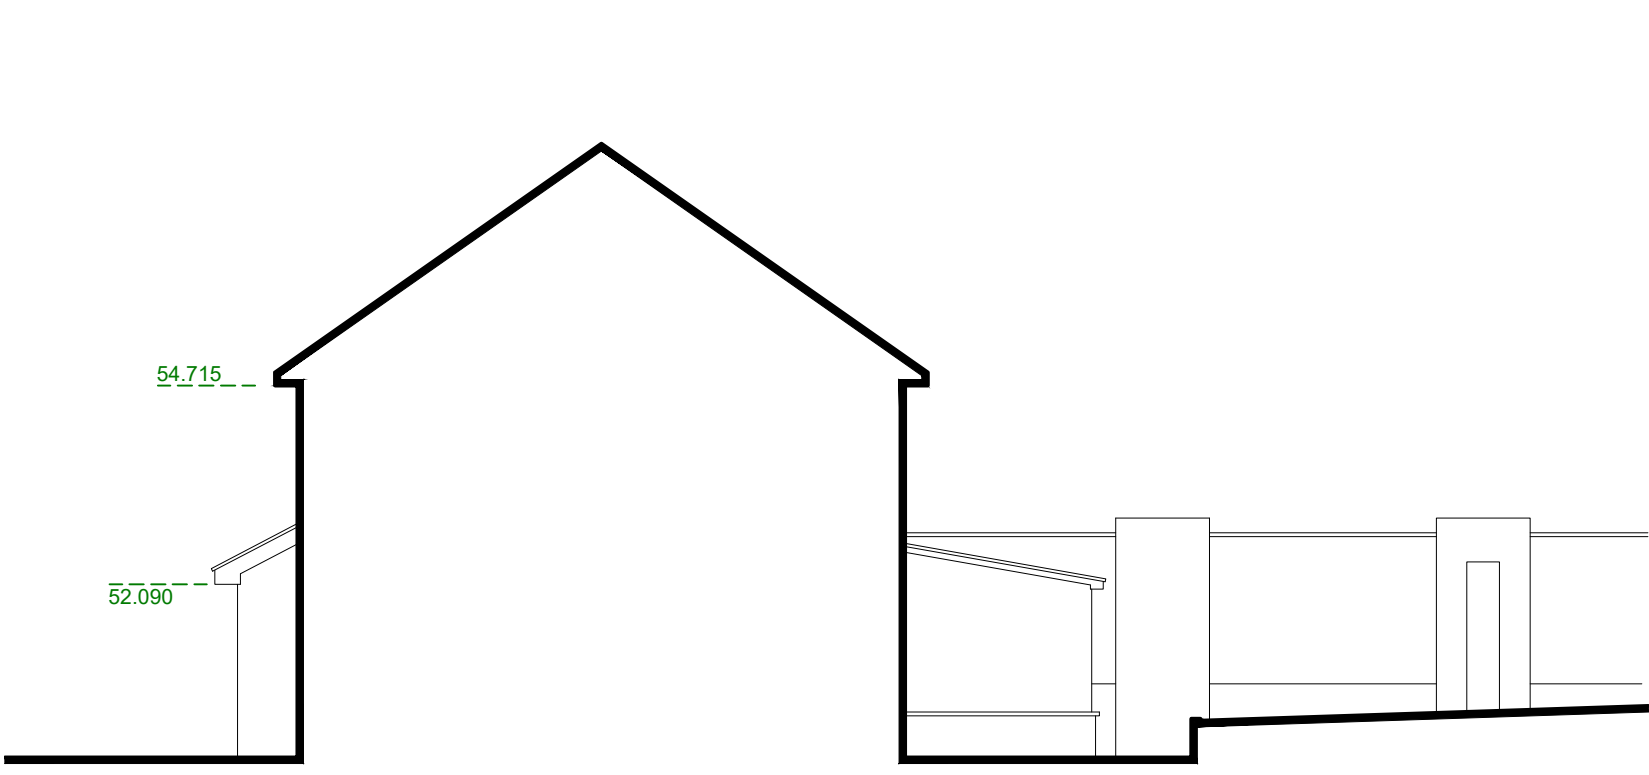


Side Elevation 1:100 Scale

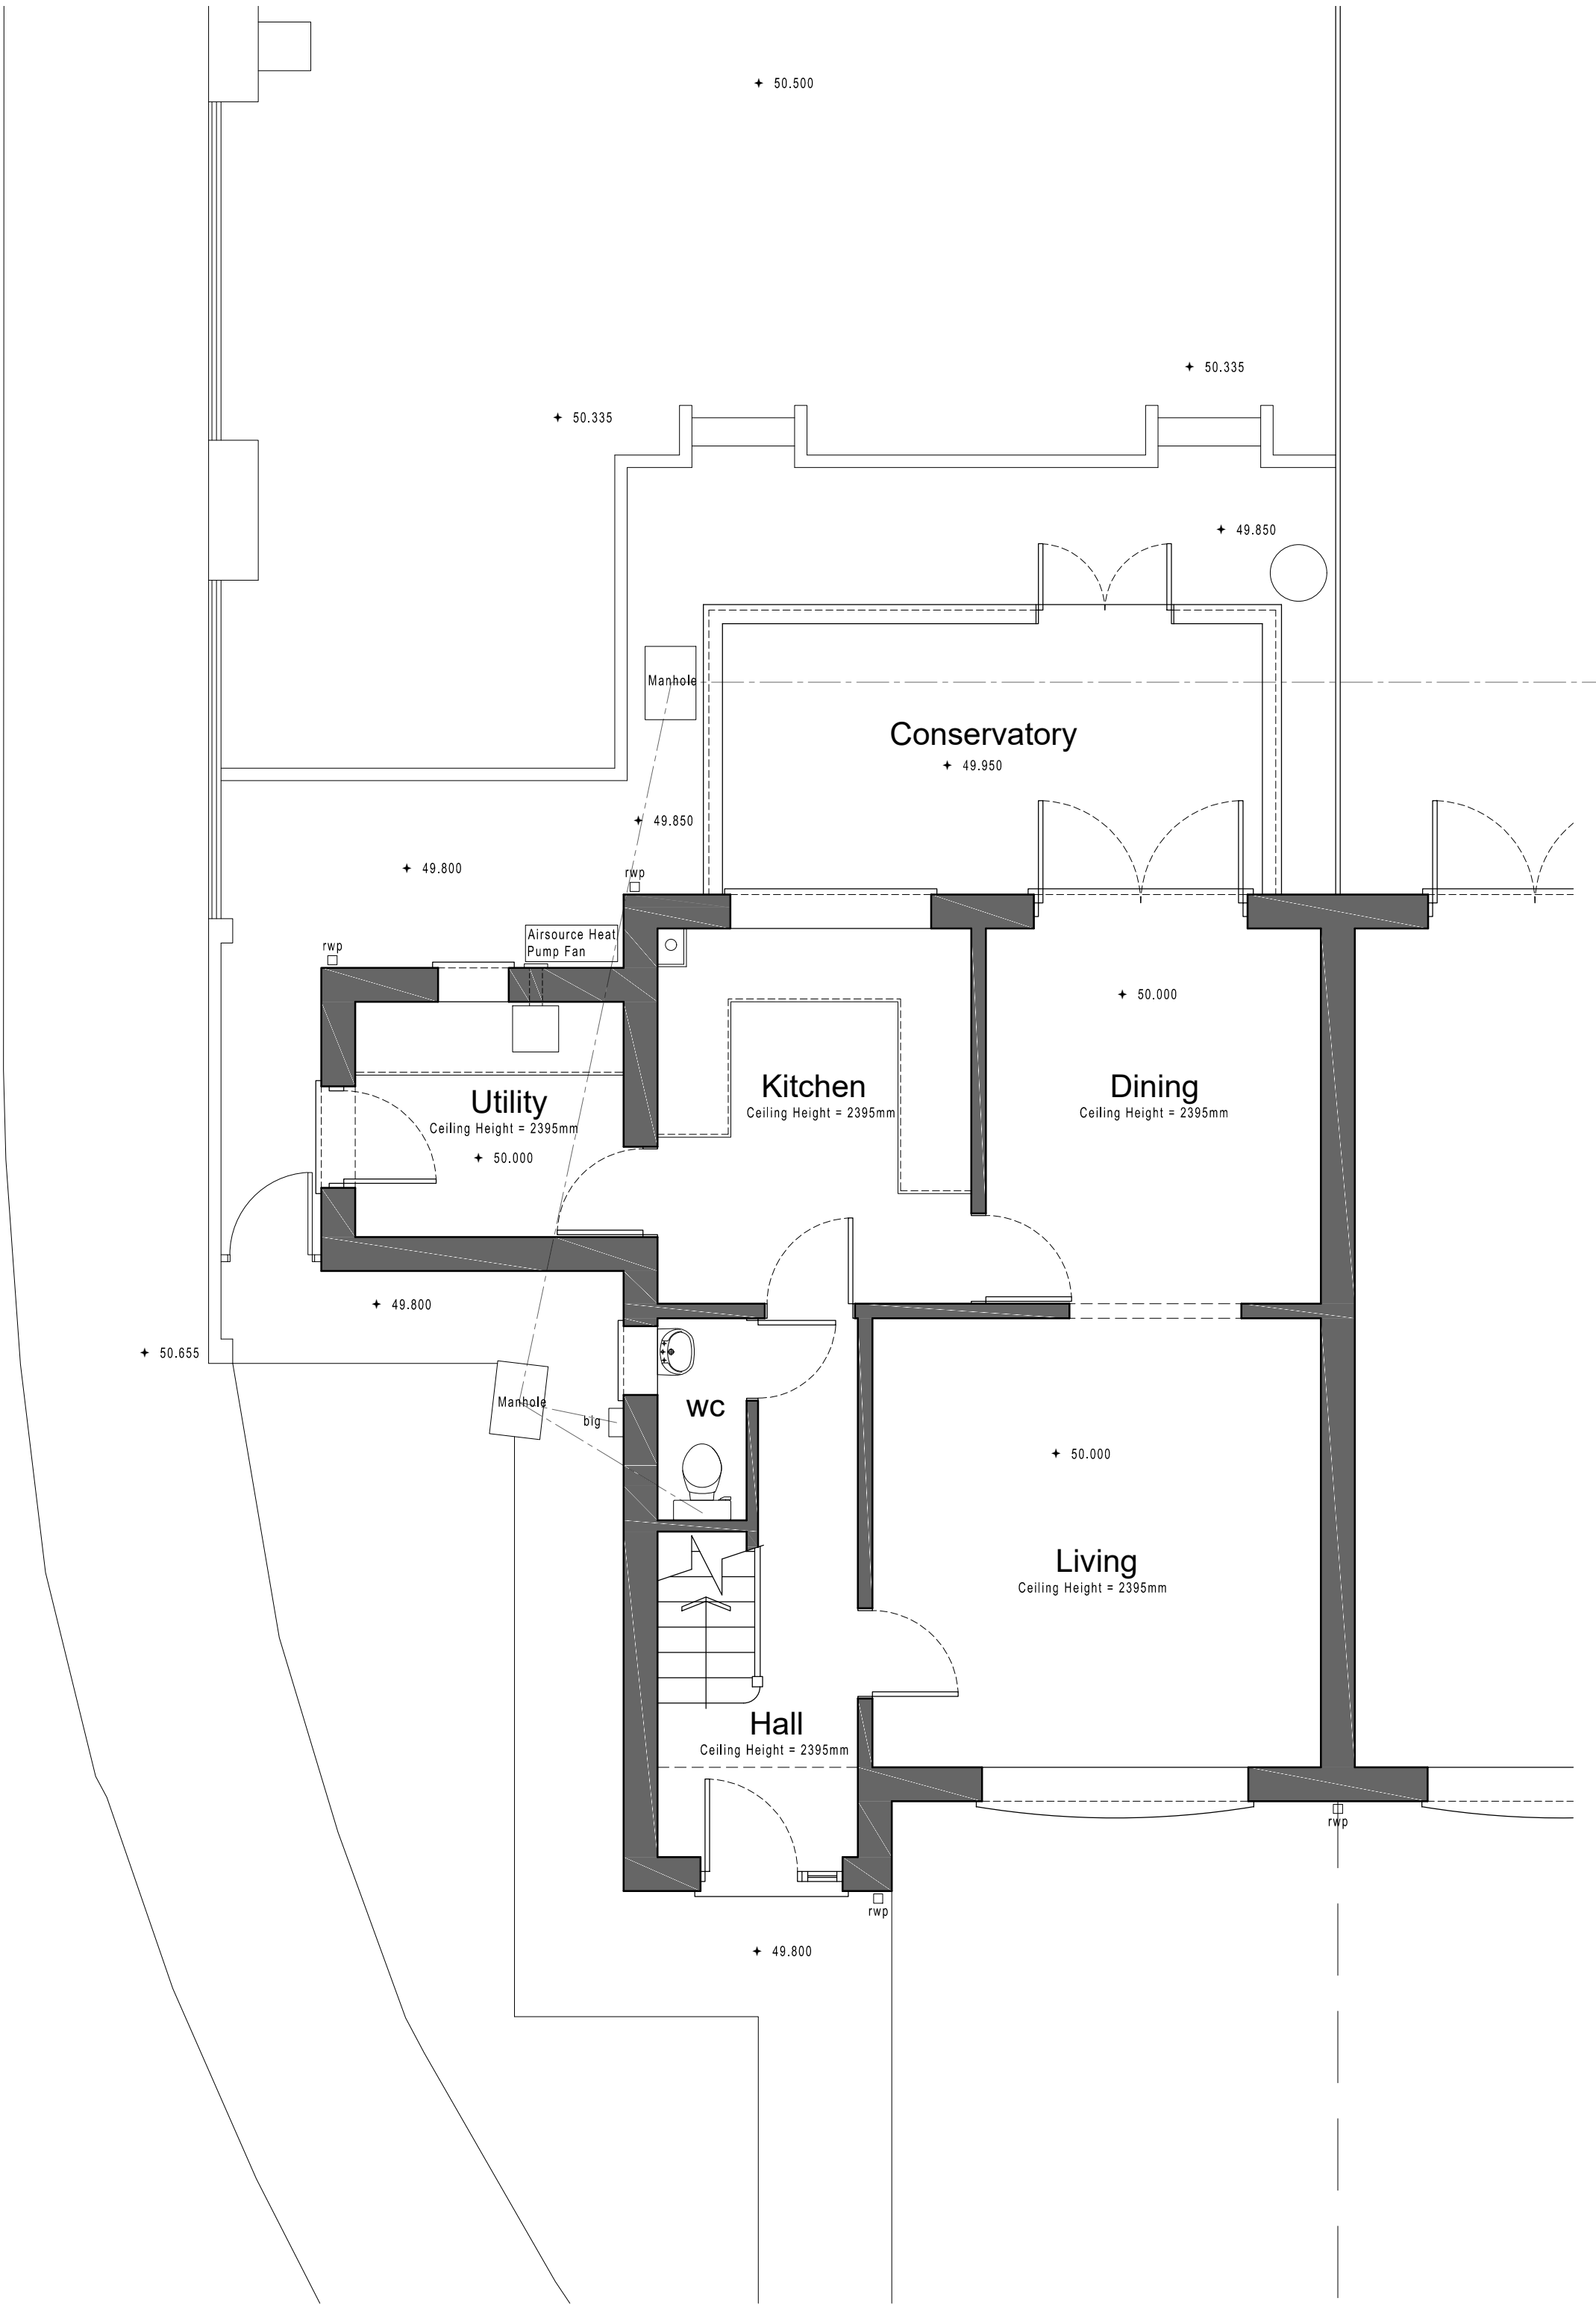


Ground Floor Plan 1:50 Scale

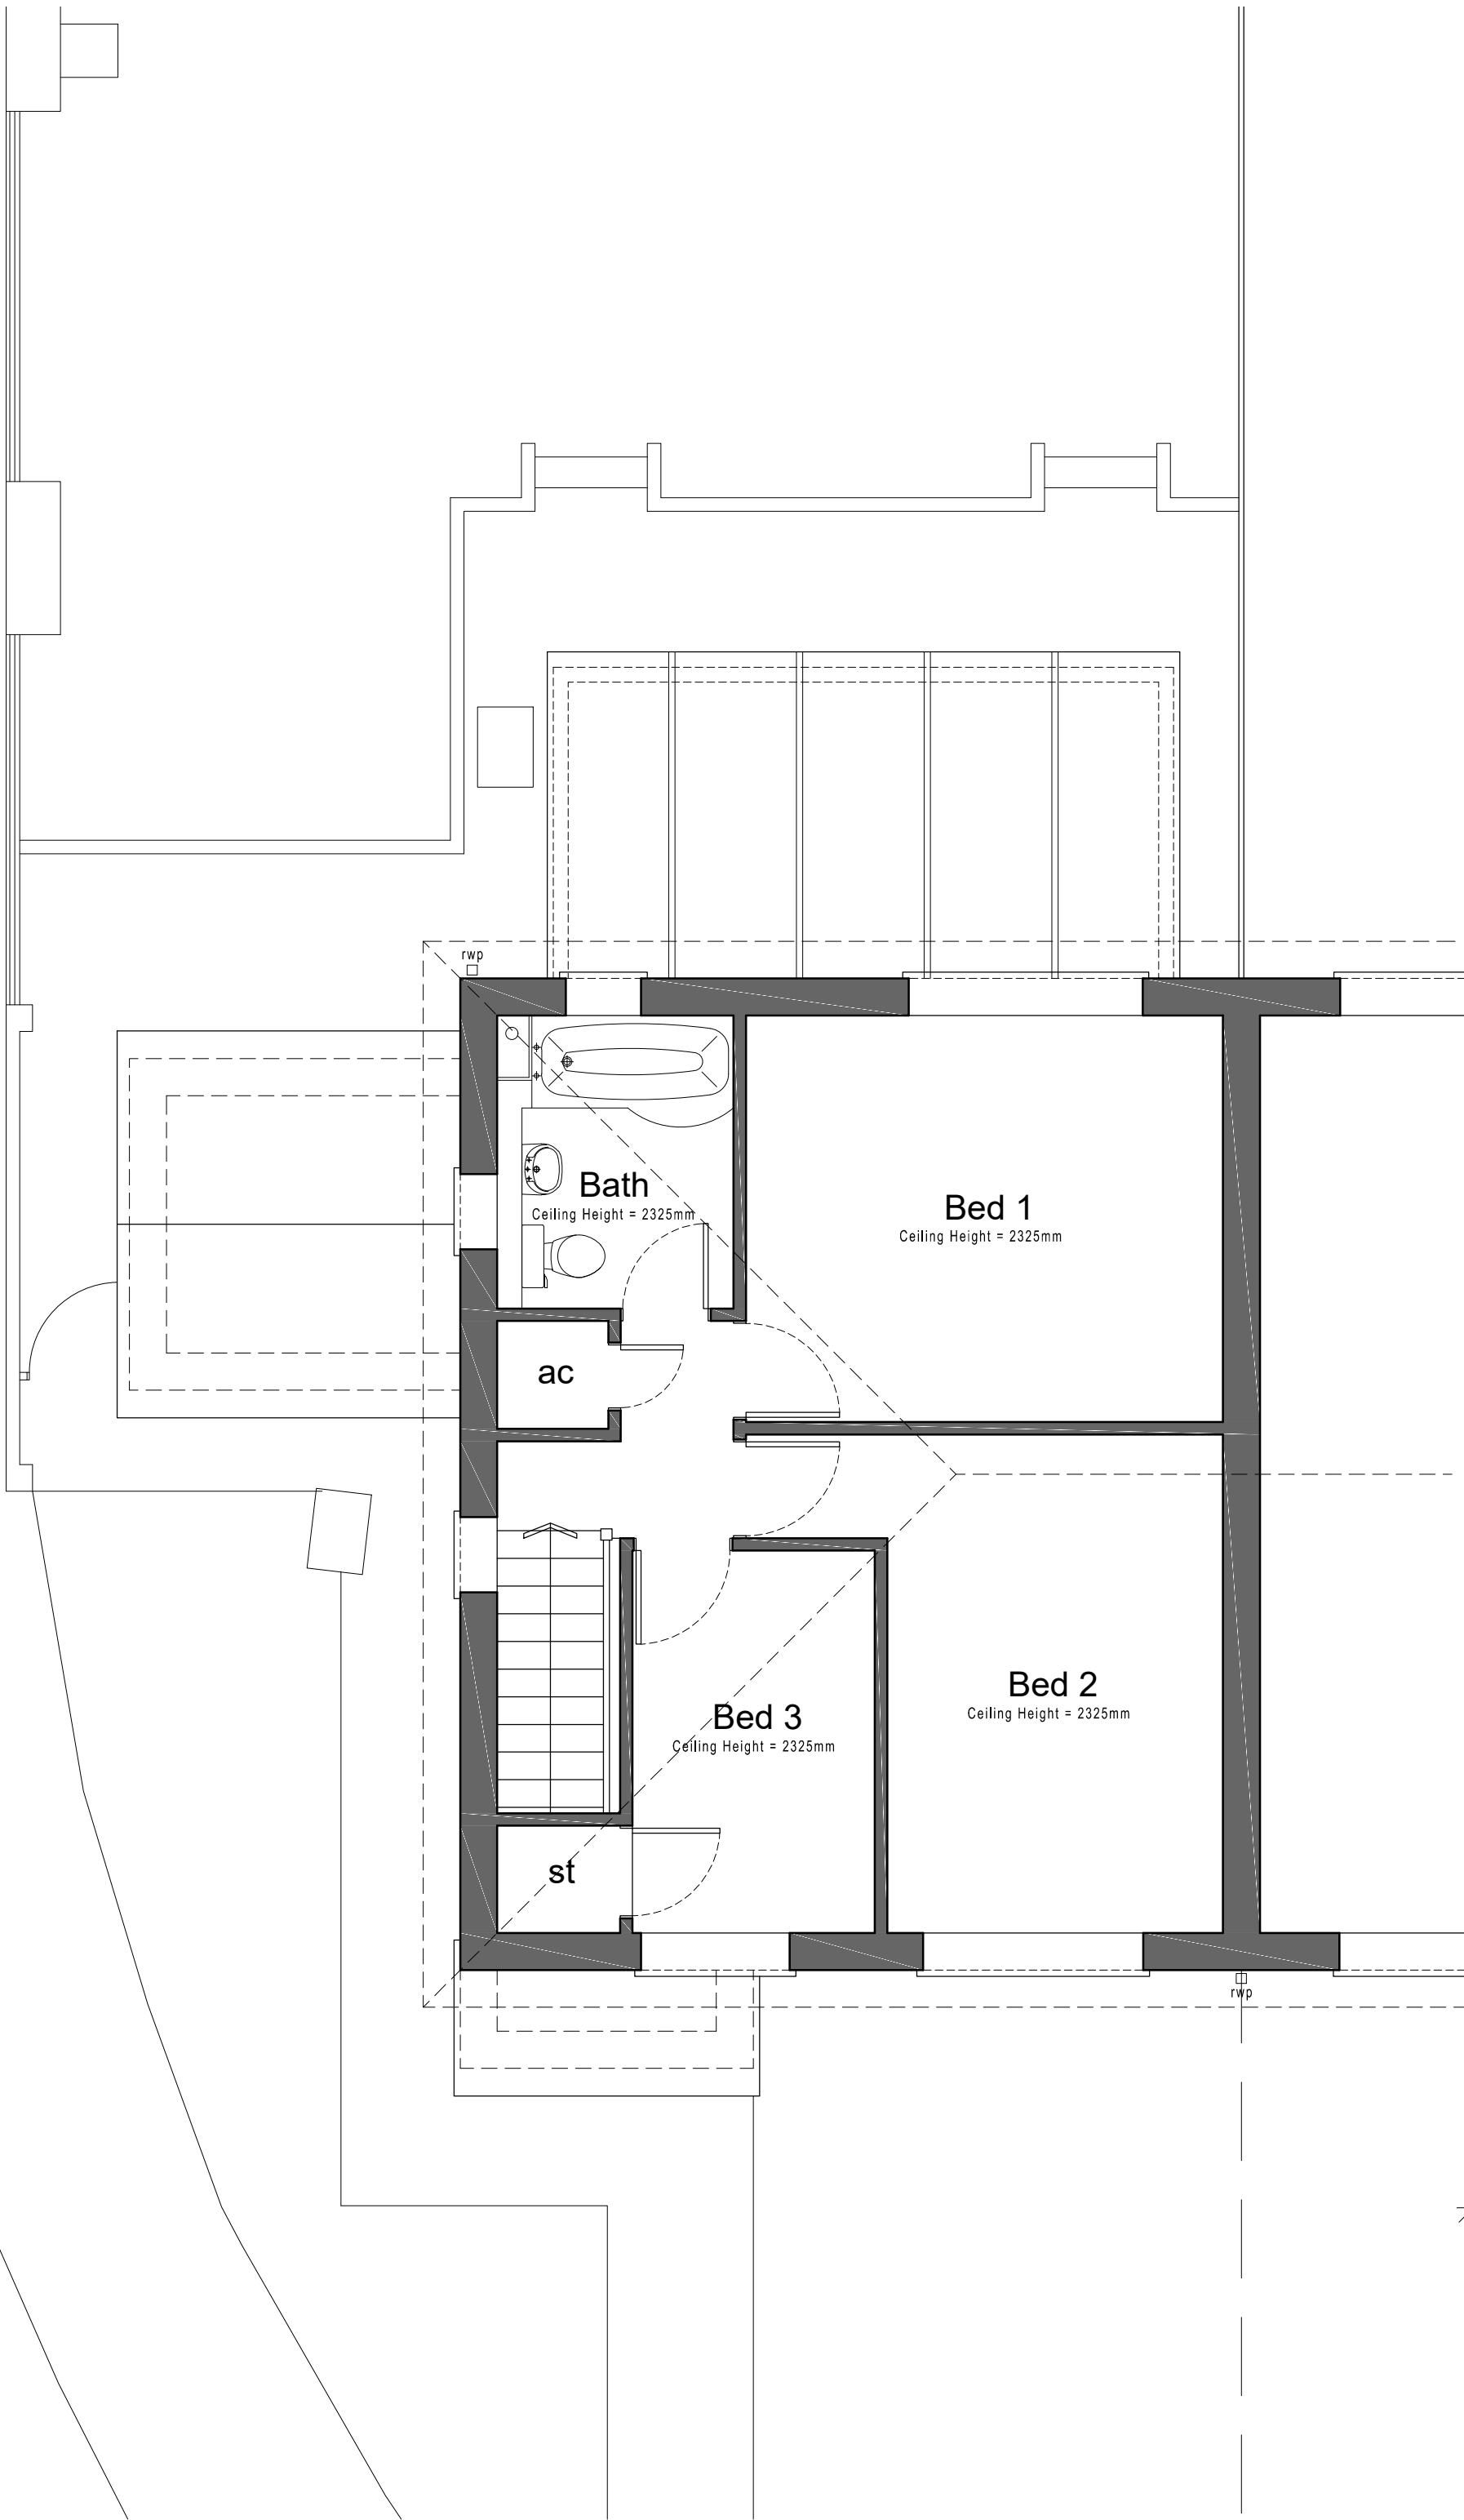


First Floor Plan 1:50 Scale

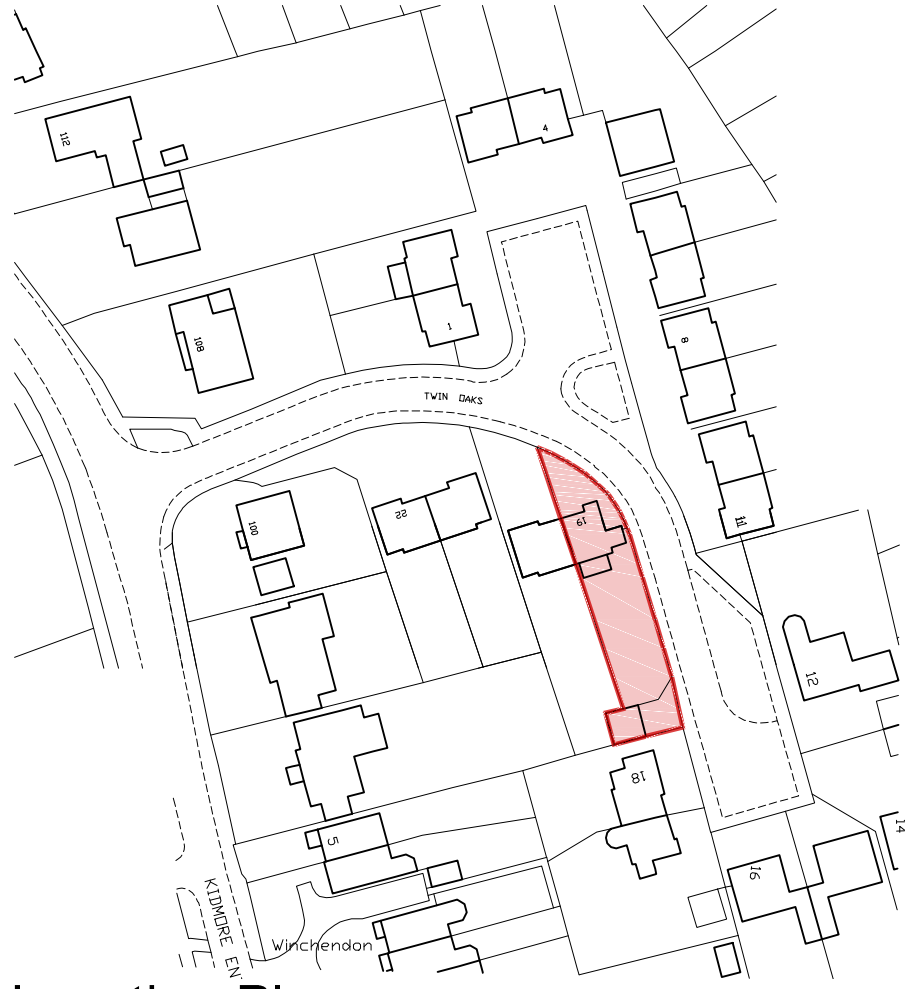

Location Plan 1:1250 Scale

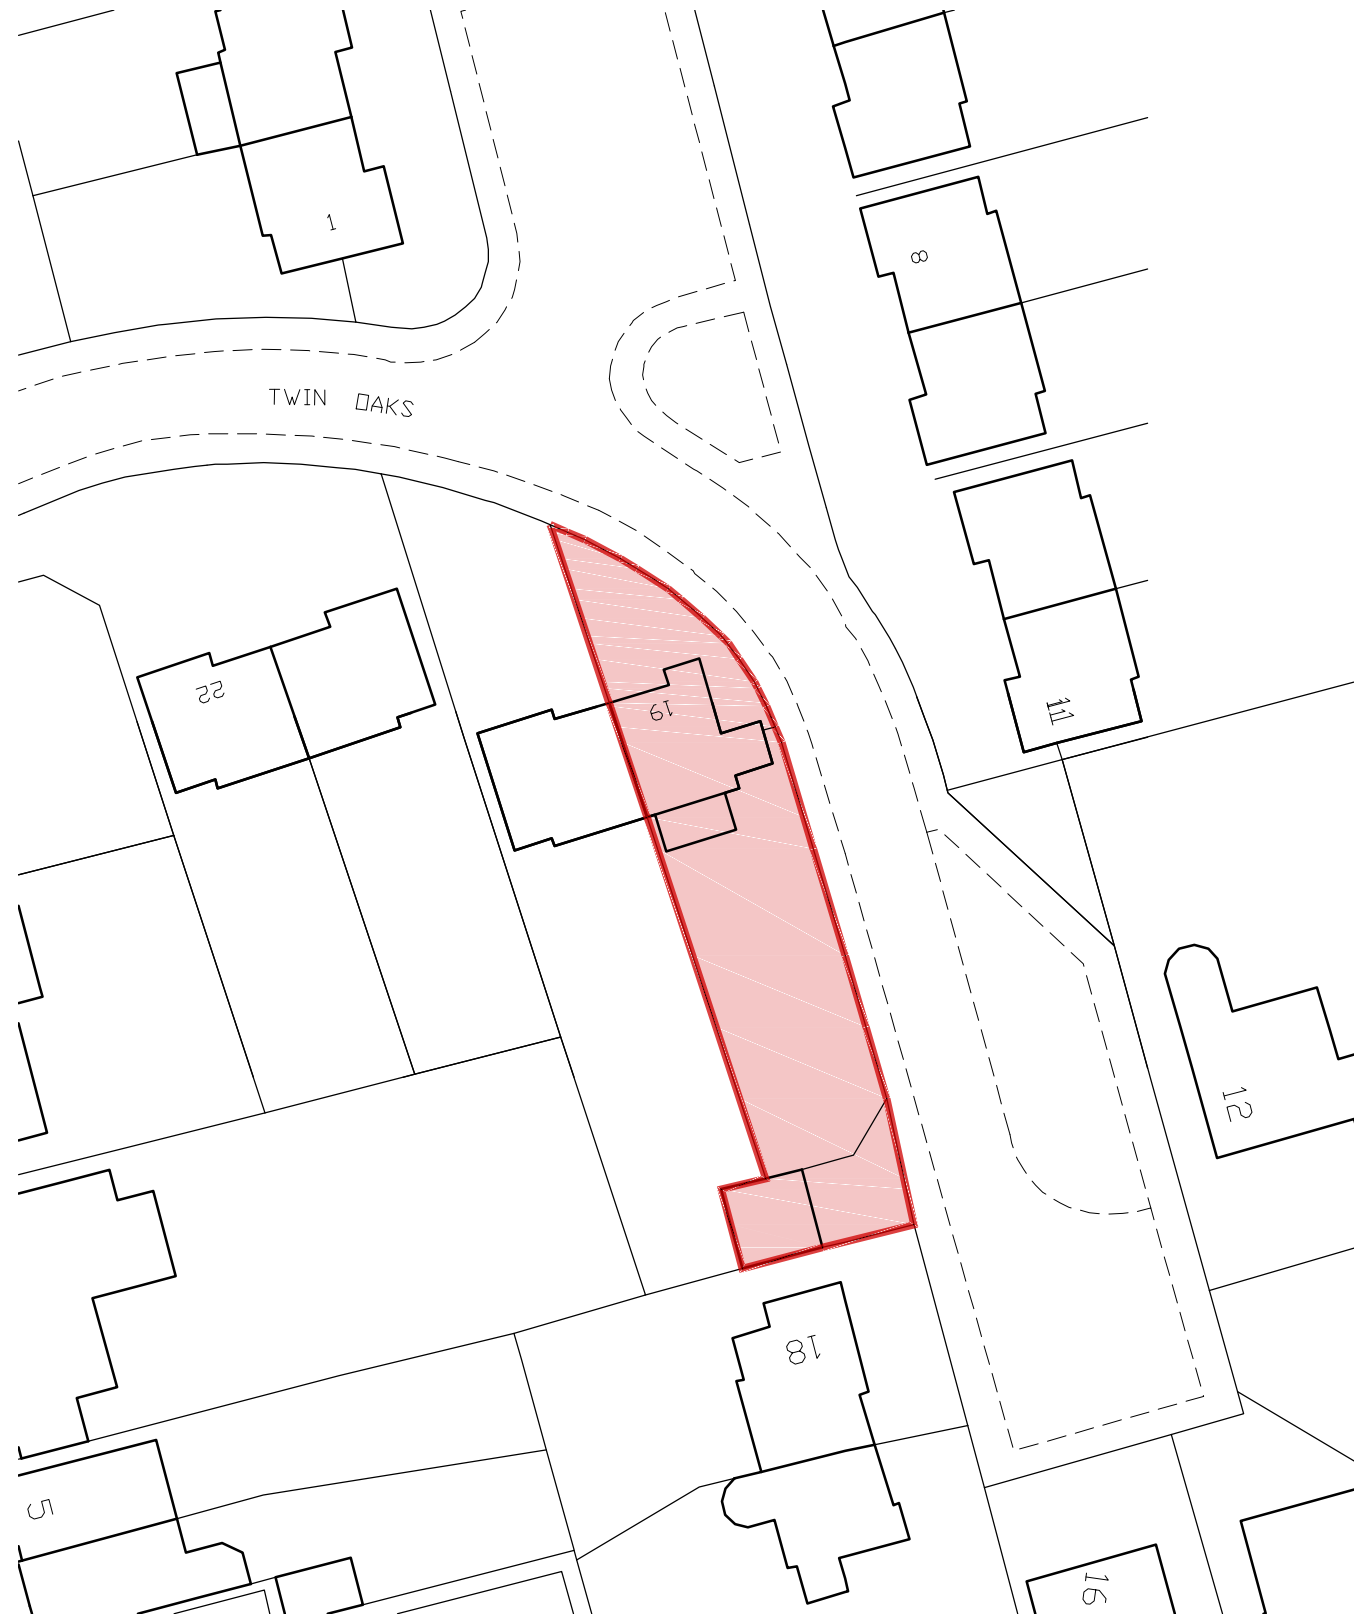

Site Plan 1:500 Scale

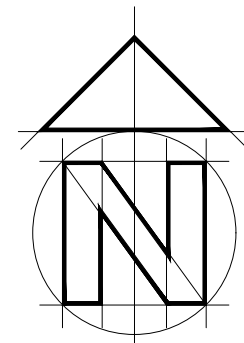

CLIENT Mr & Mrs M. Tunbridge
JOB 19 Twin Oaks, Emmer Green,
Reading, Berkshire
ORG EXISTING PLANS & ELEVATIONS

SCALE As Shown DRAWN P Bonney DATE April 2018

BA 0126 01

14 Hornbeam Close
Wokingham
RG41 4UR
07515 355770