






Existing Front Elevation

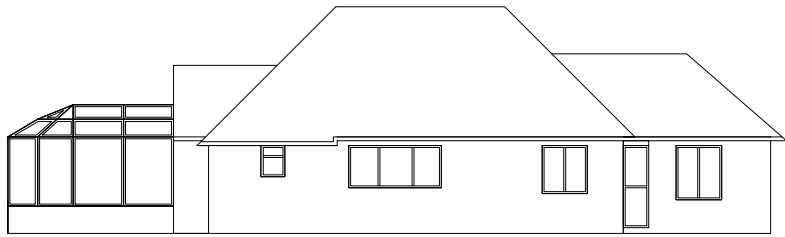

Existing Side Elevation

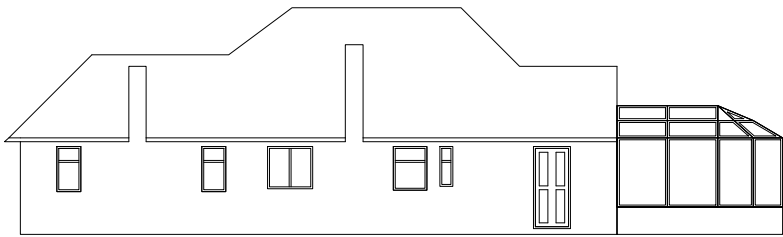


Existing Side Elevation

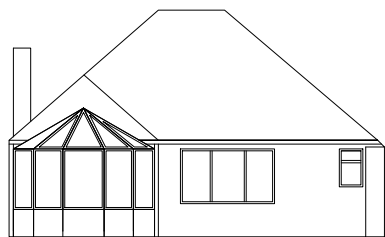


Existing Rear Elevation  
Scale 1:100




Proposed Front Elevation

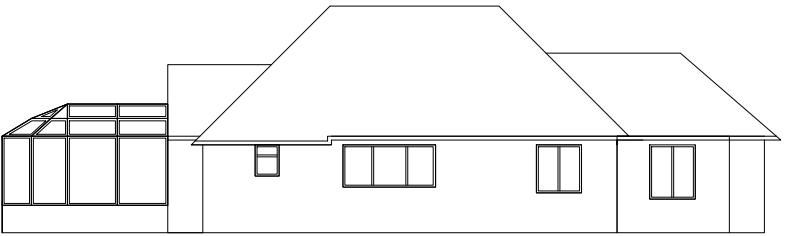


Proposed Side Elevation

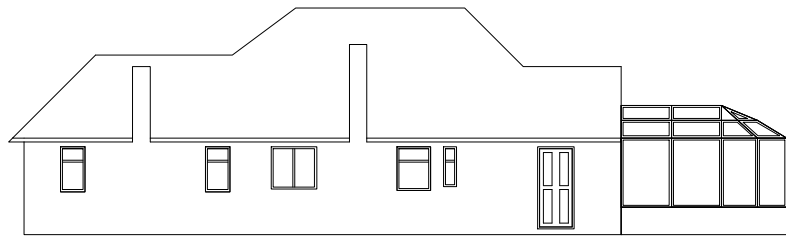


Proposed Side Elevation

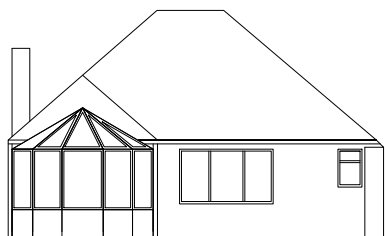


Proposed Rear Elevation  
Scale 1:100

 


Scale 1:100

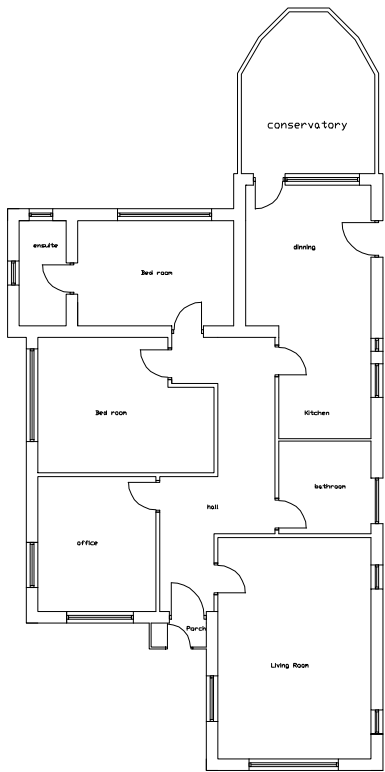


Existing Ground Floor Plan

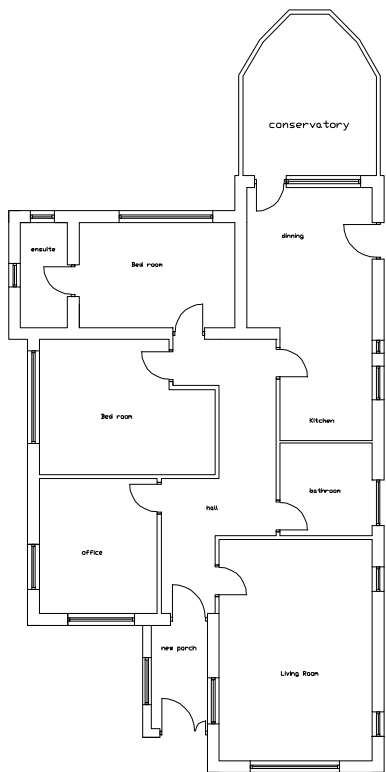

Proposed Ground Floor Plan

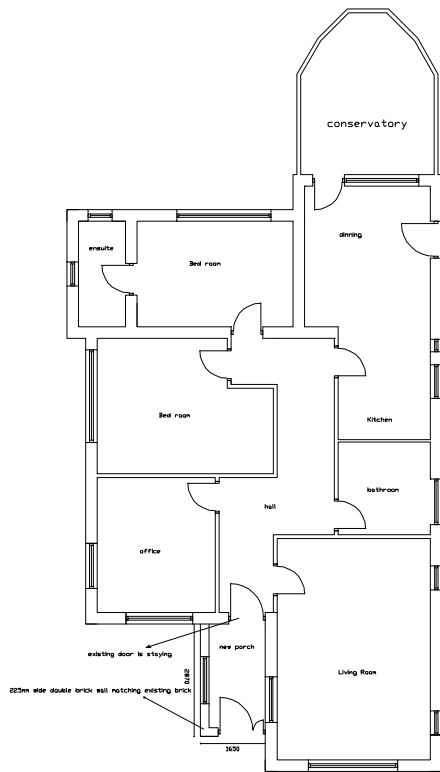

Proposed Ground Floor Plan

 

Scale 1:100

First choice builders 2017

59 Anderson Avenue Anderson Avenue, Earley, Reading,  
England, RG6 1HD  
M: 07472801506

Copyright © First choice builder 2017

Mrs H. BLACKBURN  
28, Chazey Road, Caversham, Reading, RG4 7DS

## PROPOSED FRONT PORCH

EXISTING - PROPOSED PLAN &  
ELEVATIONS

Data: June 2024

scale 1:100

Drawing Number D01