





PROPOSED FRONT ELEVATION

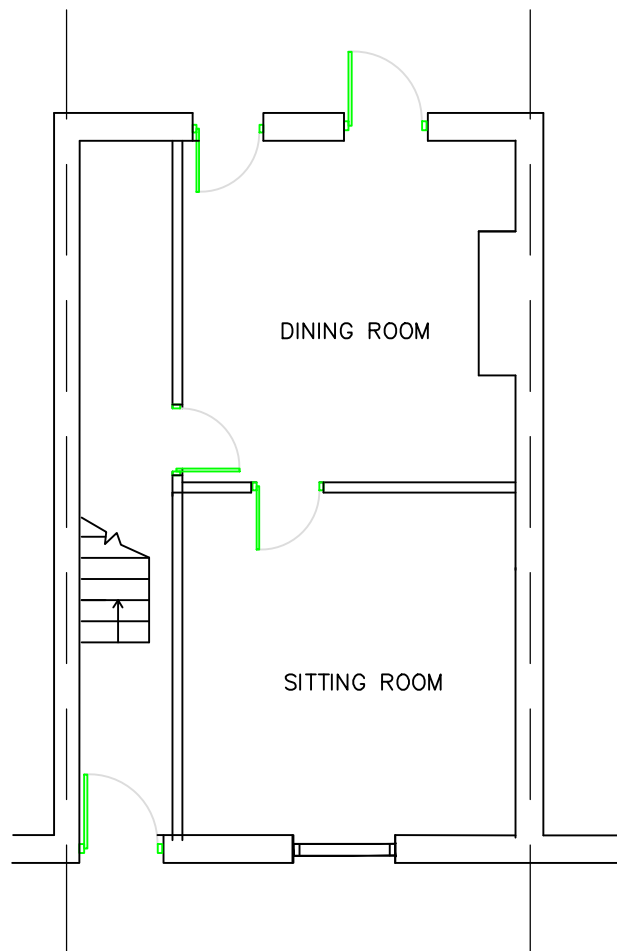

PROPOSED GROUND FLOOR PLAN

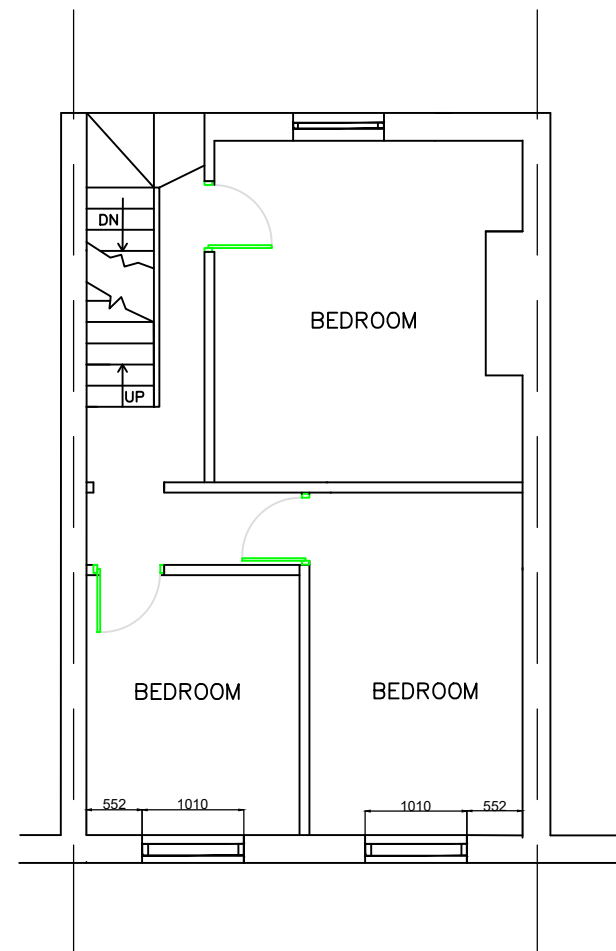

PROPOSED FIRST FLOOR PLAN

Notes:

0mm 25mm A3
original sheet size

Contact HLN regarding terms & conditions, copyrights, CDM, etc. Check printed scale, responsibility is not accepted for reproduction of digital media or measuring from this document. Only figured dimensions to be used for construction. Report to the Project Engineer any doubts or discrepancies.

Client SARA PHILLIPS 15 DONNINGTON GARDENS READING RG1 5LY	Project FIRST FLOOR ALTERATIONS 15 DONNINGTON GARDENS READING RG1 5LY	Drawing Title PROPOSED PLANS AND ELEVATIONS
Drawing Status [REDACTED]	Scale 1:75@ A3	Date MAR 24
Design By TC	Drawn By TC	Checked XXX
Job No. 105522	Drawing No. 105522/01	Rev. [REDACTED]
HLN Civil + Structural Engineers The Maltings, East Tyndall St Cardiff, CF24 5EA T: 0845 375 3298 E: engineering@hlingroup.co.uk W: www.hlingroup.co.uk		CARDIFF [REDACTED] BROMSGROVE [REDACTED] LONDON [REDACTED] HLN CIVIL + STRUCTURAL ENGINEERS