


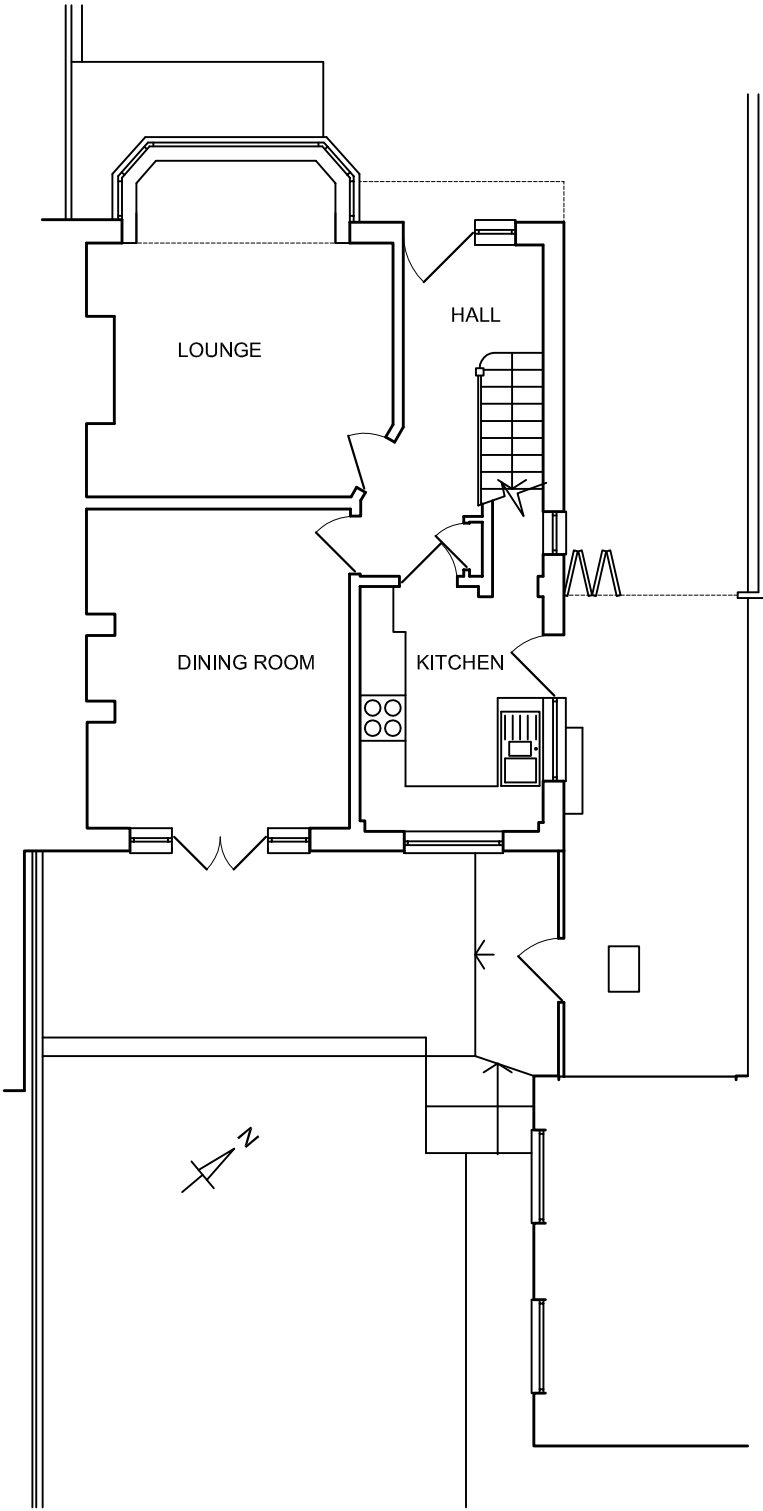

GROUND FLOOR PLAN

0 1 2 3 4 5 METRES

m a d
morgan architectural designs

13 crossfield road, princes risborough, hp27 0hh
01844 347631
morganarchitecturaldesigns@gmail.com

Project: 11 Southcote Lane
Extension Reading

Dwg Name	Scale	Size
Existing Plans	1:100	A3

Dwg No: **SLER/02**