


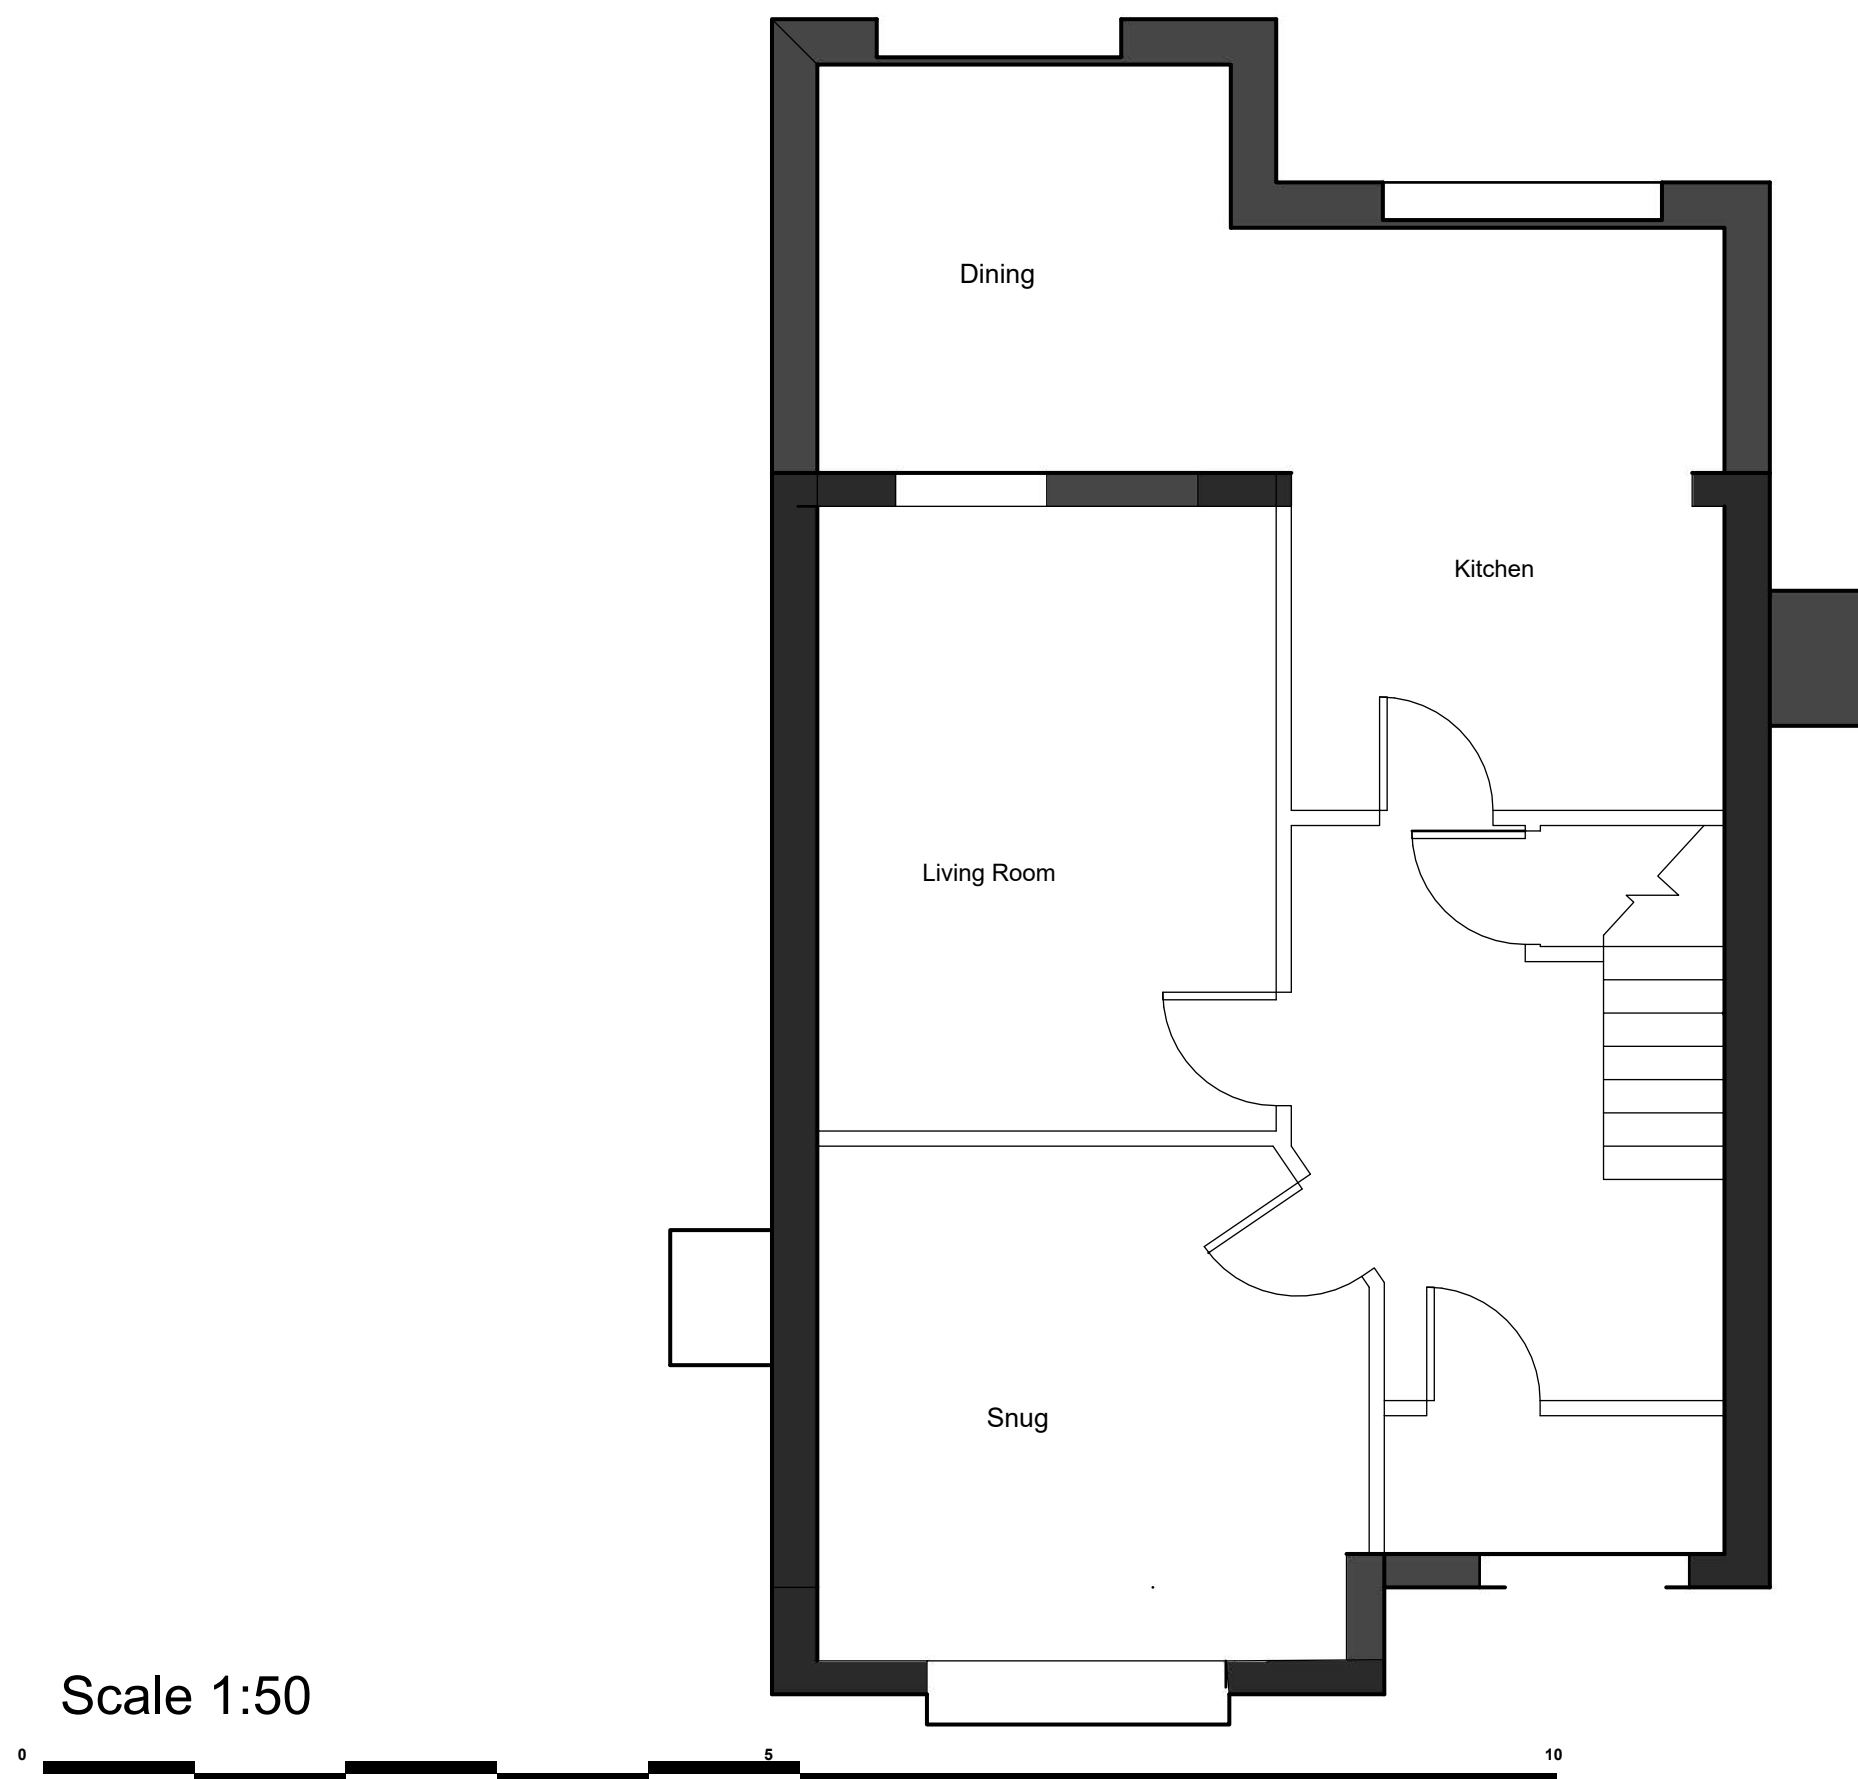

Existing

Ground Floor
Plan

A.1

ISSUE
MM.DD.YY
DRAWN BY
NH, MB



PROJECT
Loft Conversion
PROJECT NO.
245.170

CLIENT
Mr and Mrs Dahroug
79 Westwood Road
Tilehurst
Reading
Berks
RG31 5PX

ICost Advisory Ltd
Trilliums
Ashmore Green
Thatcham
Berkshire
RG18 9ER
www.icost.co.uk
07769 650780



Scale 1:50

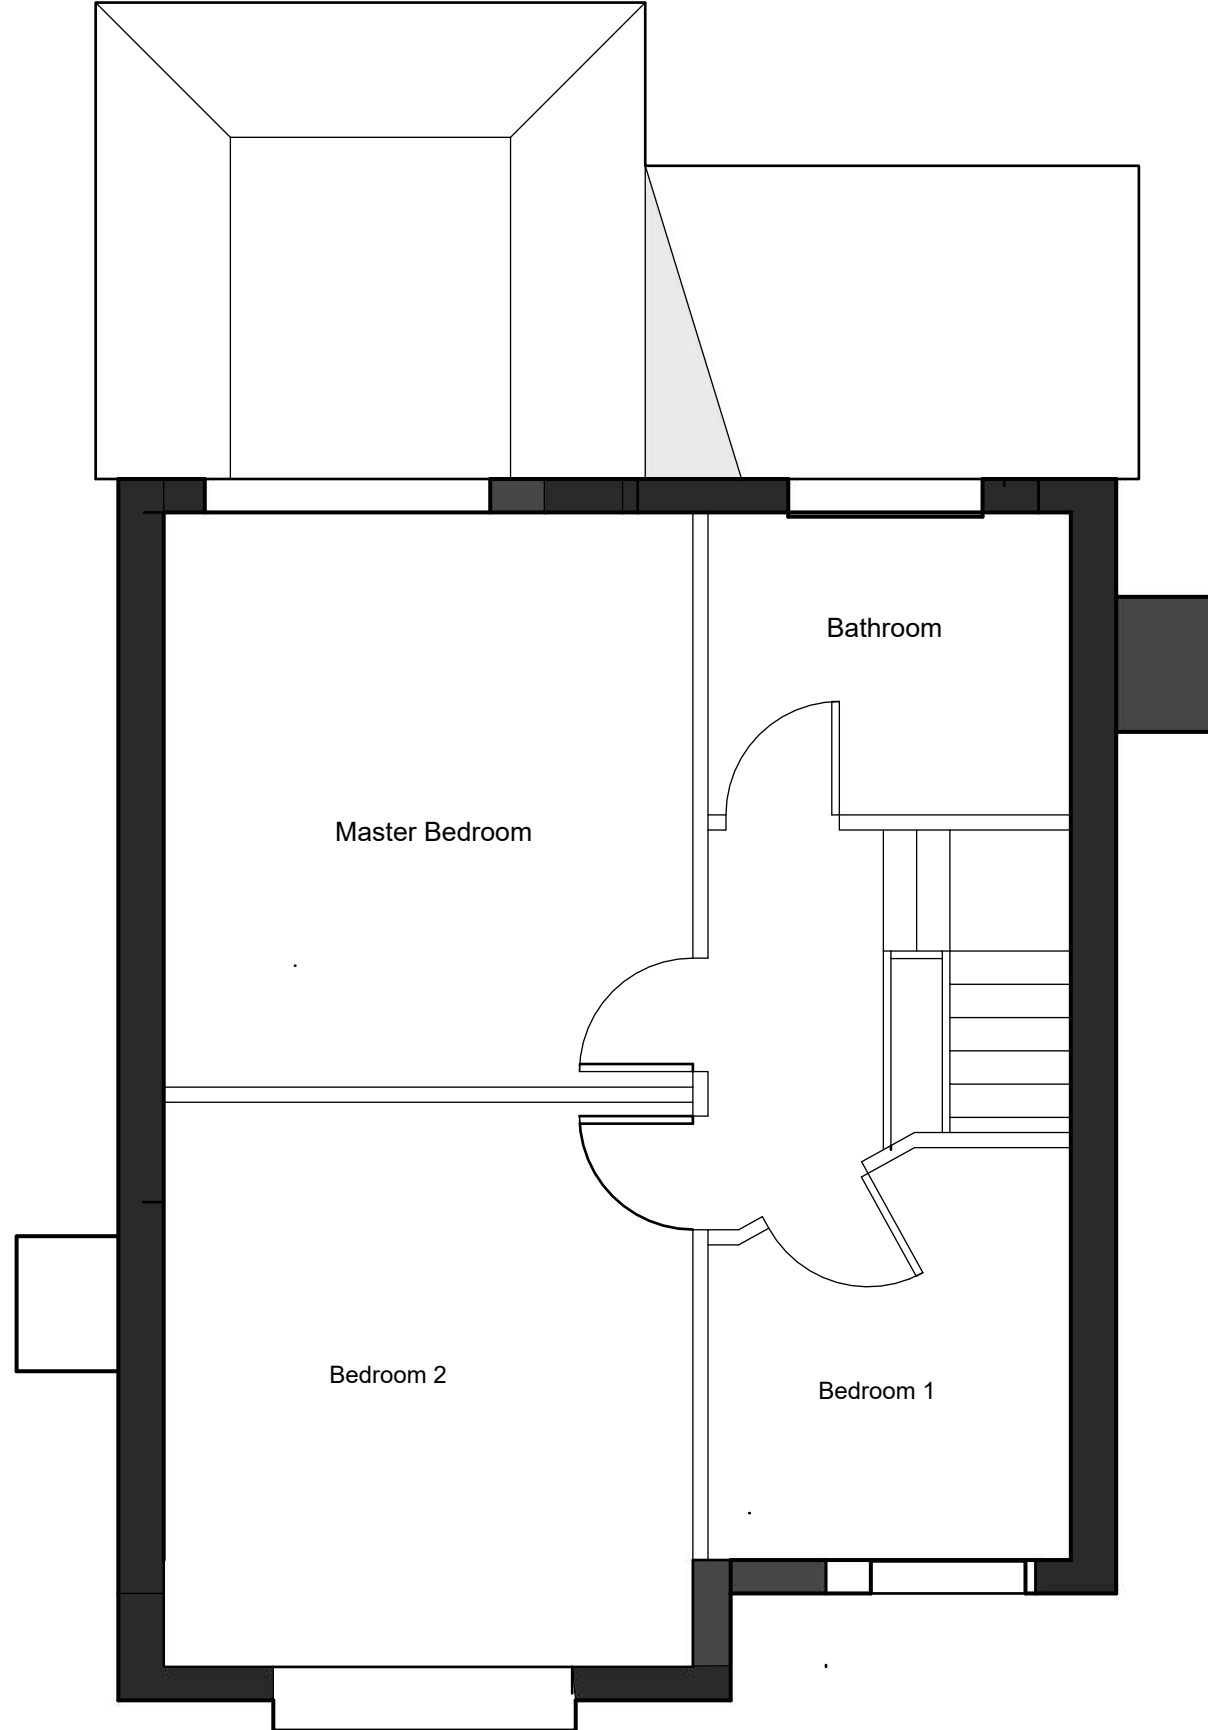 

Existing

First Floor
Plan

A.1

CLIENT
Mr and Mrs Dahroug
79 Westwood Road
Tilehurst
Reading
Berks
RG31 5PX

PROJECT
Loft Conversion

PROJECT NO.
245.170


ISSUE
MM.DD.YY

DRAWN BY
NH, MB

i:cost
advisory ltd.



ICost Advisory Ltd
Trilliums
Ashmore Green
Thatcham
Berkshire
RG18 9ER
www.icost.co.uk
07769 650780

Scale 1:50

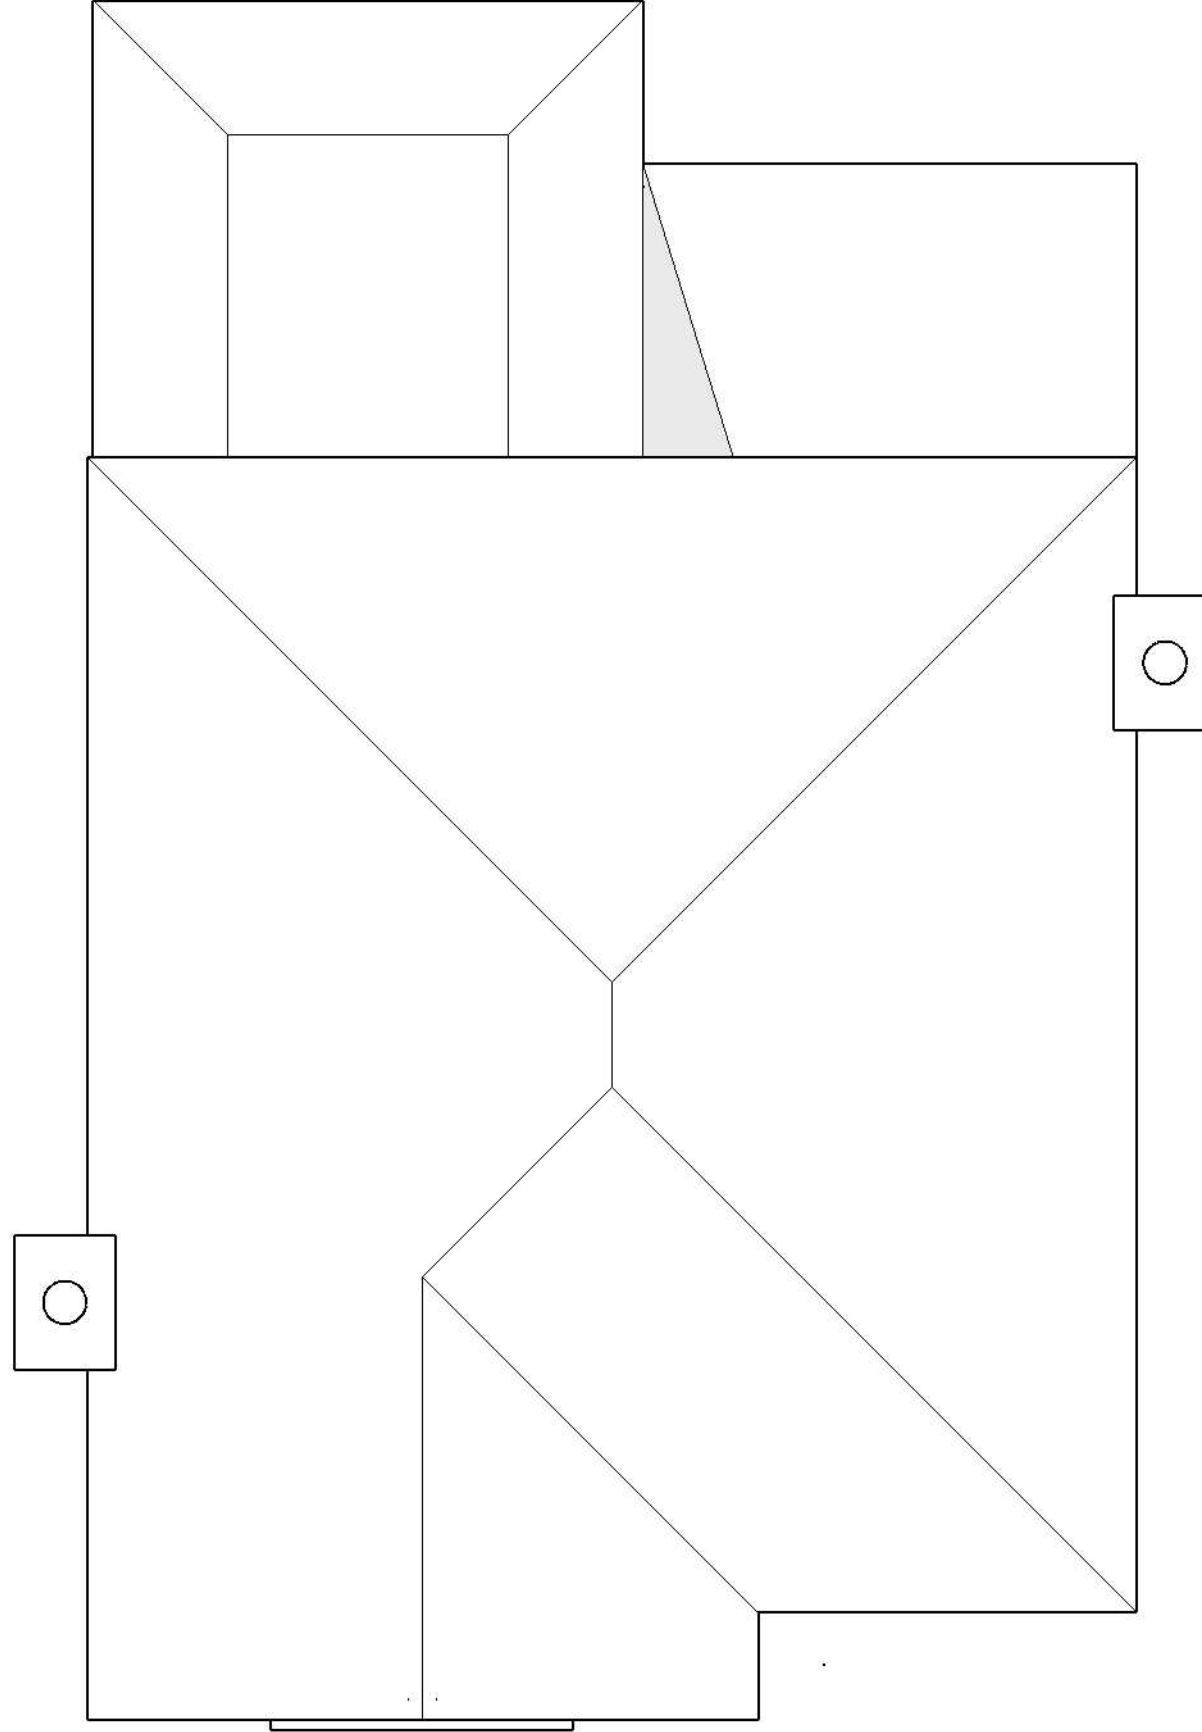

Existing

Scale 1:50

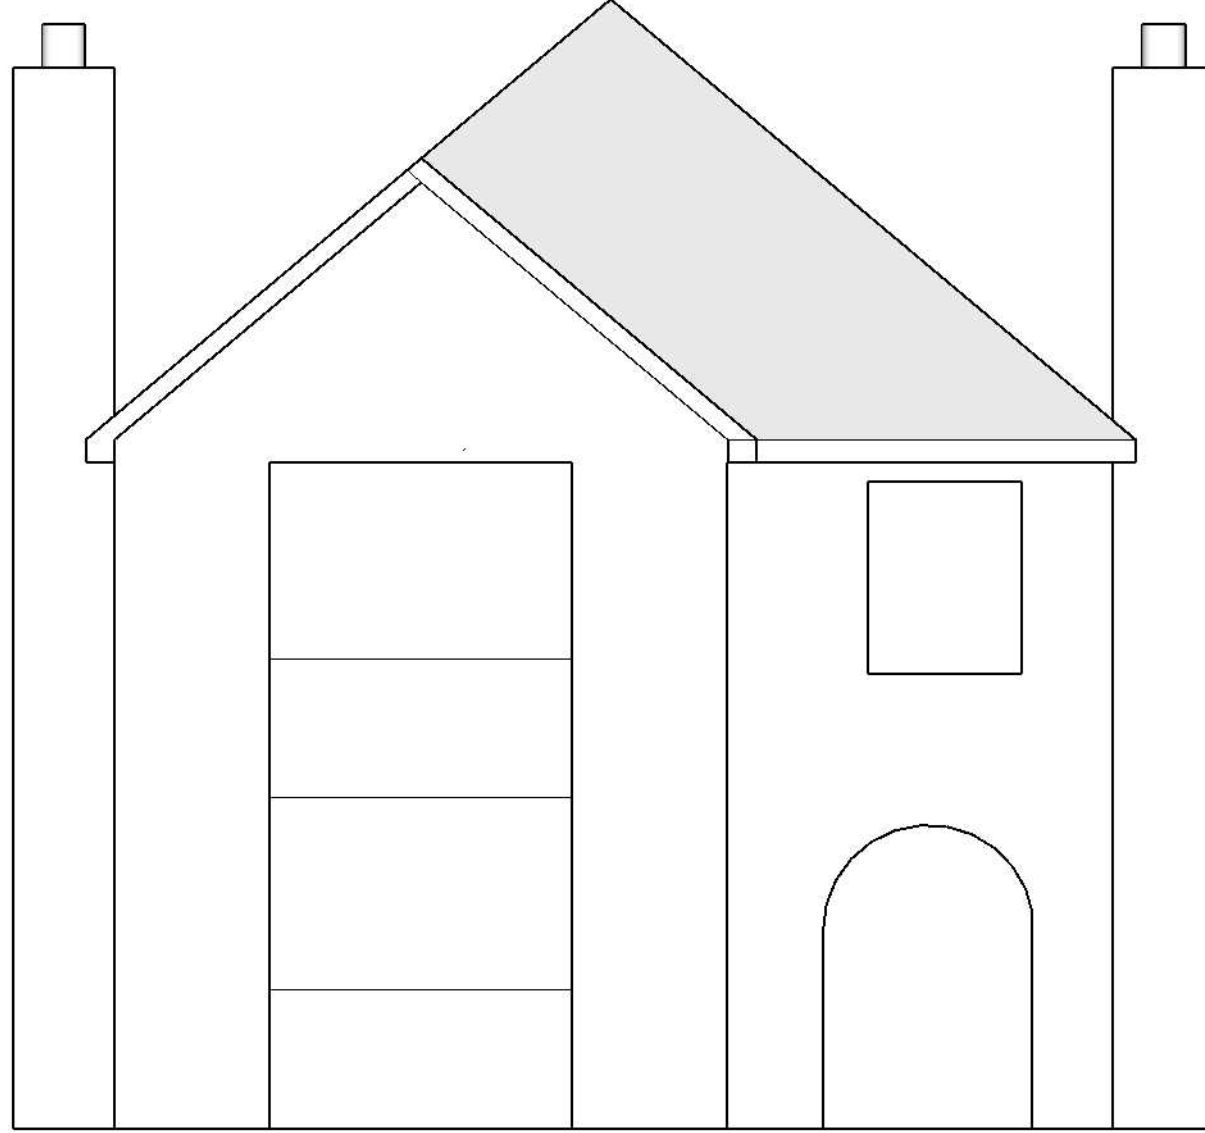 

Existing

A.1 Front Elevation

ISSUE
MM.DD.YY

DRAWN BY
NH, MB

PROJECT
Loft Conversion



PROJECT NO.
245.170

CLIENT
Mr and Mrs Dahrour
79 Westwood Road
Tilehurst
Reading
Berks
RG31 5PX

ICost Advisory Ltd
Trilliums
Ashmore Green
Thatcham
Berkshire
RG18 9ER
www.icost.co.uk
07769 650780



Scale 1:50

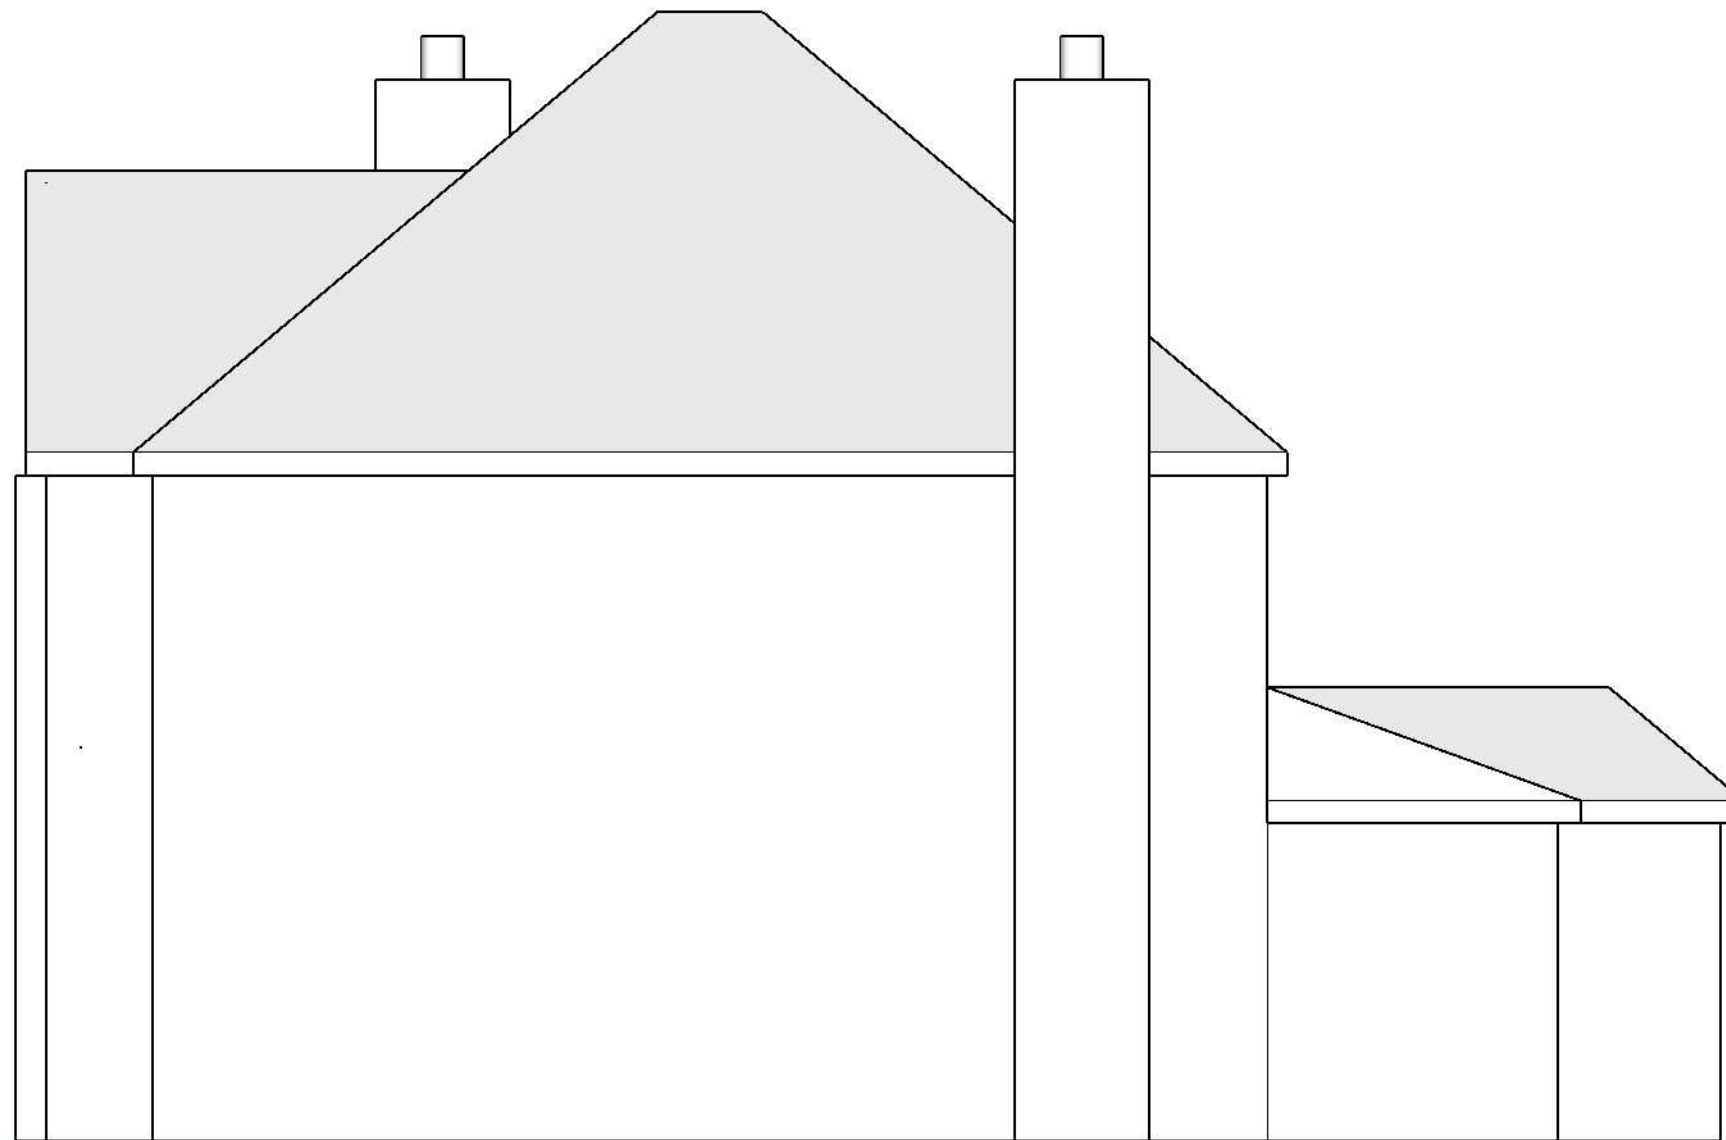 

Existing

Right Elevation

A.1

ISSUE
MM.DD.YY
DRAWN BY
NH, MB


PROJECT
Loft Conversion
PROJECT NO.
245.170

CLIENT
Mr and Mrs Dahroug
79 Westwood Road
Tilehurst
Reading
Berks
RG31 5PX

ICost Advisory Ltd
Trilliums
Ashmore Green
Thatcham
Berkshire
RG18 9ER
www.icost.co.uk
07769 650780





Scale 1:50

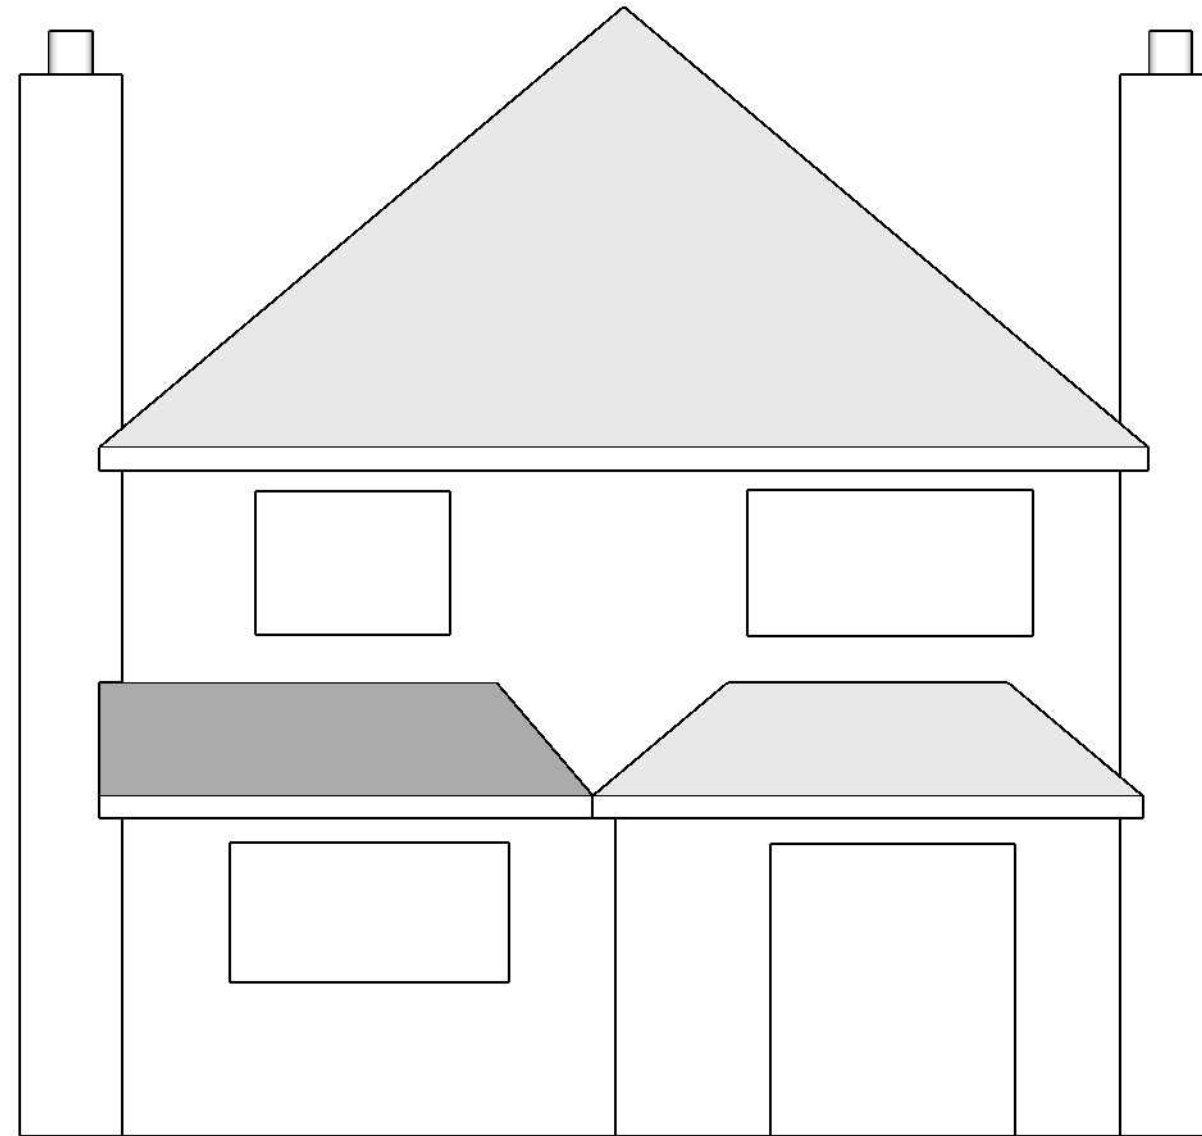

Existing

Scale 1:50

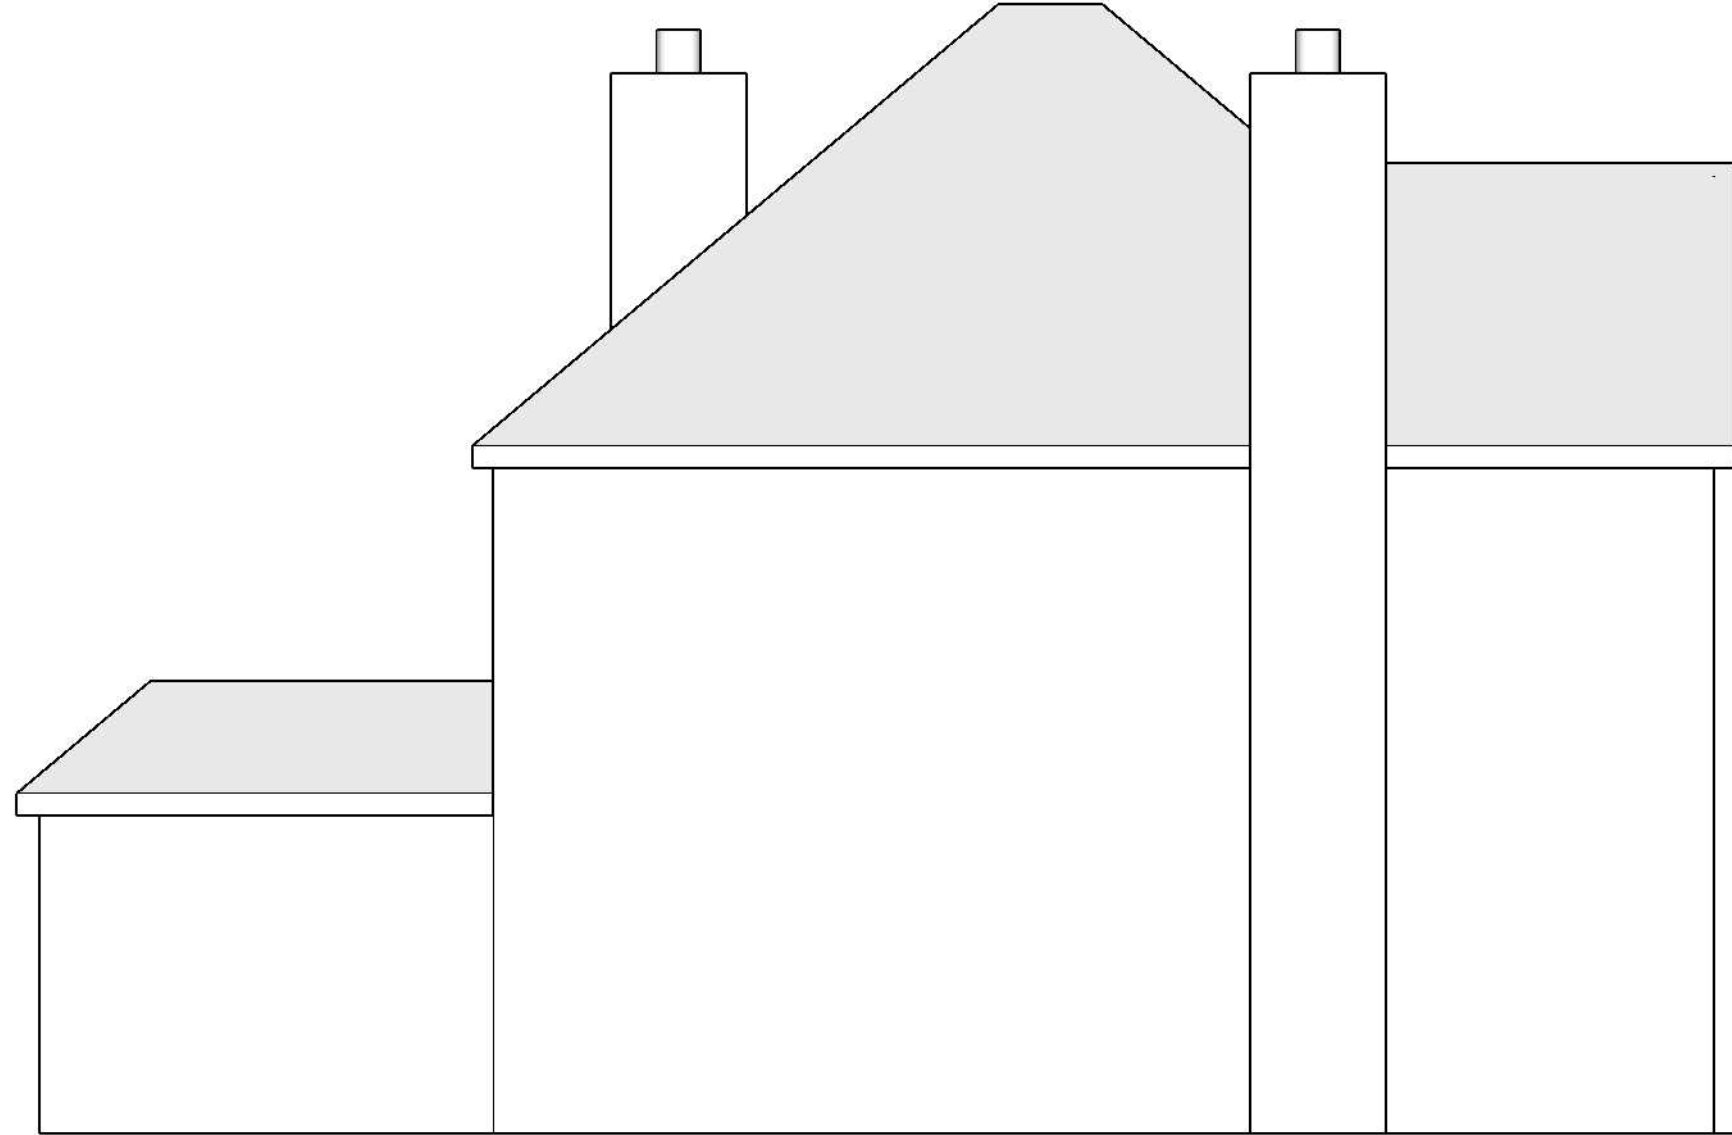 

Existing

Left Elevation

A.1

ISSUE
MM.DD.YY
DRAWN BY
NH, MB

PROJECT
Loft Conversion
PROJECT NO.
245.170

CLIENT
Mr and Mrs Dahroug
79 Westwood Road
Tilehurst
Reading
Berks
RG31 5PX

ICost Advisory Ltd
Trilliums
Ashmore Green
Thatcham
Berkshire
RG18 9ER
www.icost.co.uk
07769 650780

