


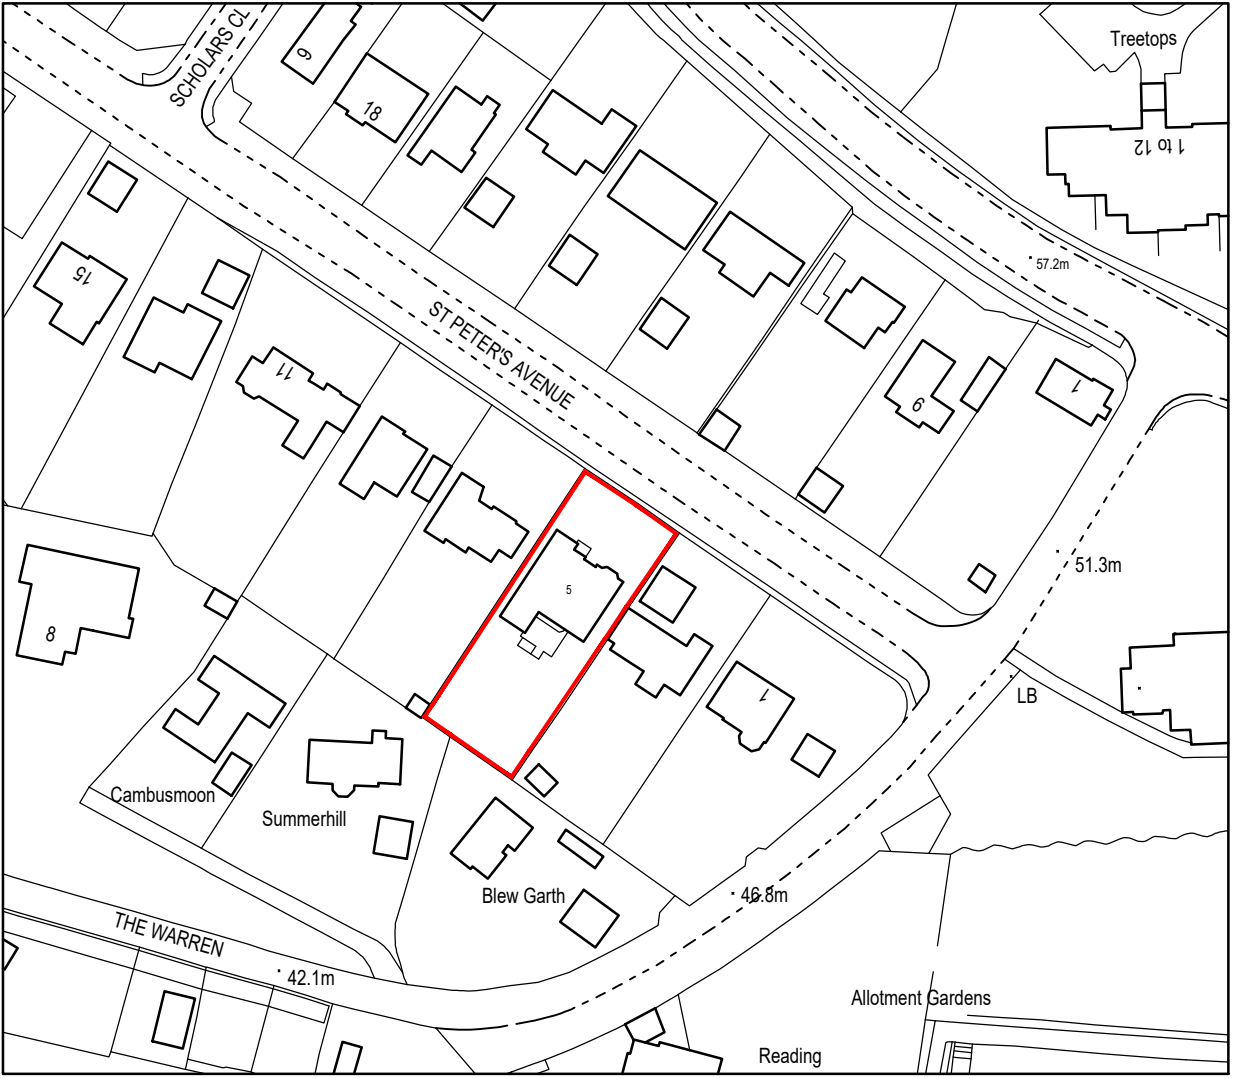


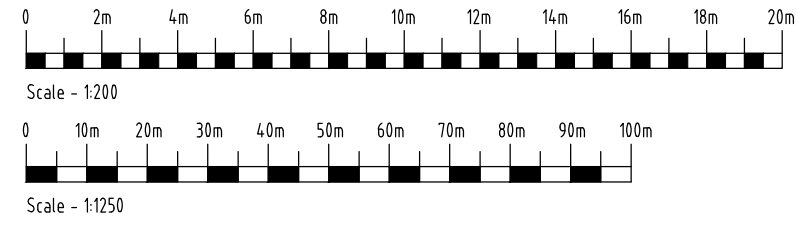

LOCATION PLAN
Scale 1:250

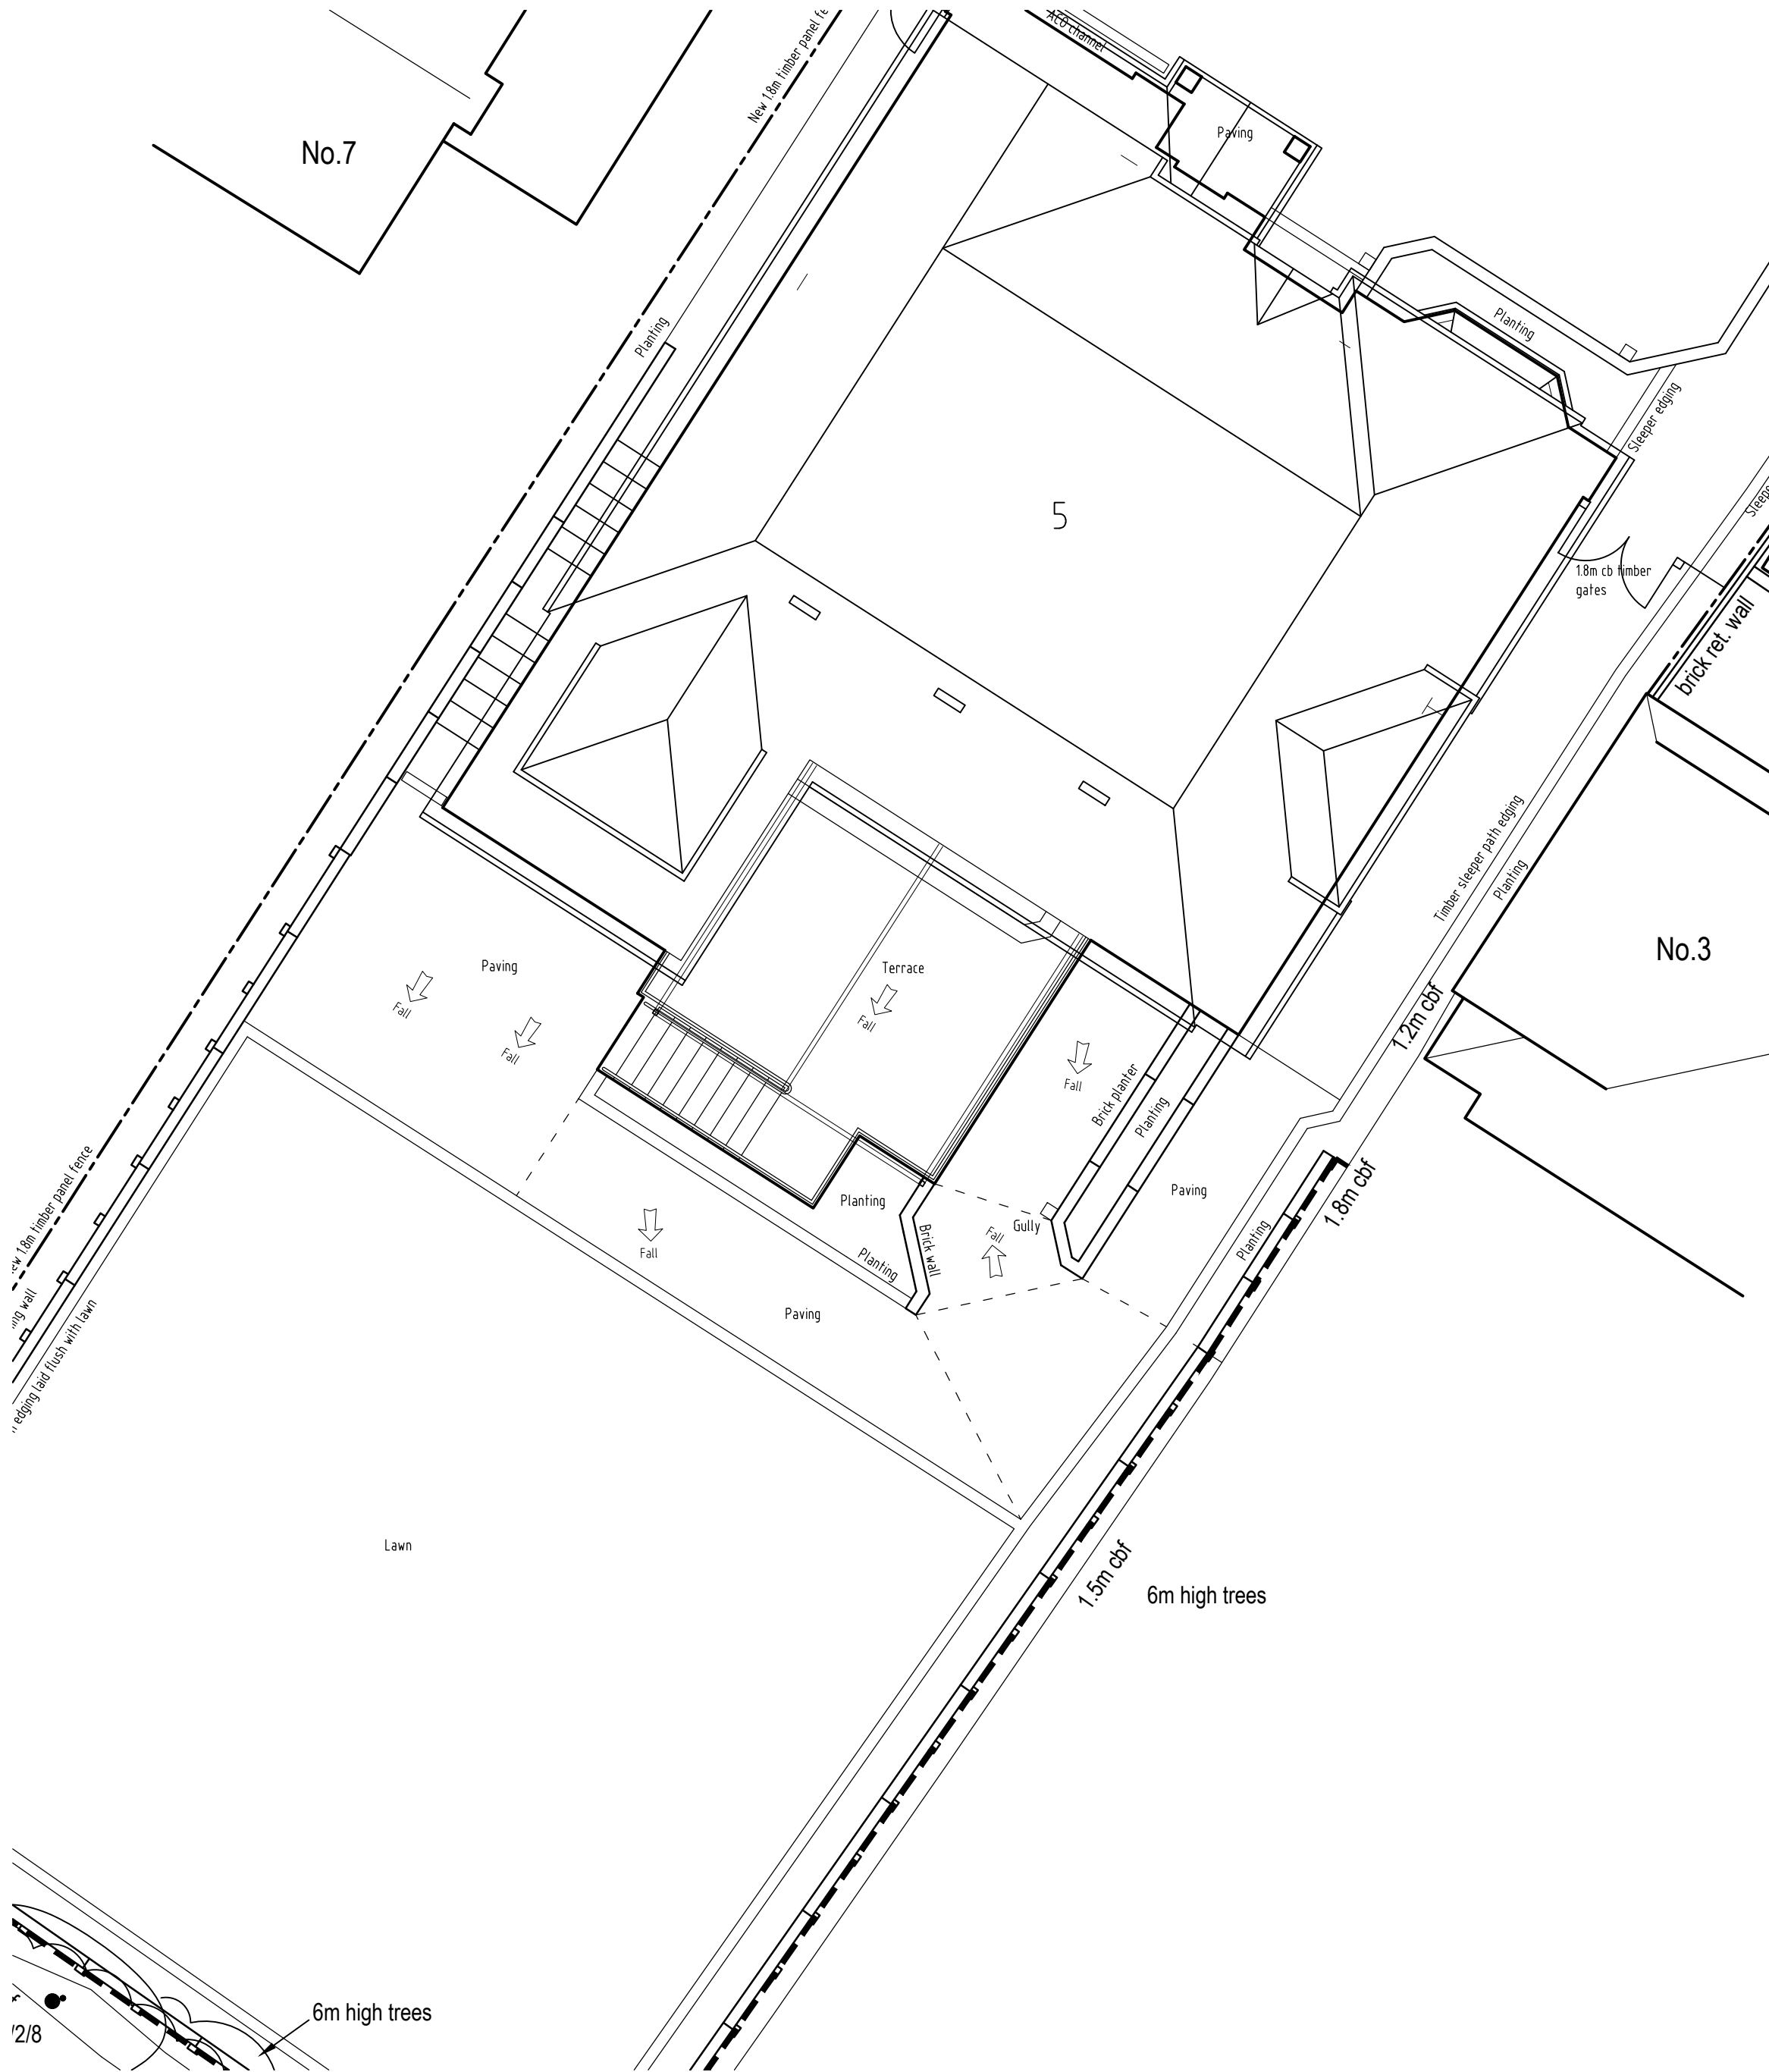

EXISTING SITE PLAN

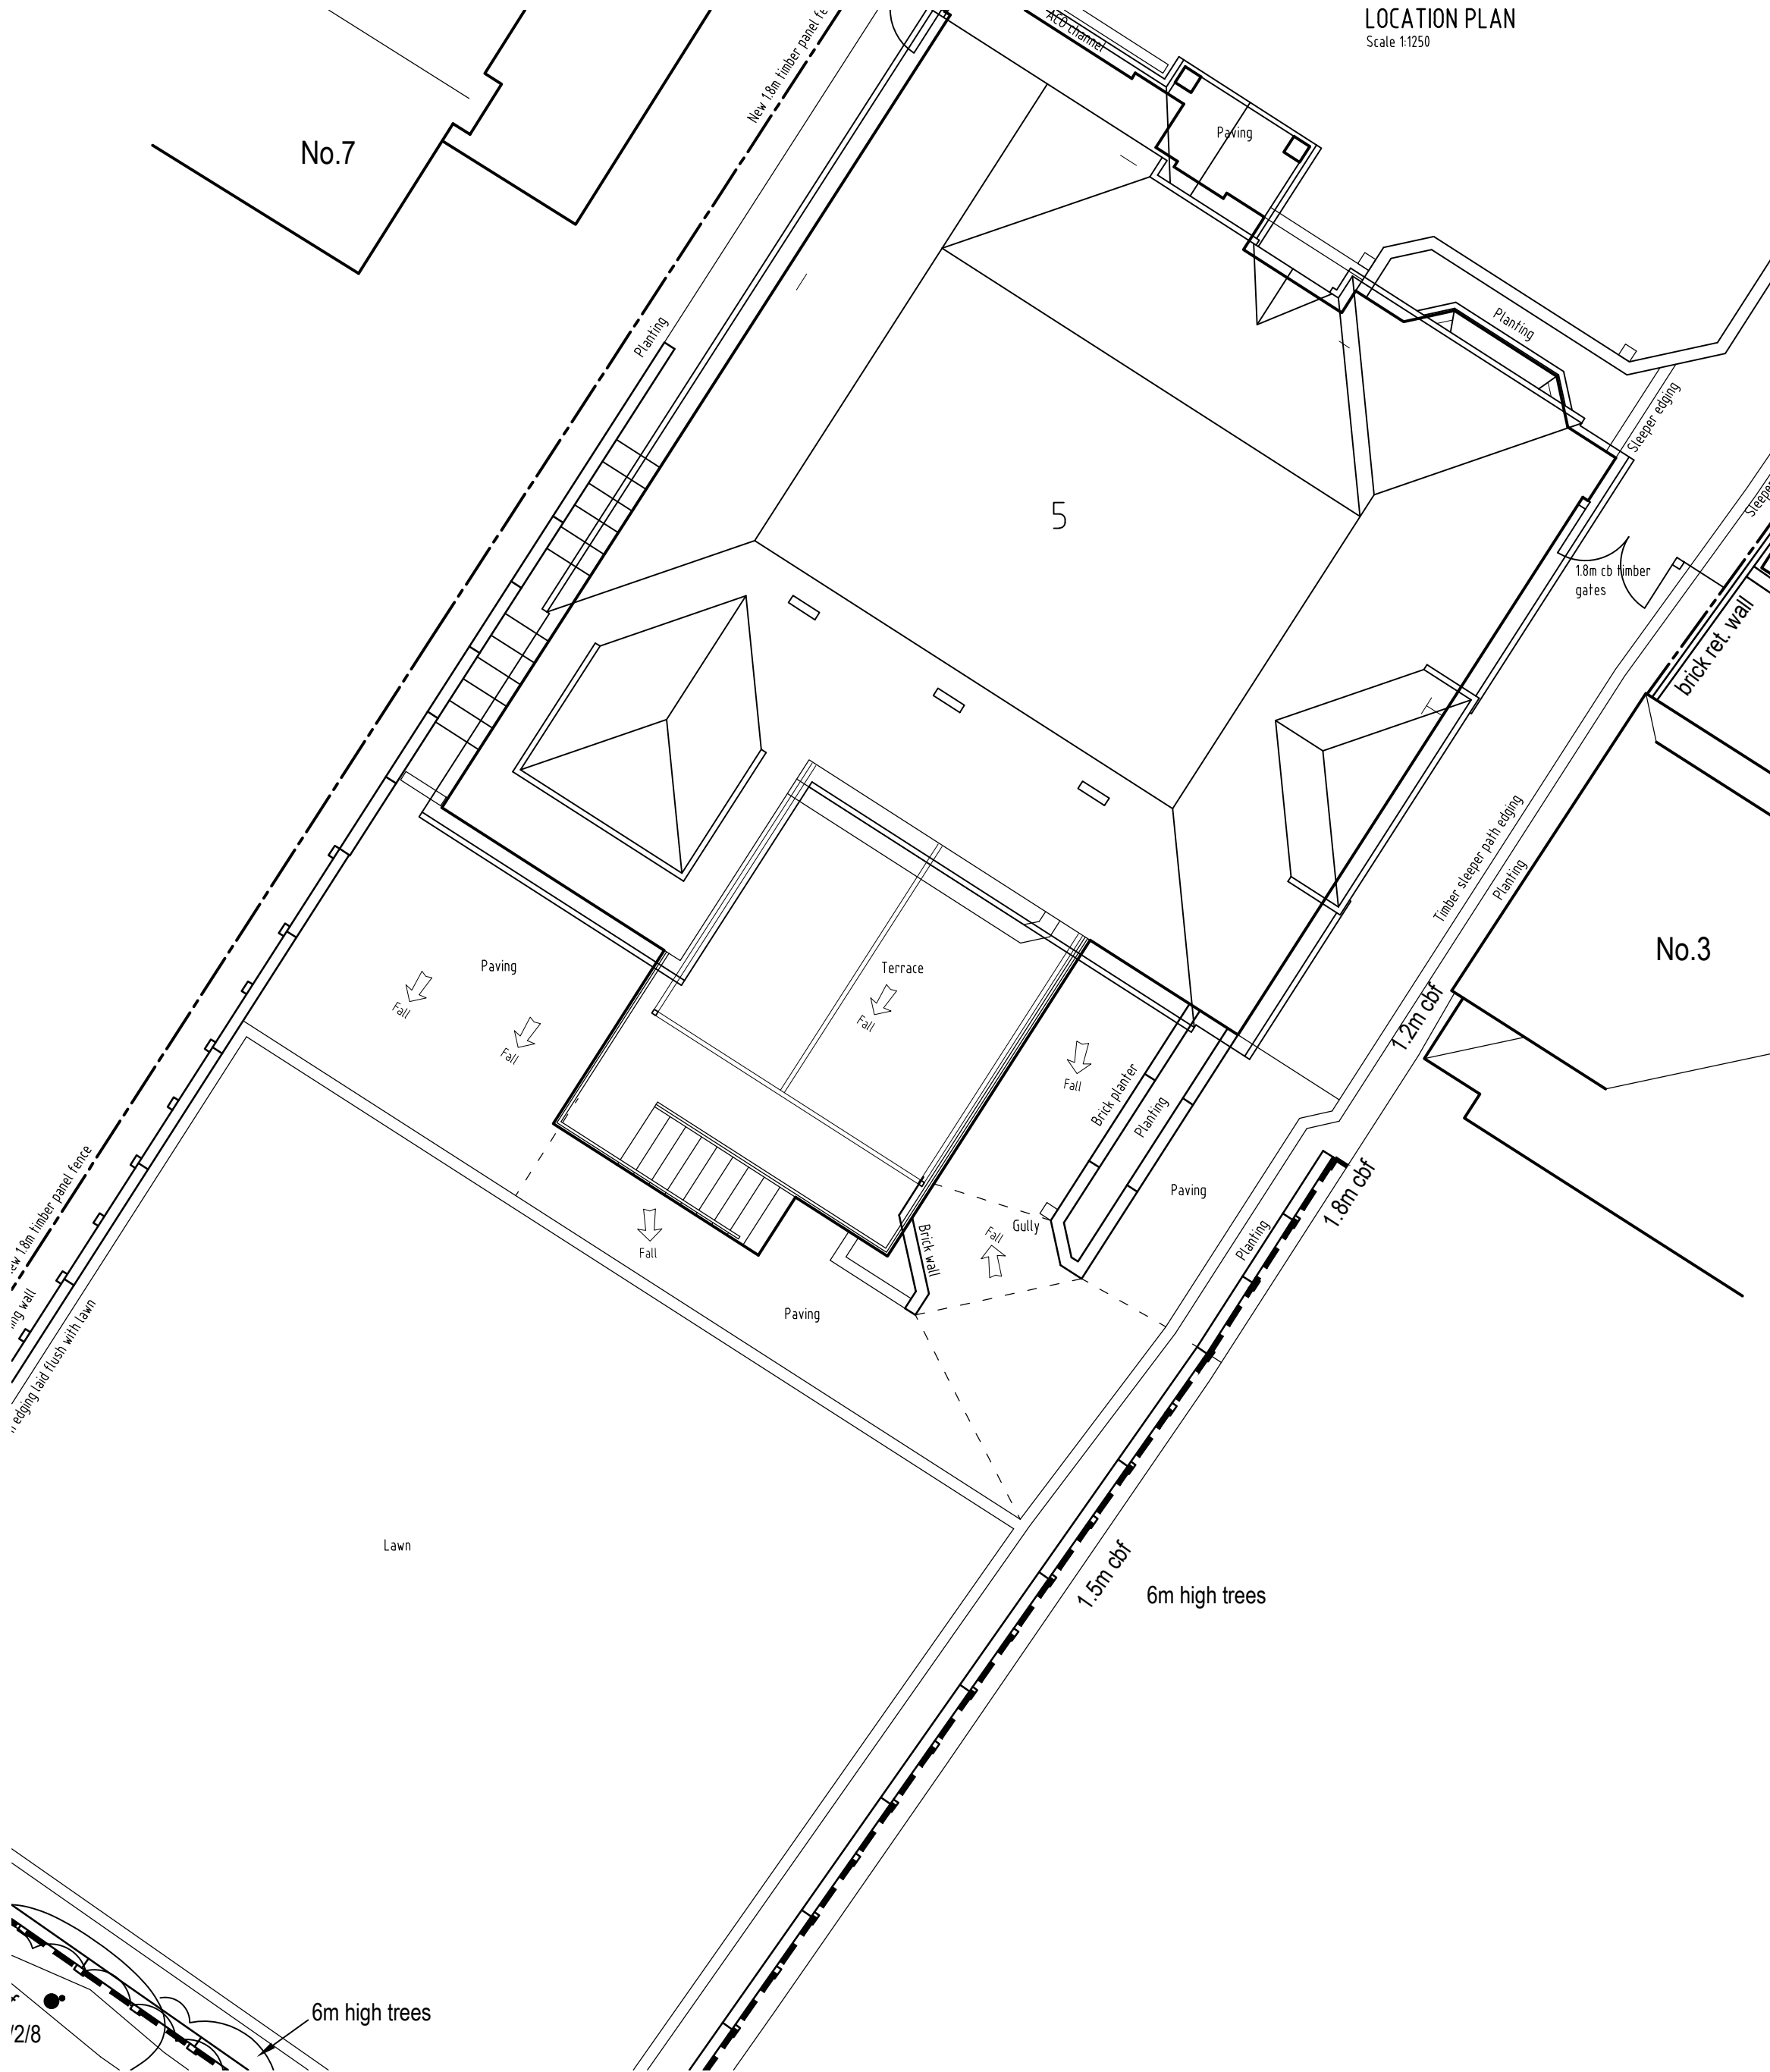

PROPOSED SITE PLAN



Unit 20 Pipers Industrial Estate
Pipers Lane
Thatcham
Berkshire
RG31 9 4NA
Phone:
0118 9884477
E-mail:
mail@bdssurveyors.co.uk
Web:
www.bdssurveyors.co.uk

Project
Terrace alterations at
5 ST PETERS AVENUE
CAVERSHAM
READING

Drawing title
SITE & LOCATION PLANS

Client Mr S MARIE	Scale 1:200
Drawing number & status 6969:24:1 PLANNING	Rev Date 06.05.24 Drawn by TCG

Revisions

--	--

Scale bar - each bar measures 10mm
Drawing Copyright© BDS Surveyors Ltd A1 594 x 841mm