

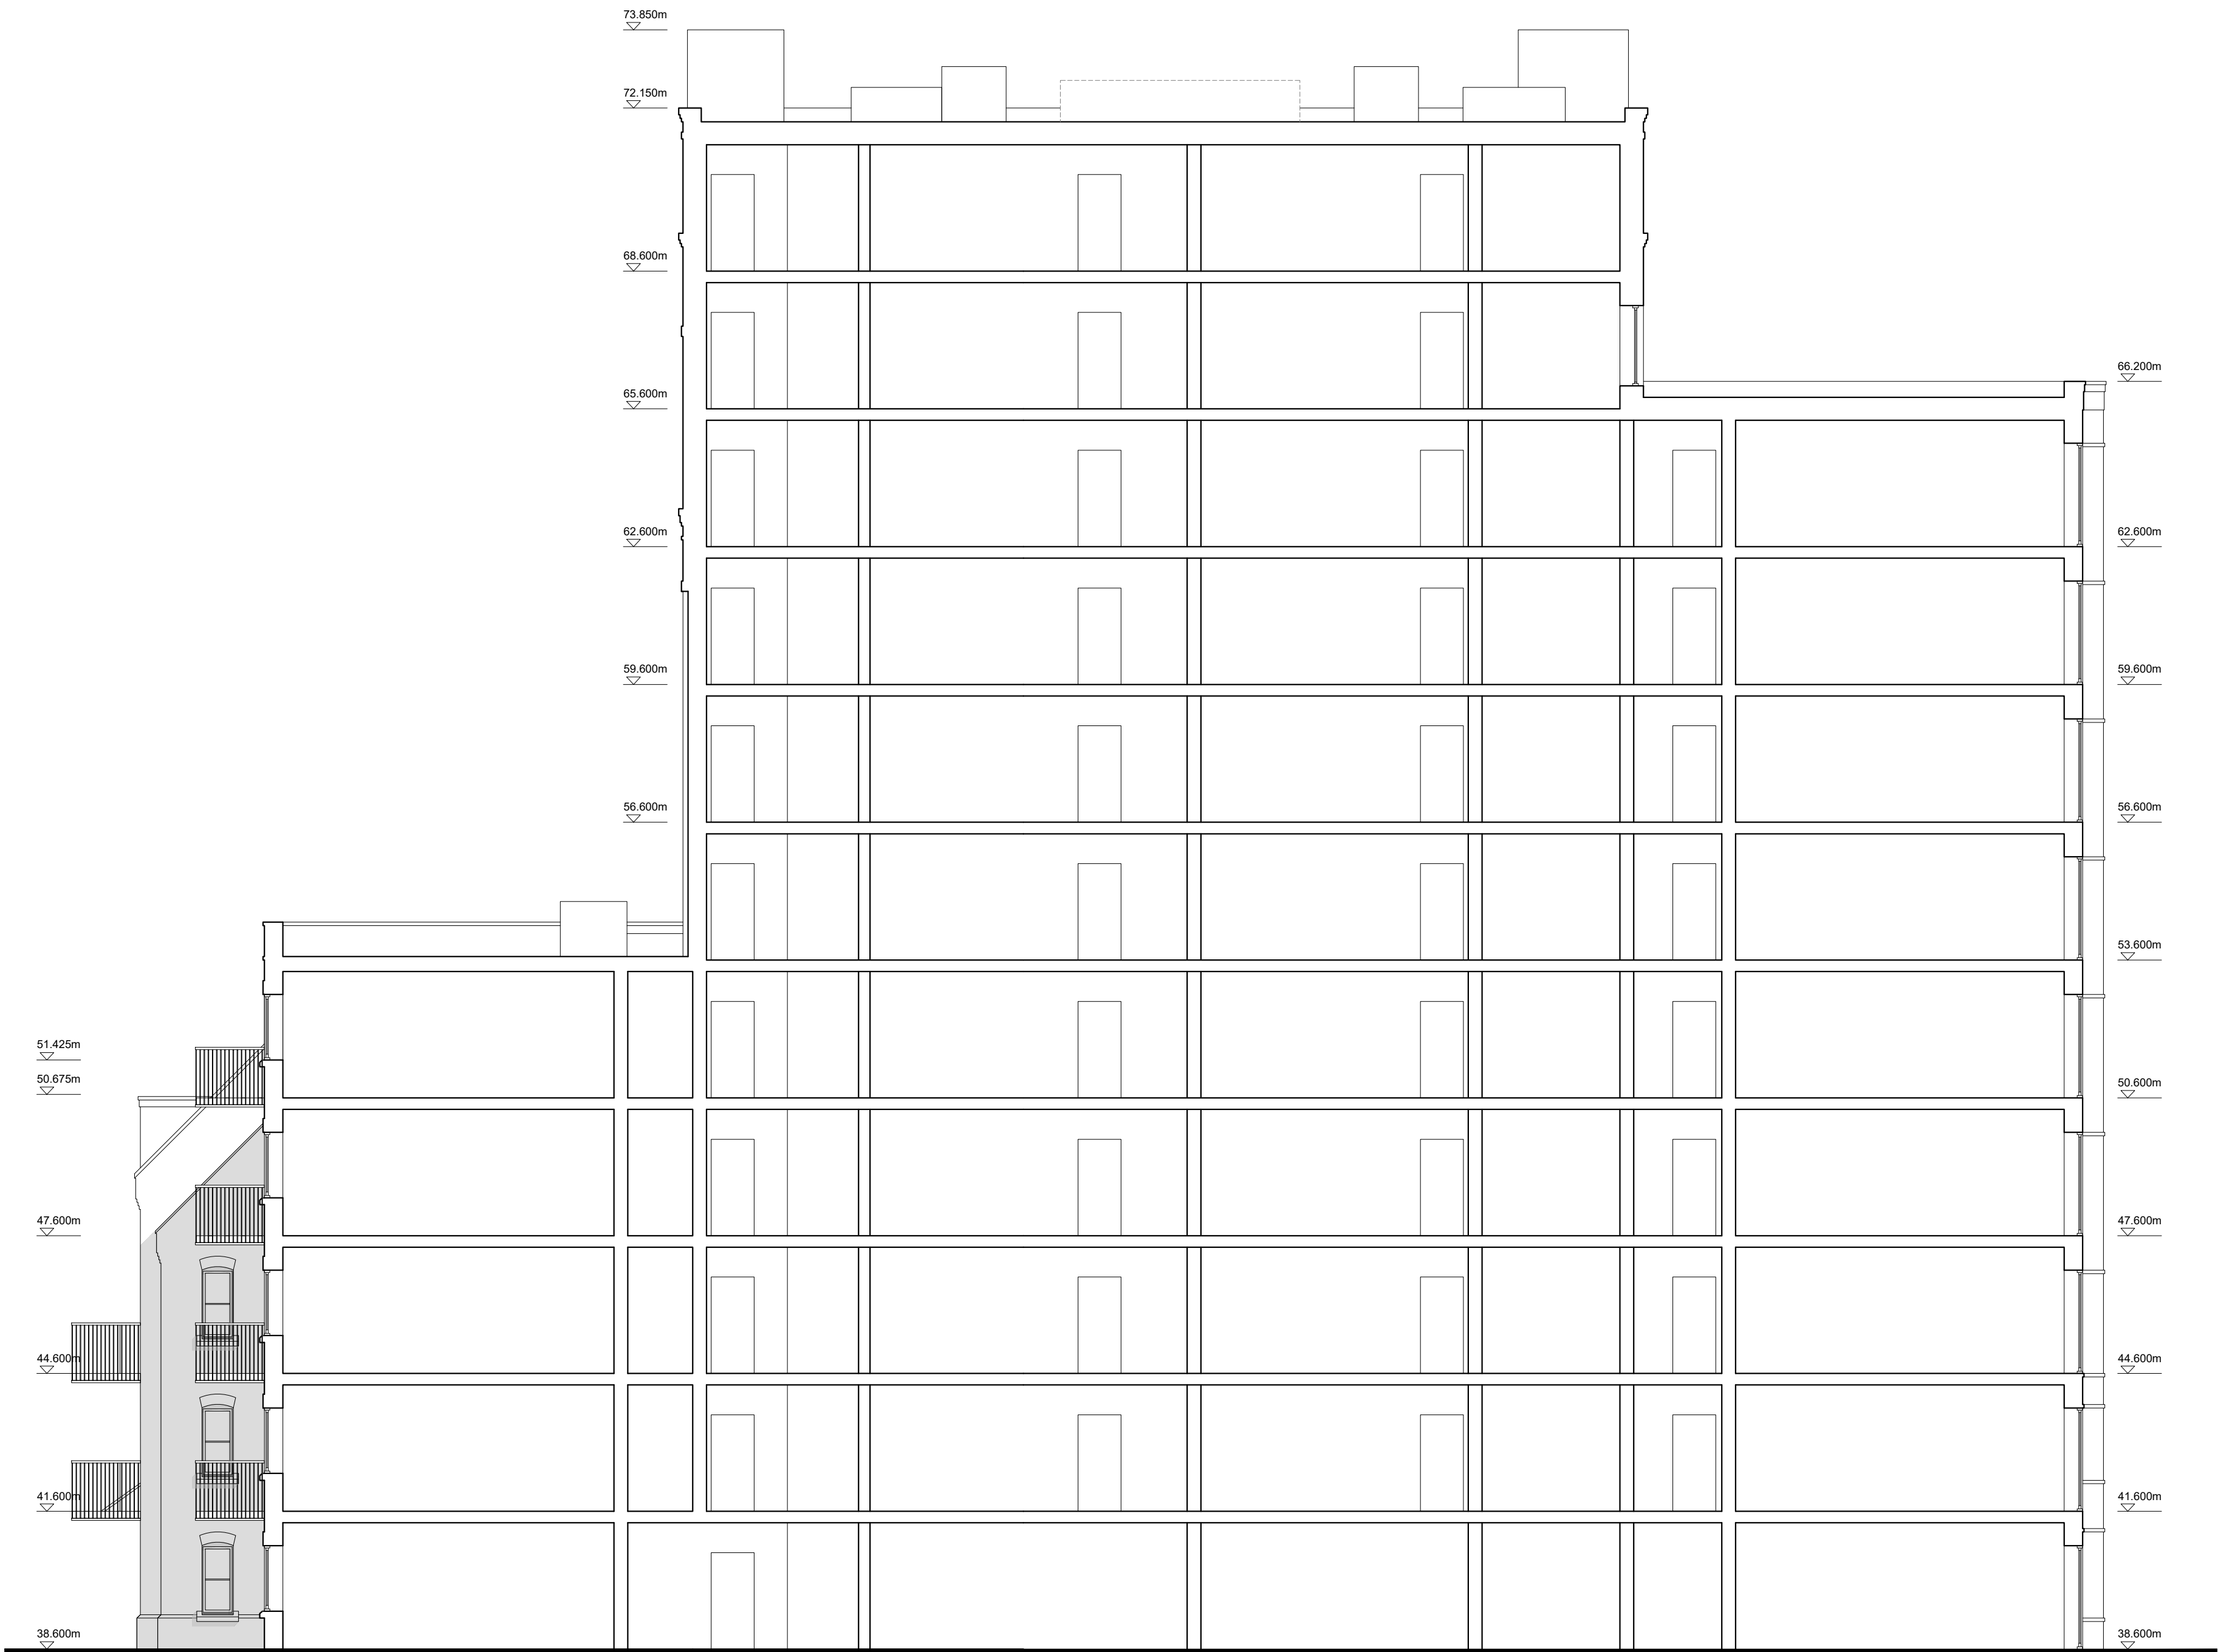


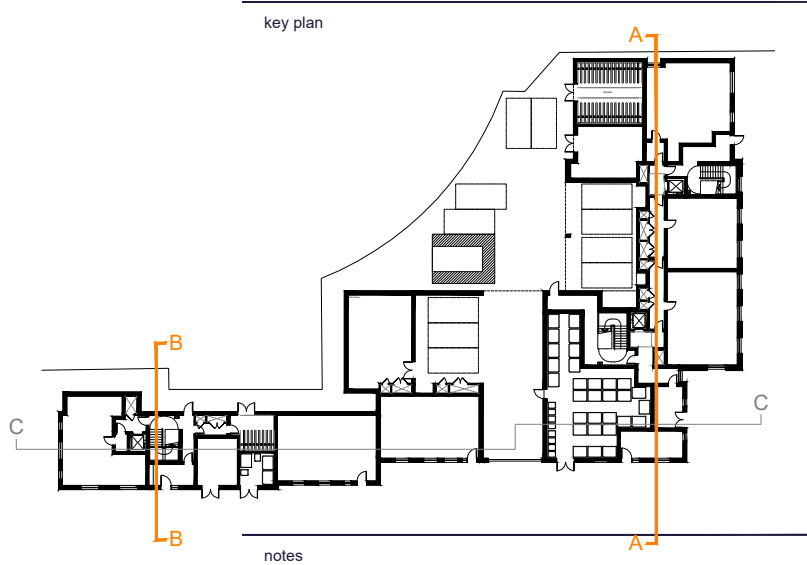

Section A-A

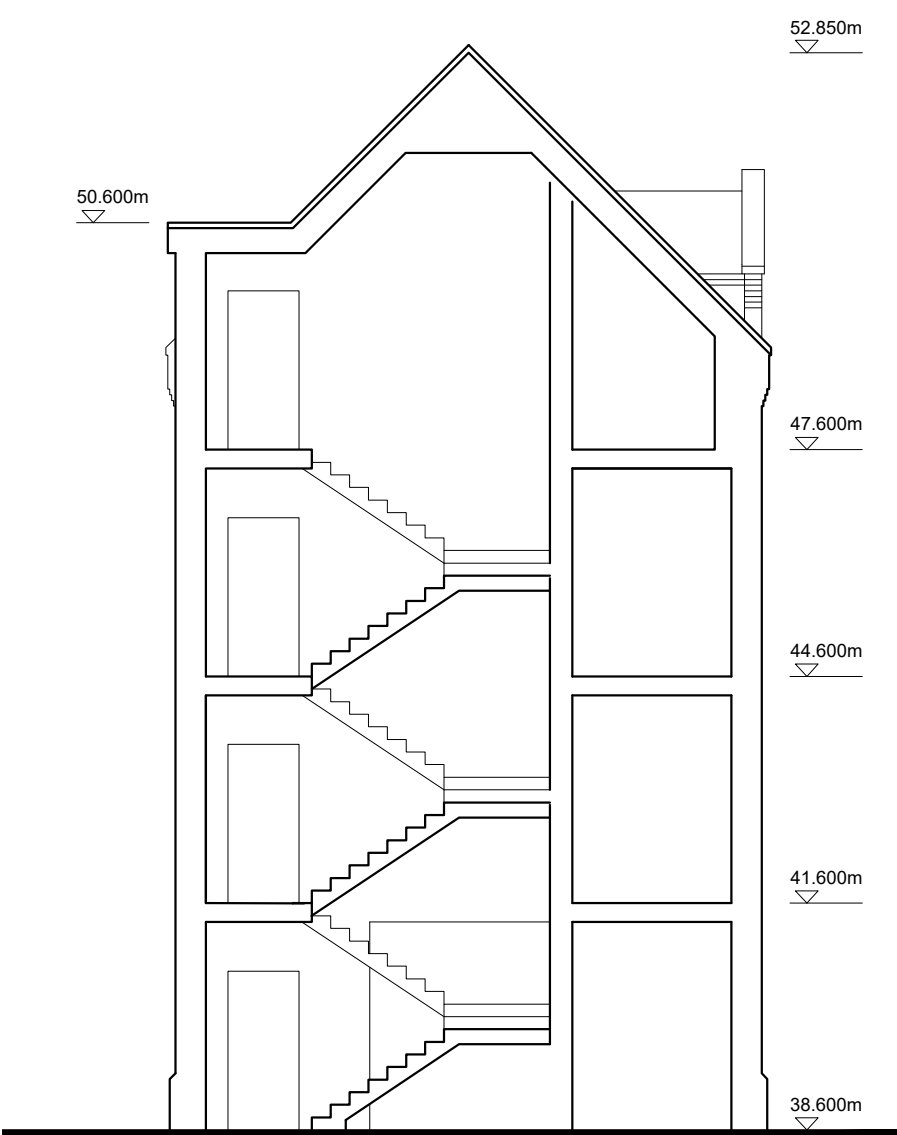

Section B-B

- A 20.02.20 EE Added floor levels
B 30.04.20 EE Removed balconies
C 08.05.20 DT Key plan updated
D 04.11.21 EE Roof Ventilation plan updated
E 09.10.23 PO Fire strategy review
F 11.10.23 EE Fire strategy review
G 21.12.23 SB Fire strategy update
H 01.03.24 PO A&O correction
I 03.07.24 EE Roof access window added to ninth floor

revision	date	prepared	description
----------	------	----------	-------------

Berkeley
Designed for life

Berkeley House
Farnham Lane
Farnham Royal
SL2 3RQ
T: 01753 784400
F: 01753 646855
www.berkeleygroup.co.uk

project
Vastern Road
Reading

drawing
Block BC
Section A-A and B-B

date	scale @ a1	drawn
October 2019	1:100	EE

drawing number	revision
448.PL.BC.300	I