



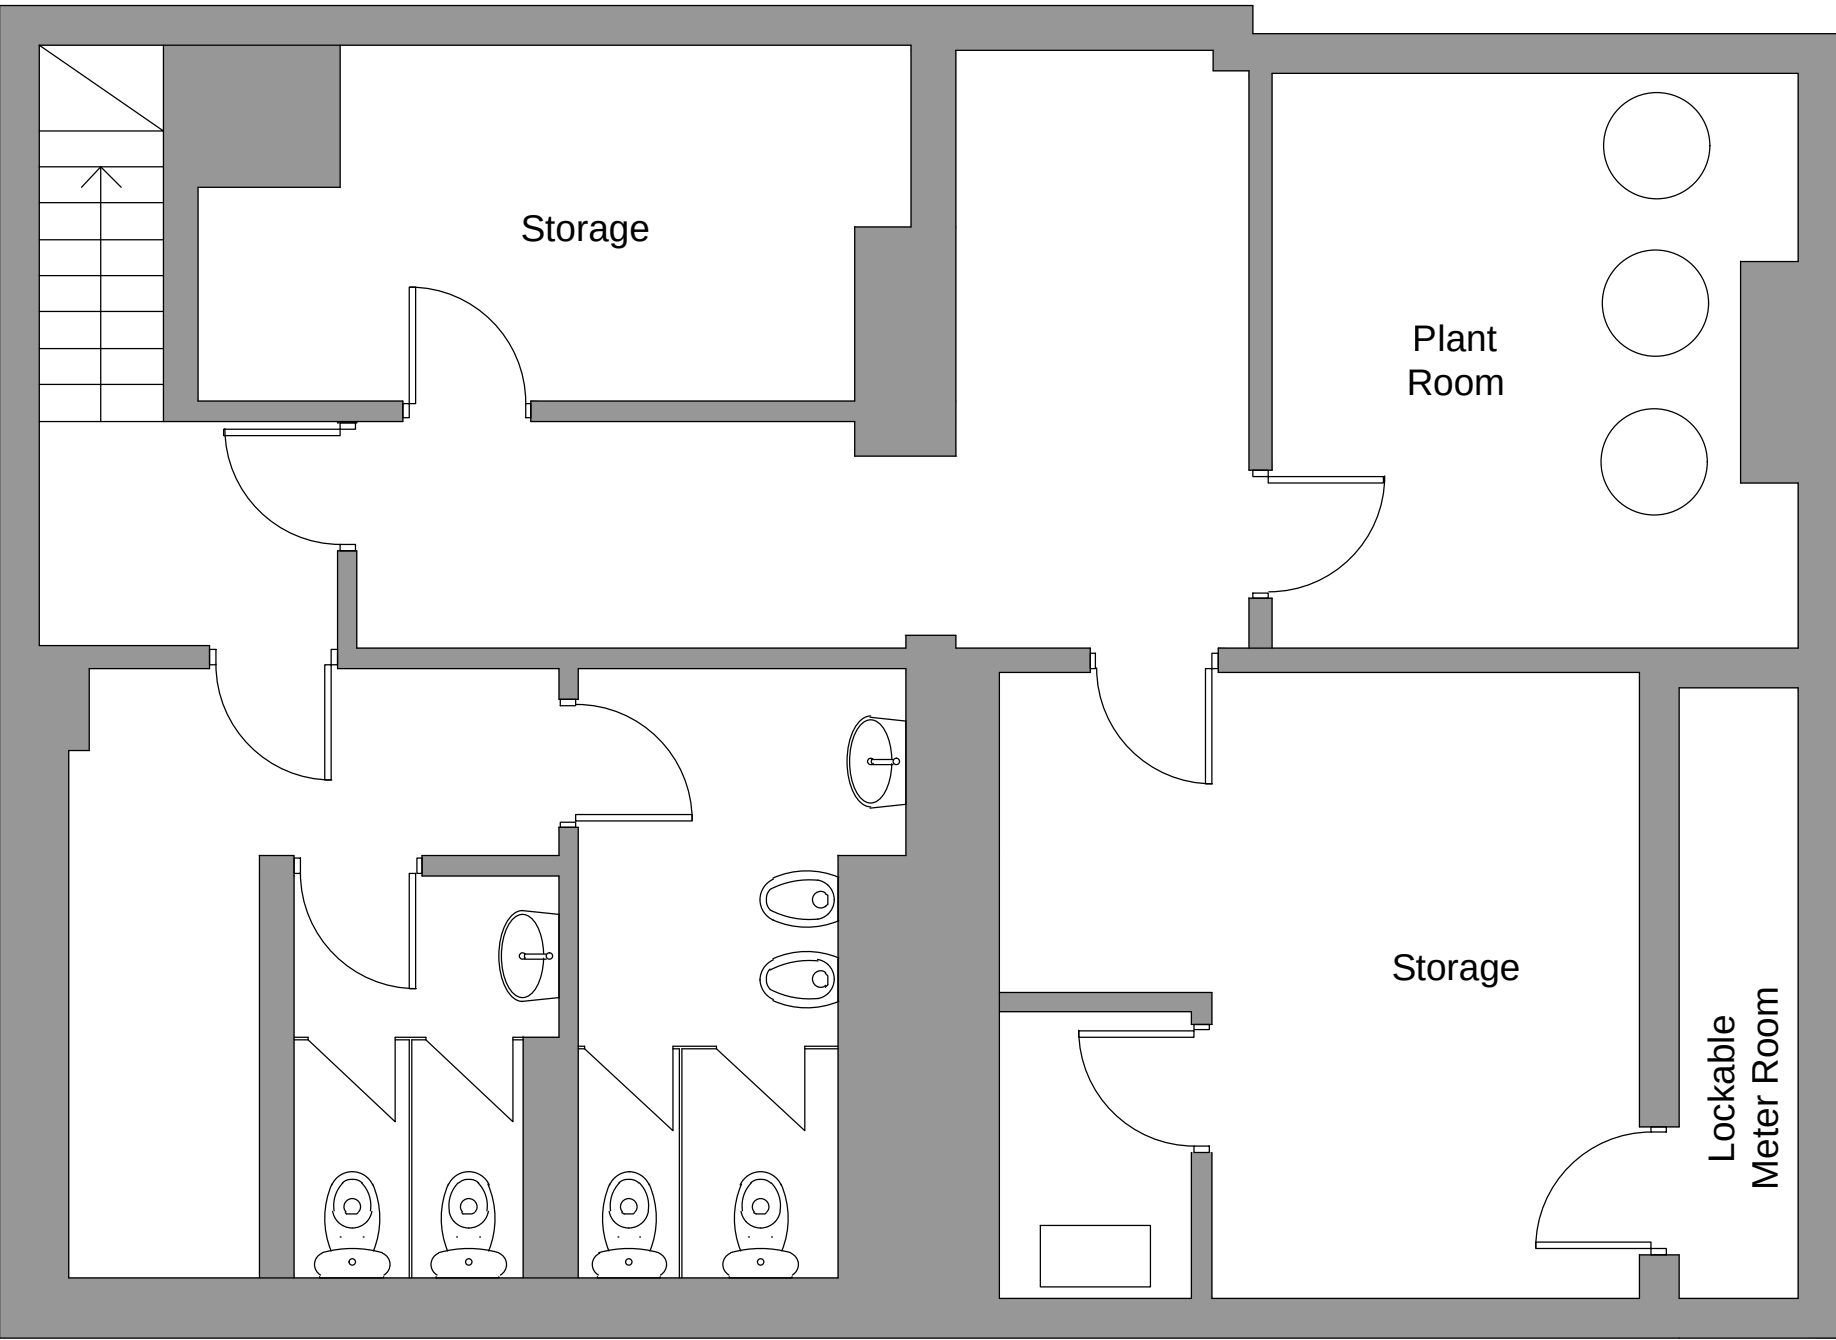

Existing Basement Floor Plan
(Scale 1:50)

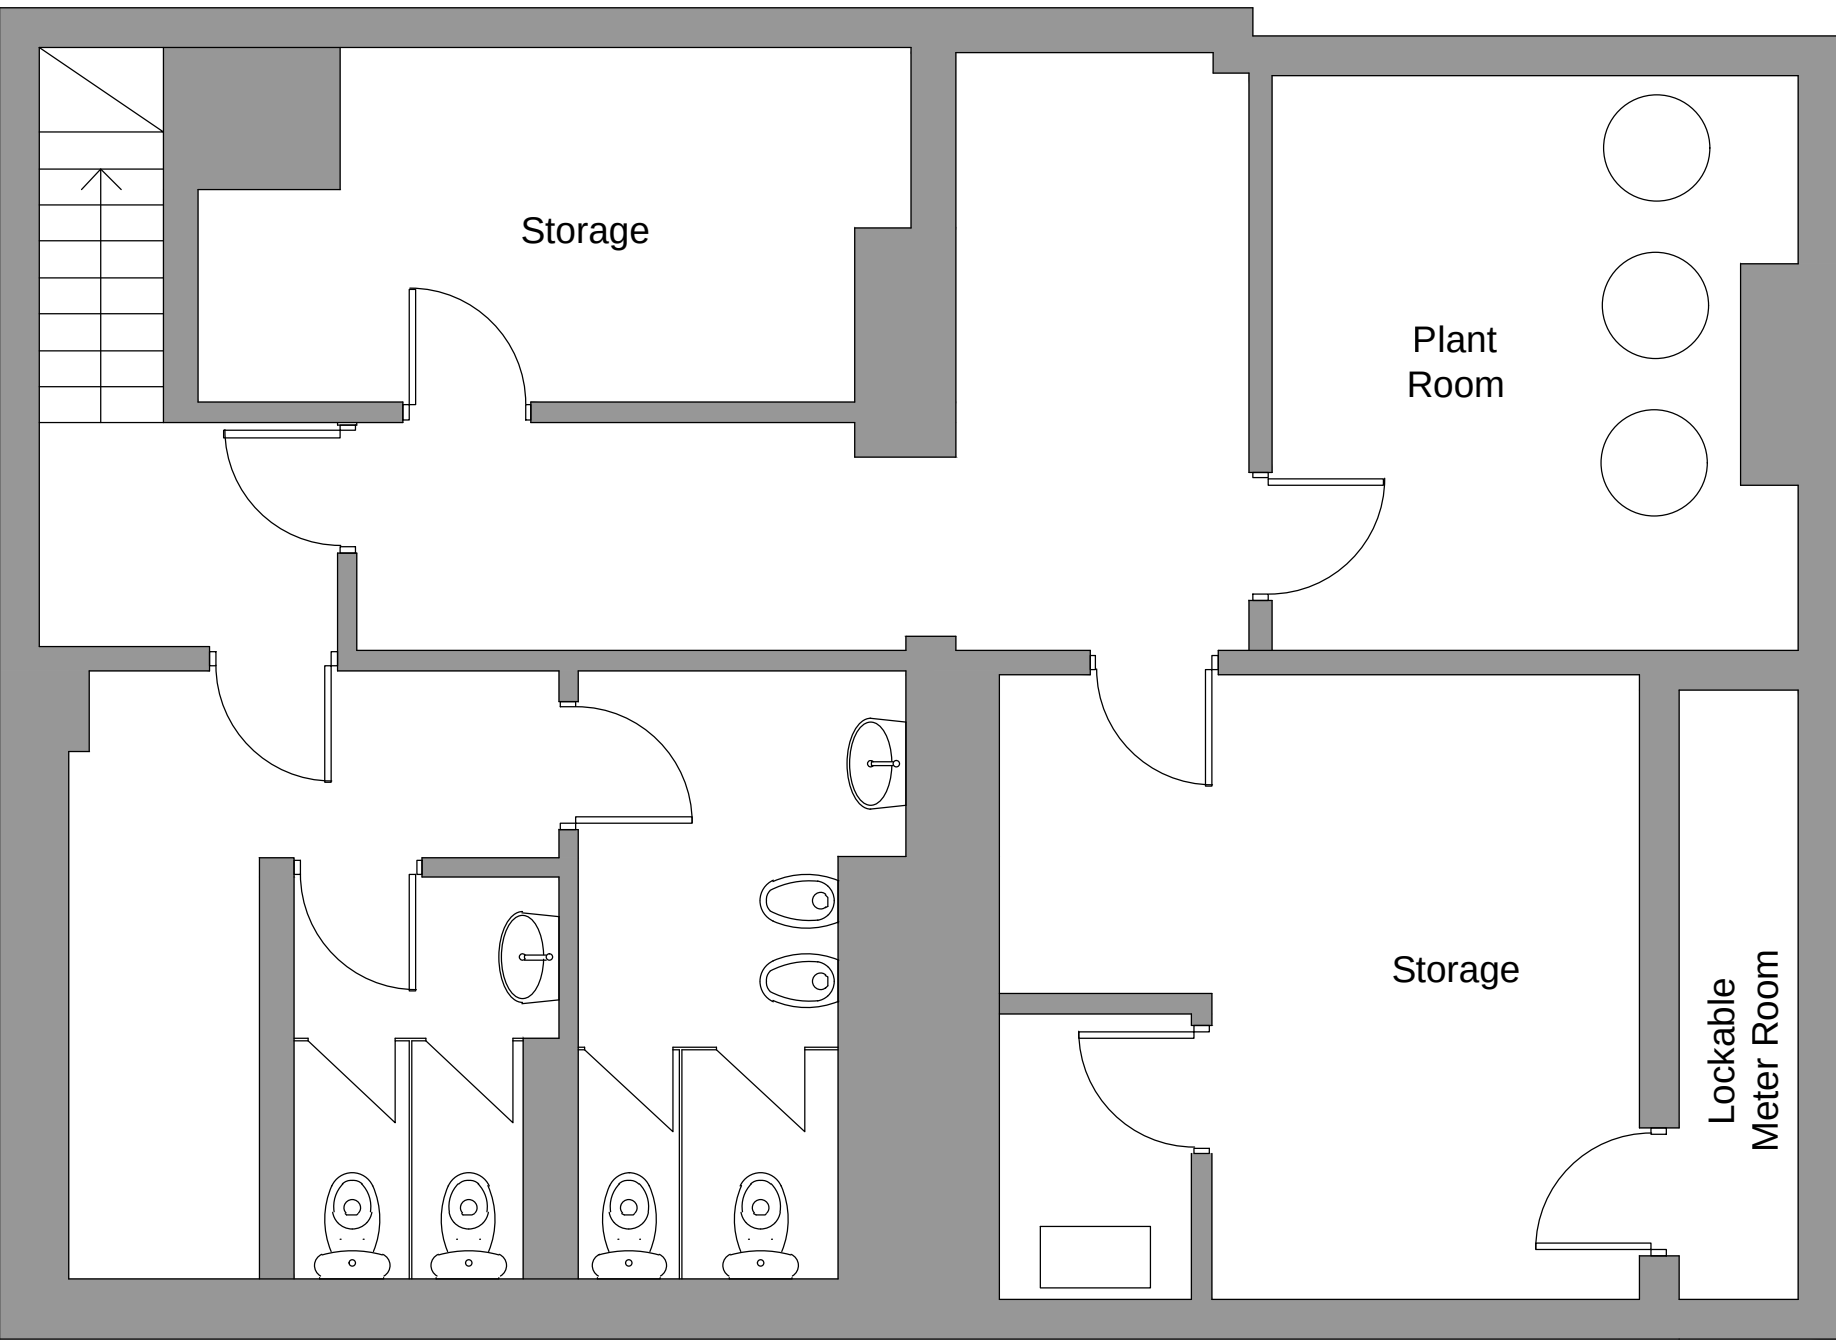

Proposed Basement Floor Plan
(Scale 1:50)

KEY

EXISTING STRUCTURE/PARTITION

PARTITION WALLS TO BE REMOVED

010002000300040005000mm

SCALE 1:50

B	07.03.24	JA	DA	JA	ISSUED FOR PLANNING APPROVAL	
A	28.02.24	JA	DA	JA	ISSUED TO CLIENT	
REV	DATE	DRN	CHKD	APPD	DESCRIPTION	
DRAWING STATUS						

For Approval

BLUEBIRD

DESIGN SERVICES

E: info@bluebirdengineering.co.uk

T: 0118 9583 551

A: 46LondonStreet,Reading,RG1 4SQ

CLIENT	ECO MARKET LTD	
PROJECT	117-119 Oxford Road Reading	
TITLE	Existing and Proposed Basement Floor Planning	
DRAWN	DATE	SCALE
JA	Feb 24	As Shown @ A1
DRG NO	REV	
A-1005	B	
© BLUEBIRD ENGINEERING LTD 2022		