


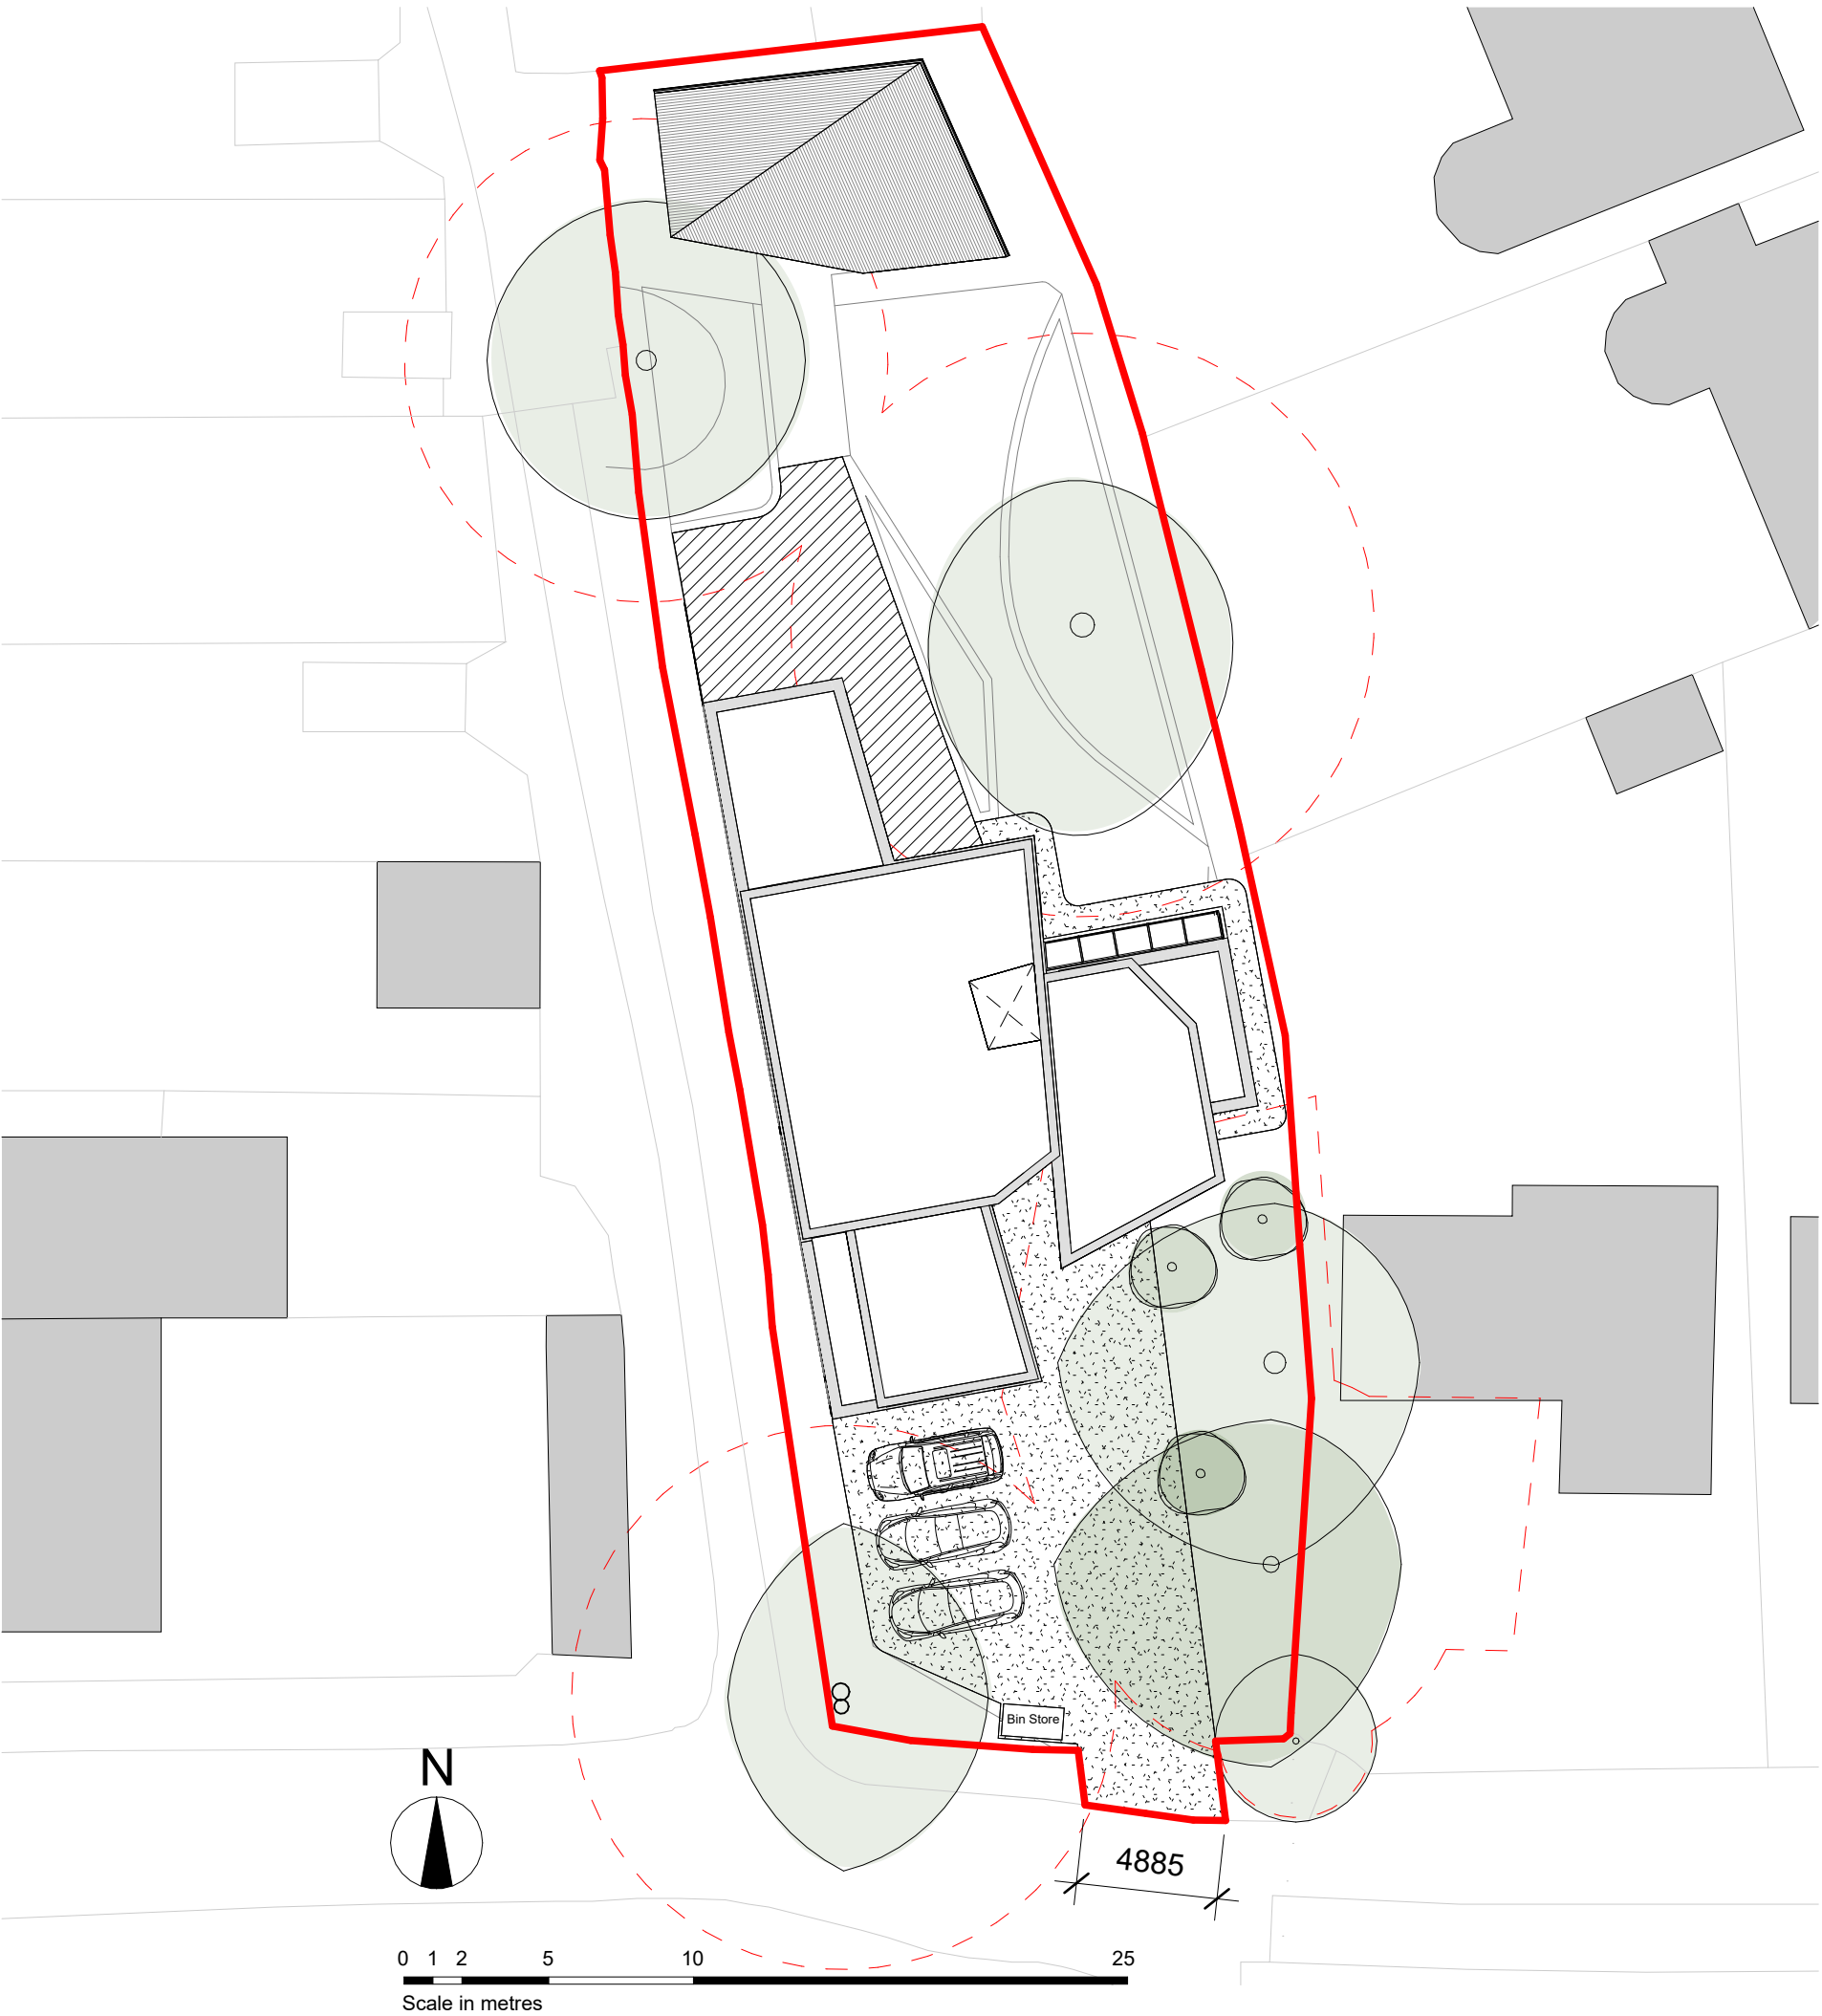

- Notes:**
- JDRM Architects is a trading name of JDRM Architectural Design LLP.
 - © This drawing is the property of JDRM Architectural Design LLP and protected by the Copyright, Designs and Patents Act, 1988.
 - Do Not Scale from this drawing except for the purposes of town planning.
 - All dimensions and conditions are to be checked on site prior to preparing drawings or commencing any work.

J	07/03/2024	Reduction in size of first floor, cladding amendments
H	17/01/2024	Driveway width reduced & bin store shown
G	17/10/2023	Minor Amendments as per Client Comments
F	16/10/2023	Updated for Revised Planning Application
E	23/06/2023	Scheme Revised for Planning
D	12/04/2023	Revised Site Boundary
C	13/03/2023	Issued For Planning
B	03/02/2023	General amendments throughout.
A	03/11/2022	Amended as per client comments.
-	21/10/2022	First issue for comment.

Rev	Date	Description
-----	------	-------------

Project:
2202 Conisboro Way

Site Address:
2 Conisboro Way, Caversham, Reading, RG4 7HT

Client:
Mark & Sapna Odlin

Reason for Issue: Planning	Scale: 1 : 250	Drawn By: GG	Checked By: RM
--------------------------------------	--------------------------	------------------------	--------------------------

Drawing Title:
Proposed Site Plan

Drawing No:
2202(11)000

Revision:
J