

NOTES

The designs and details on this drawing are copyright and must not be reproduced without the written permission of the designer.

Contractors are to check all sizes and dimensions before setting out any site or shopwork. Any errors or discrepancies to be reported to the designer.

Do not scale off this drawing.

REVISIONS

REV A - A0 replaced with an A1 Sheet, building signage details on drwg 2136-37.

REV B - Dimensions amended where required.

DATE

02/01/24

04/01/24


CP

CP


CP



FRONT ELEVATION

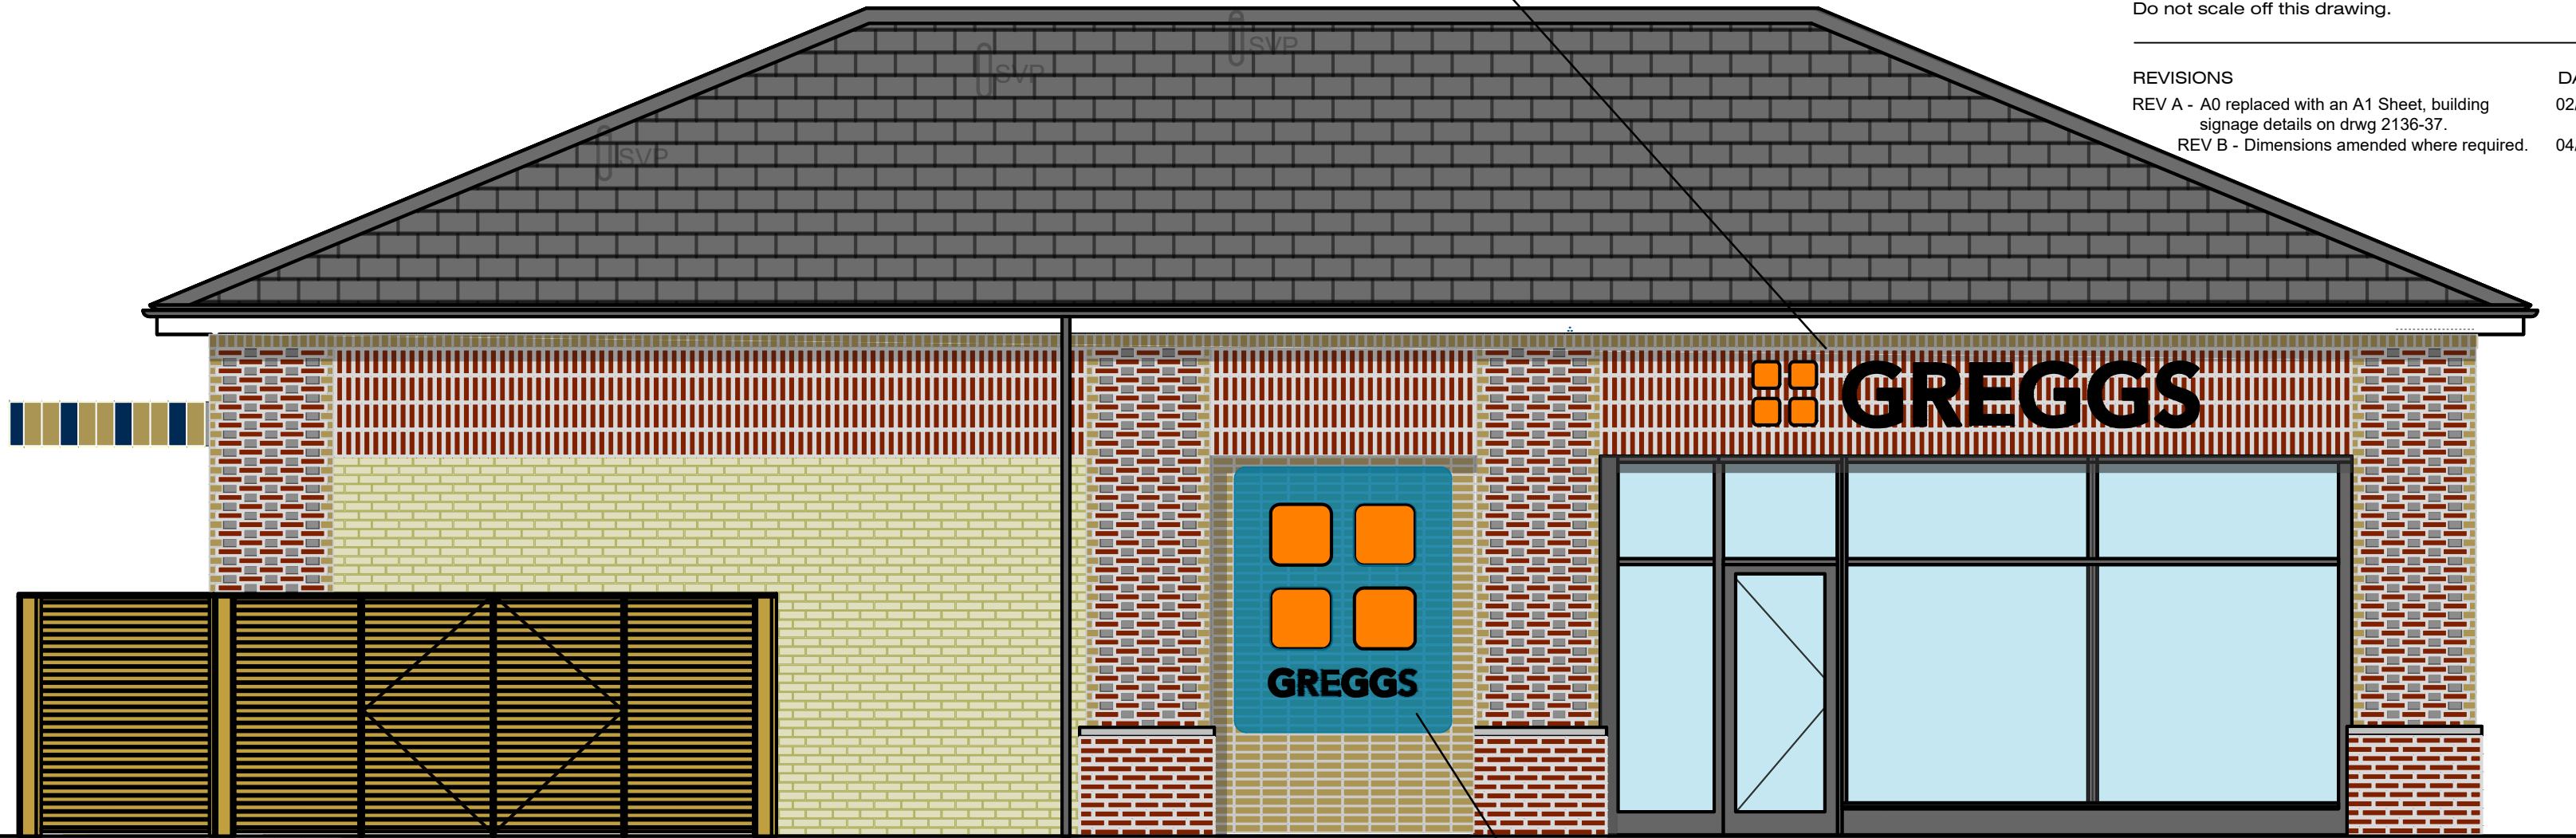

SIDE ELEVATION


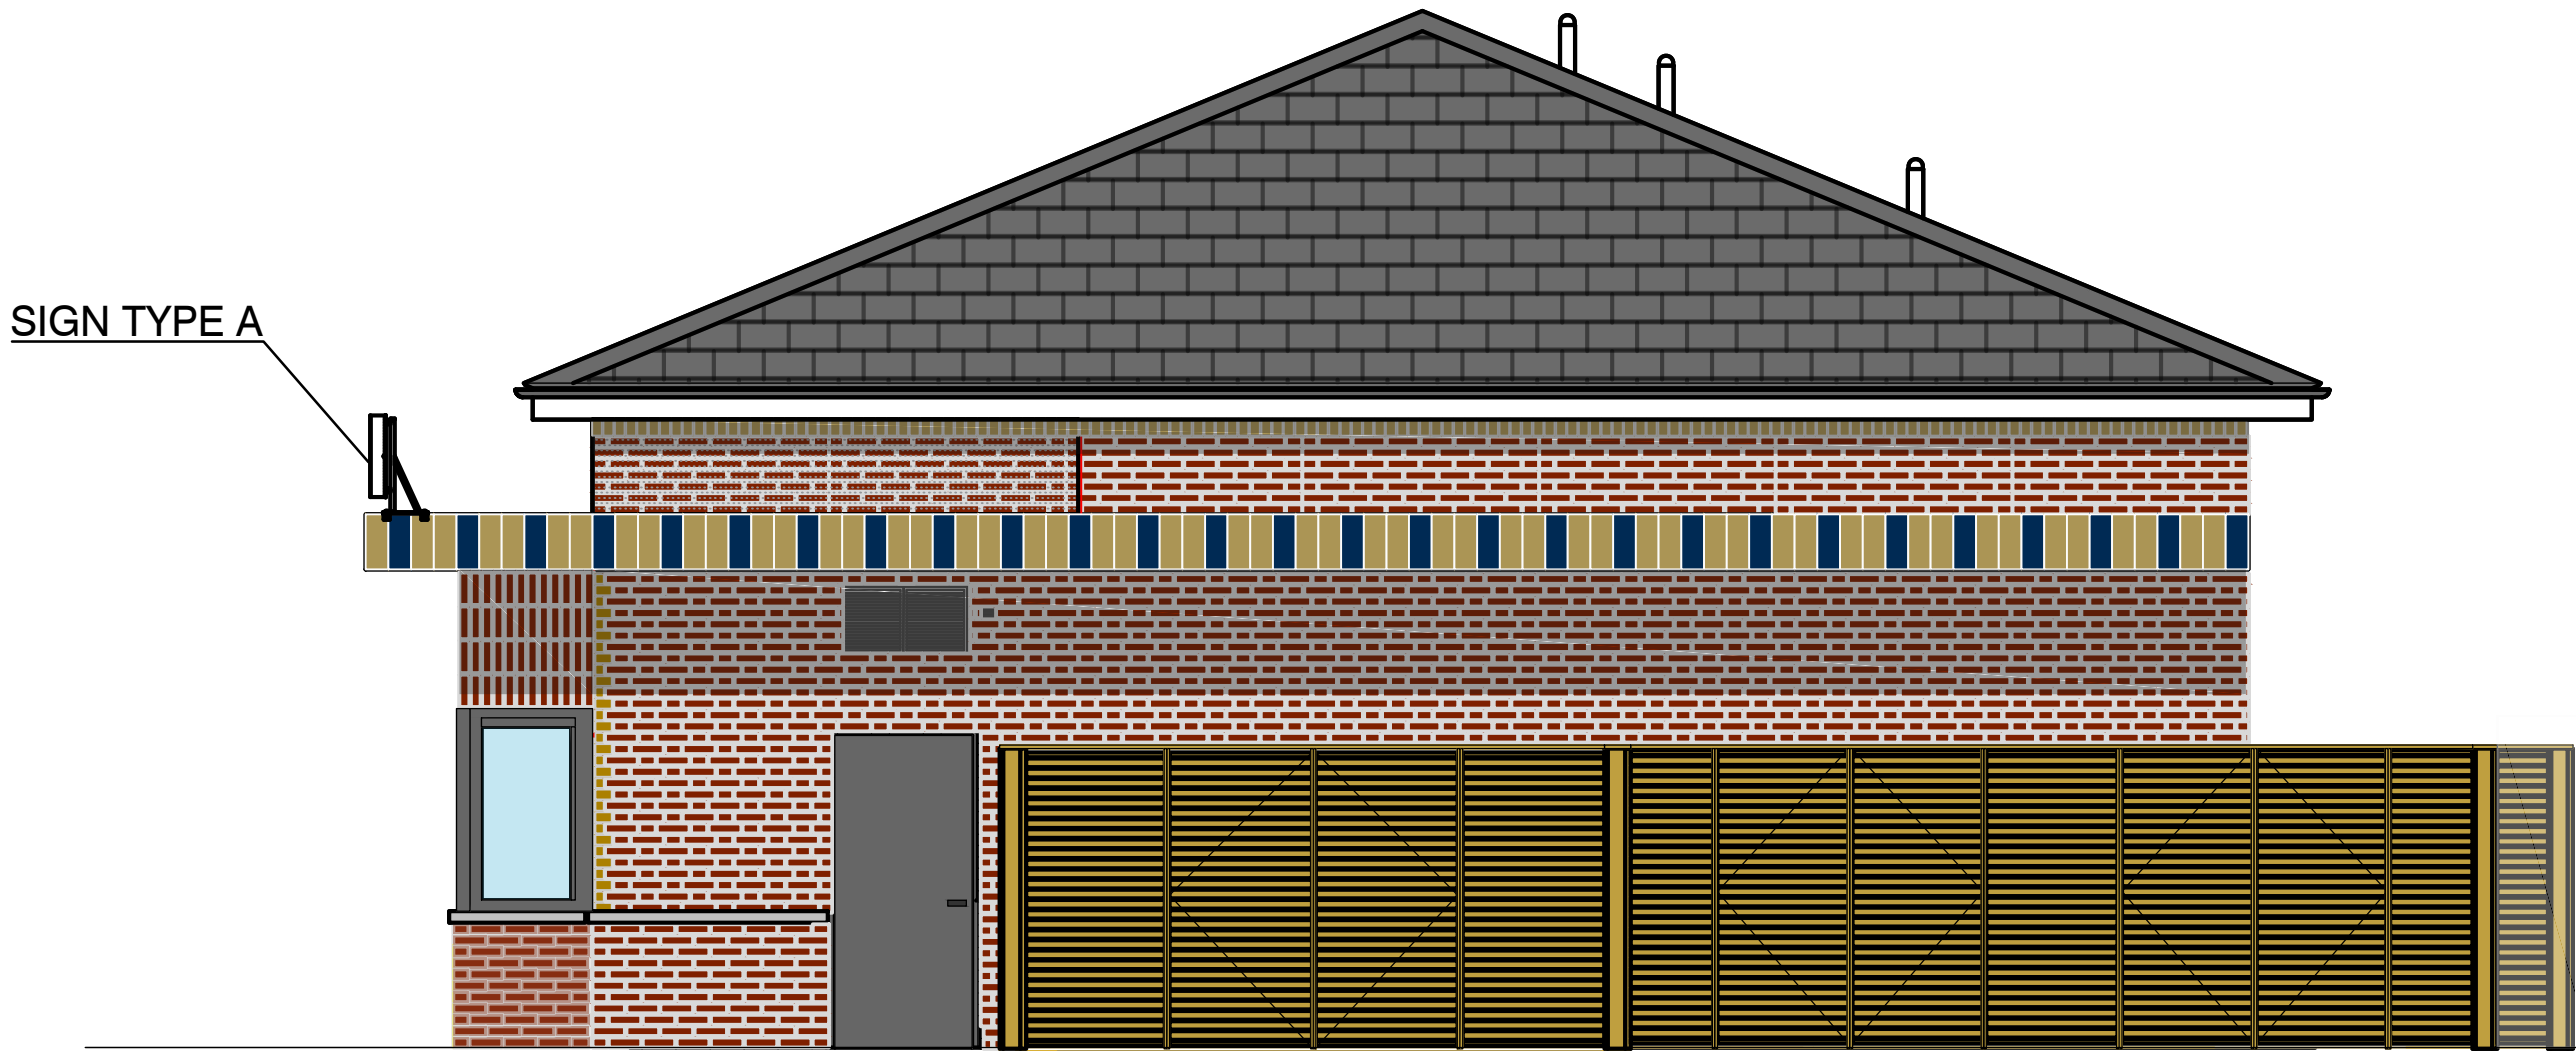


REAR ELEVATION



DRIVE THRU ELEVATION

| BUILDING SIGNAGE SCHEDULE AND DETAILS |          |                            |   |                          |                     |                                                                       |     |
|---------------------------------------|----------|----------------------------|---|--------------------------|---------------------|-----------------------------------------------------------------------|-----|
| ADVERT REF                            | SIGN REF | SIZE (MM)                  | MATERIALS   | HEIGHT (MM) ABOVE GROUND | HEIGHT (MM) OF TEXT | ILLUMINATION                                                          | QTY |
| Canopy mounted logo                   | A        | 3865(w) x 100(d) x 550(h)  | Fabricated brushed stainless steel letter with 5mm opal acrylic faces (no rims). Fabricated brushed stainless steel buns with 5mm yellow acrylic faces (no rims). Fitted to canopy using new framework from fabricated 30mm aluminium square hollow section powder coated grey RAL 7015.                                                          | 3640mm from FFL          | 550mm               | STATIC<br>Halo Illumination only,<br>MAX 300cd/m2                     | 1   |
| Board mounted buns and logo           | B        | 1800(w) x 100(d) x 2200(h) | Backpanel to be stove enamelled Grey, RAL 7015 60% gloss. Main sign body, on backpanel to be stove enamel finish to Blue RAL 5019 60% gloss. Apply a laminated digital print vinyl to the front face, finished Blue RAL 5019 with a 65% gradient to Pantone Process Cyan. White letters and applied vinyl to quattro dots to match Pantone 1235C. | 860mm from FFL           | 222mm               | No illumination                                                       | 1   |
| Wall mounted logo                     | C        | 3865(w) x 100(d) x 550(h)  | Brushed SS letters with 5mm opal acrylic faces. Brushed SS 'buns' with 5mm yellow acrylic faces. Fixed to building with 30mm aluminium square section powder coated grey RAL 7015.   | 3400mm from FFL          | 550mm               | STATIC<br>Face illumination only to letters and logo,<br>MAX 300cd/m2 | 1   |
| Wall mounted logo                     | C1       | 3865(w) x 100(d) x 550(h)  | Brushed SS letters with 5mm opal acrylic faces. Brushed SS 'buns' with 5mm yellow acrylic faces. Fixed to building with 30mm aluminium square section powder coated grey RAL 7015.   | 3400mm from FFL          | 550mm               | No illumination                                                       | 1   |
| Board mounted buns and logo           | D        | 1400(w) x 100(d) x 1710(h) | Backpanel to be stove enamelled Grey, RAL 7015 60% gloss. Main sign body, on backpanel to be stove enamel finish to Blue RAL 5019 60% gloss. Apply a laminated digital print vinyl to the front face, finished Blue RAL 5019 with a 65% gradient to Pantone Process Cyan. White letters and applied vinyl to quattro dots to match Pantone 1235C. | 1190mm from FFL          | 175mm               | STATIC<br>Face illumination only to letters and logo,<br>MAX 300cd/m2 | 1   |

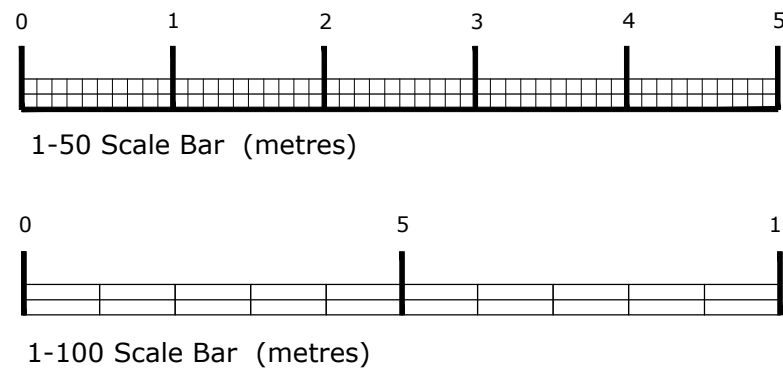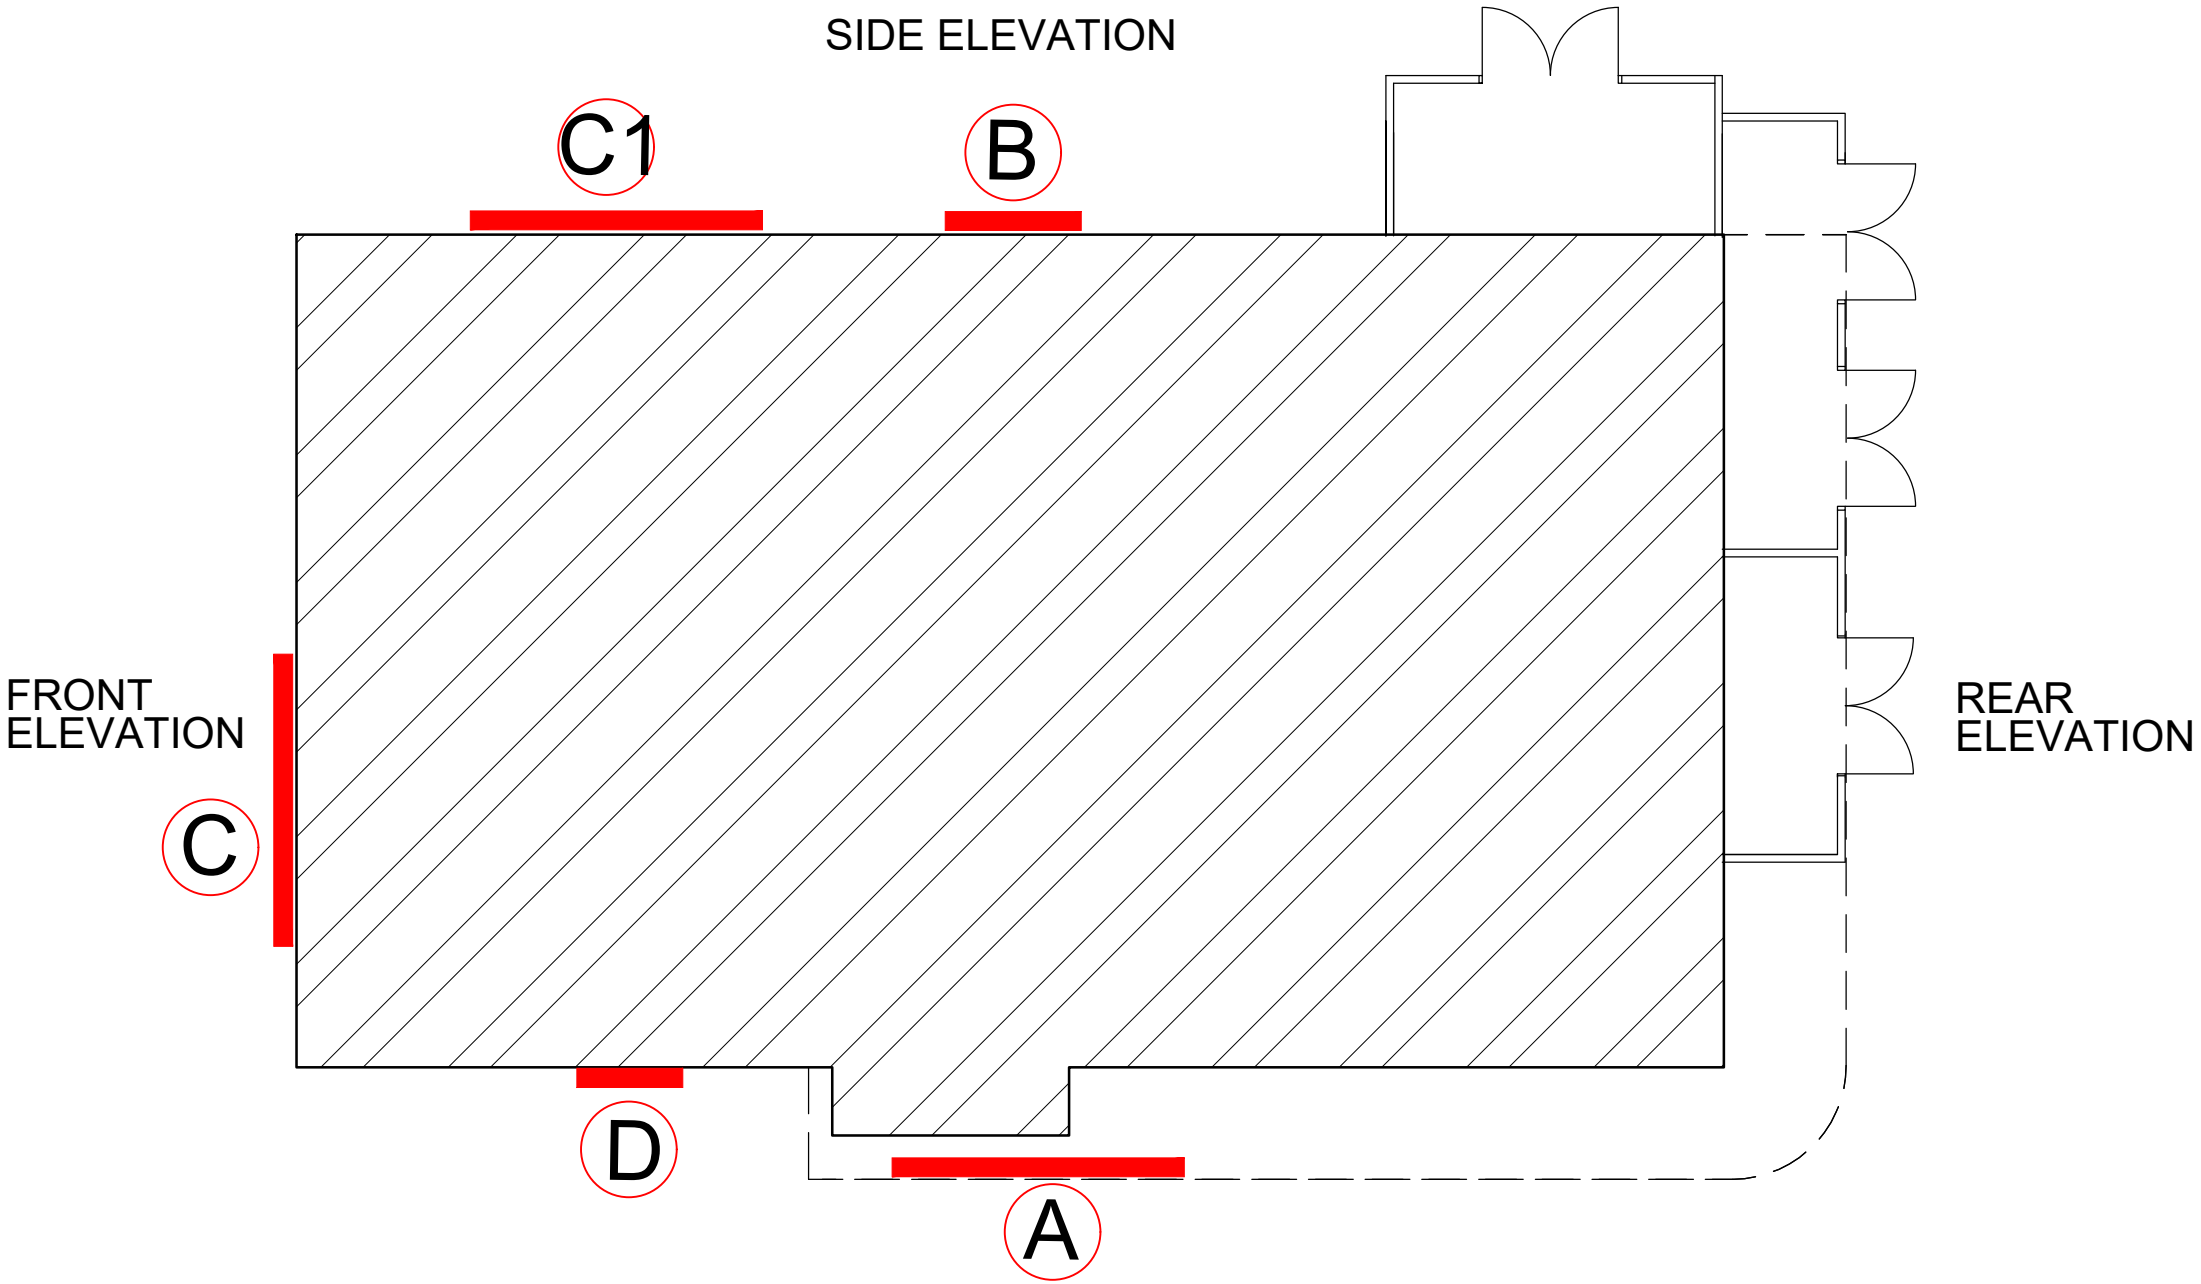

PLANNING

DRAWING DESCRIPTION

PROPOSED ELEVATION SIGNAGE

GREGGS DRIVE THRU

JOB TITLE

GEORGE & DRAGON

162 BATH ROAD

READING RG30 2HA

CLIENT

GREENE KING

DRAWN BY

CP

DATE

DEC 23

CHECKED

SCALE

1:100/1:50 @ A1

DRAWING NO.

2136-36

REVISION

J

John Dixon & Associates Ltd,

Unit 209

Chambers Business Centre,

Chapel Road,

Oldham

OL8 4QQ

TEL

: 0161 682 0964

E-MAIL

: info@johndixon.co.uk

WEB

: www.jda-design.com

jda

architecture

interior design

project management