




Existing Front Elevation

Existing Side Elevation

SCALE 1:100


Existing Rear Elevation

Scale 1:100

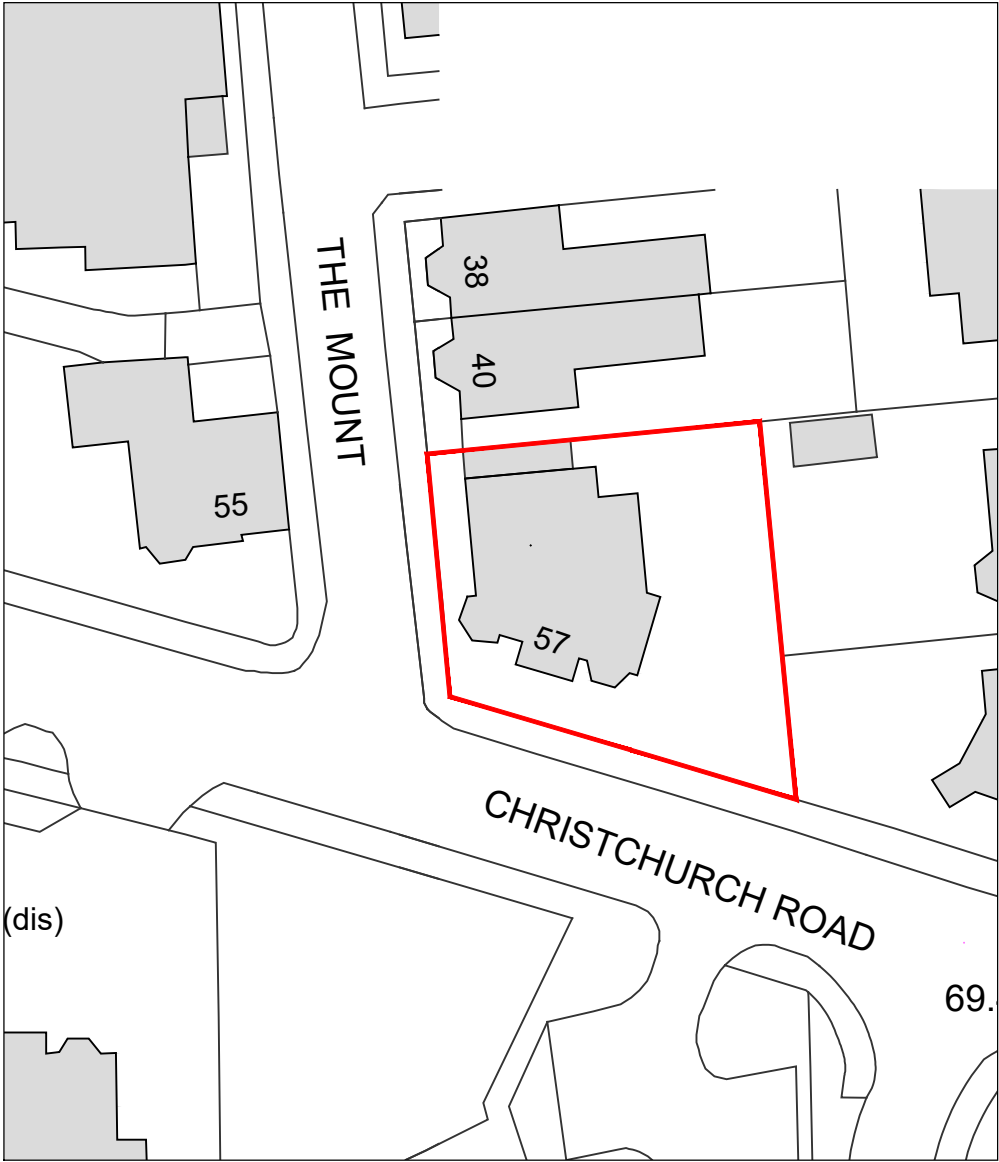


Block Plan
scale 1:500

SCALE 1:500

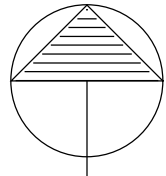


NORTH

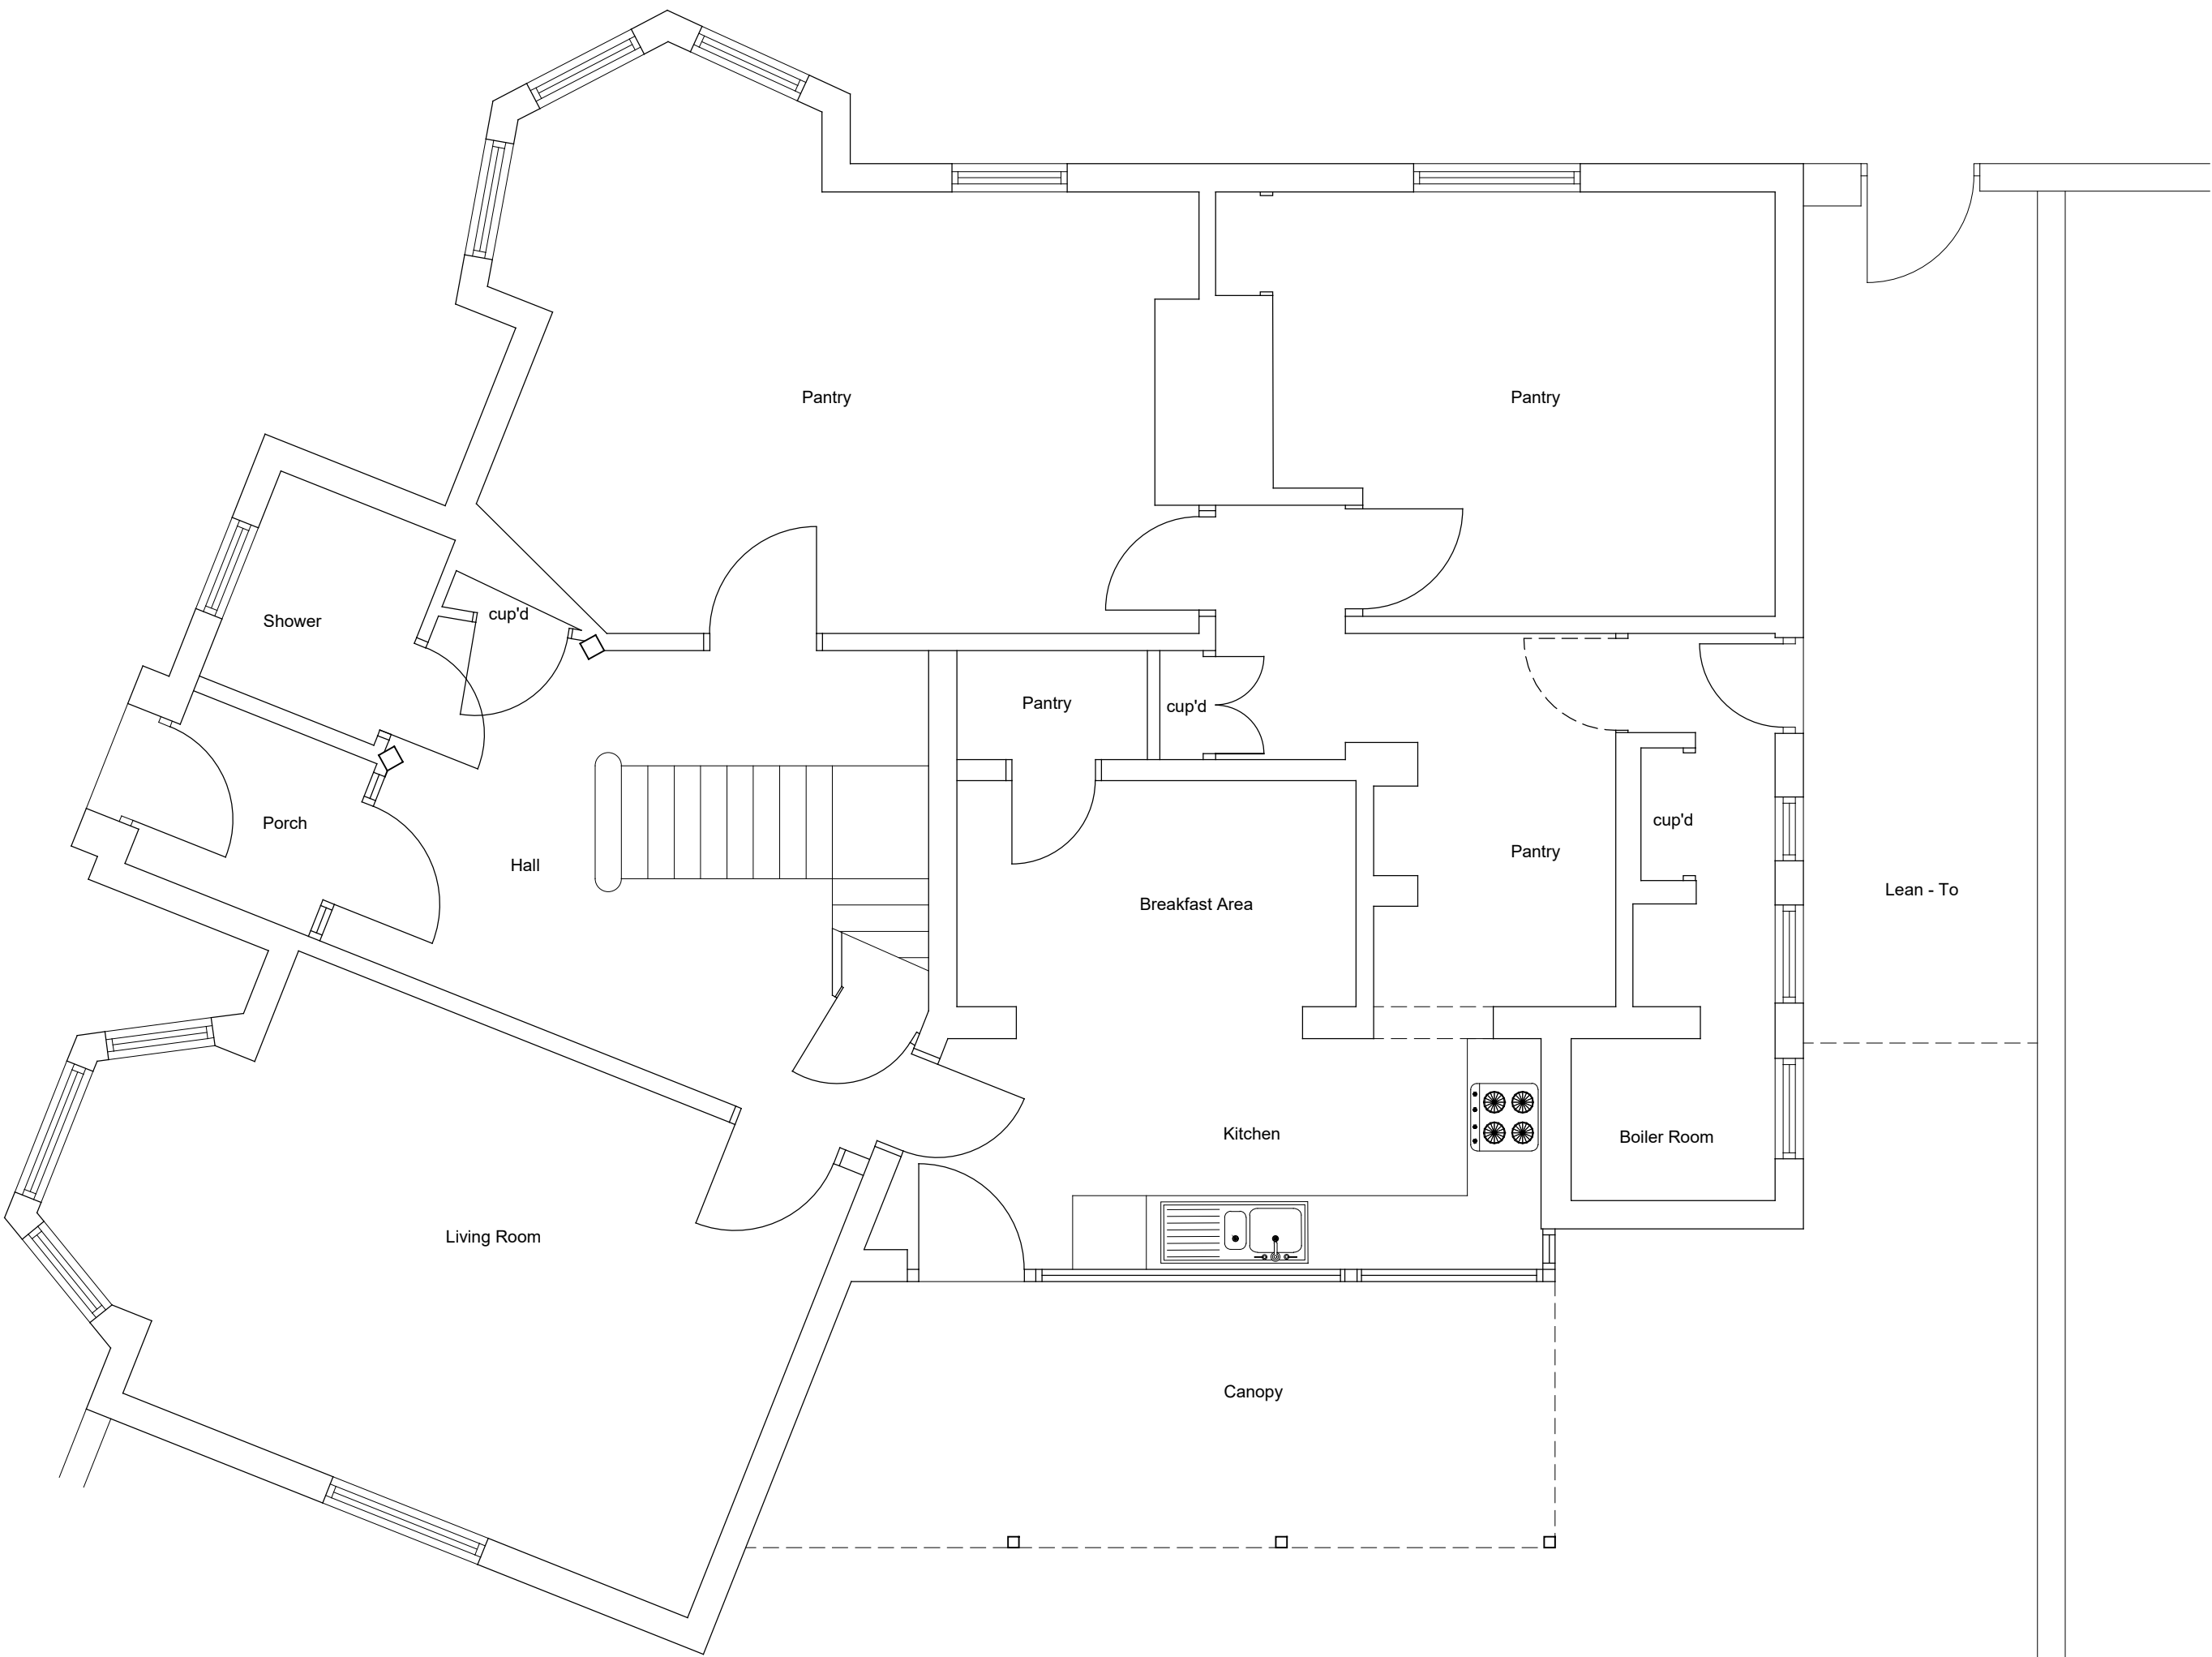

Existing Ground Floor Plan
Scale 1:50

SCALE 1:50

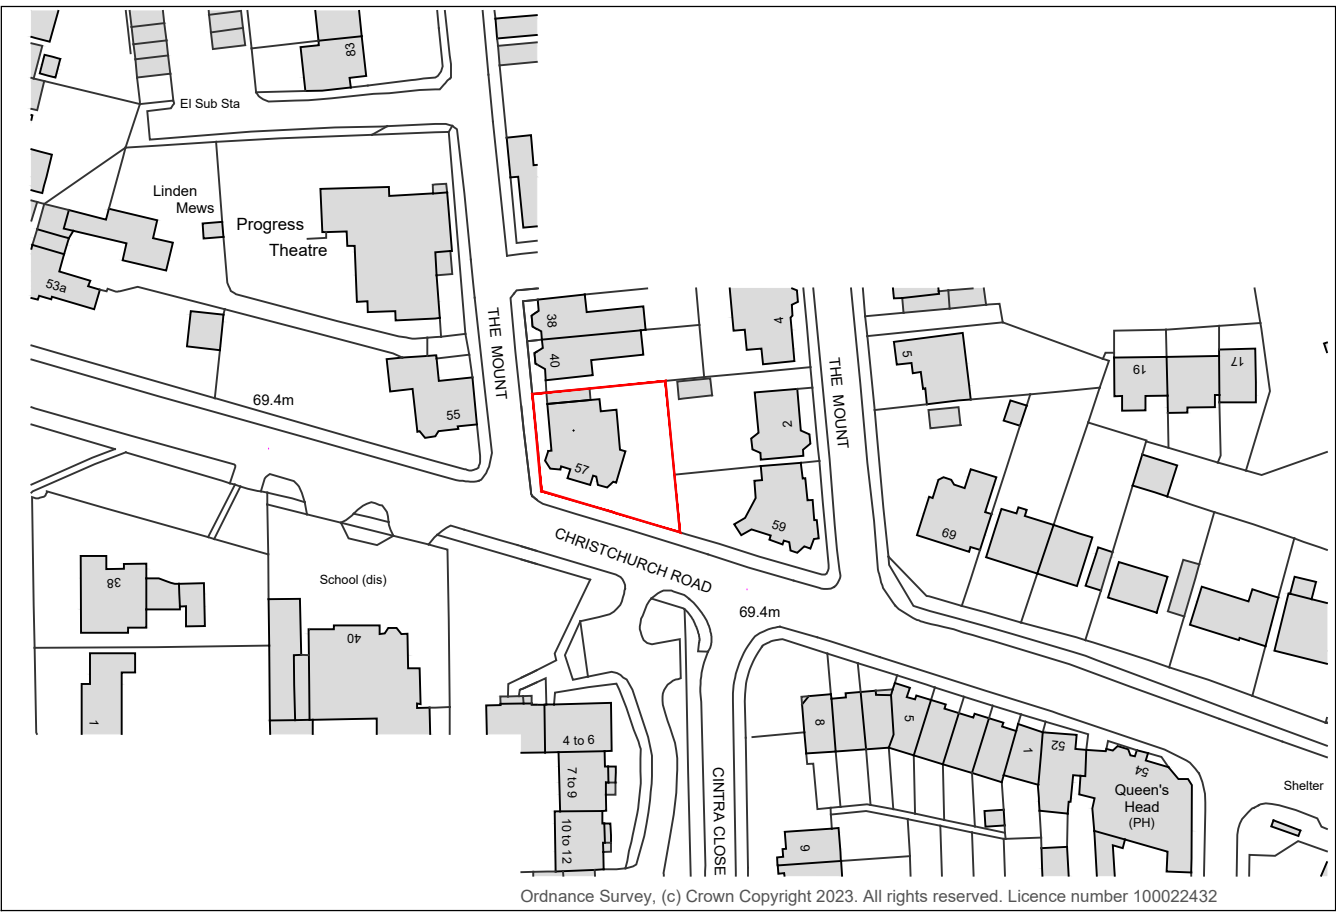

Location Plan
scale 1:1250

SCALE 1:1250

FOR ISSUE AS PLANNING APPLICATION

—David Tingle—
Building Design & Surveying Services

17 Woodland Drive, Tilehurst, Reading
Berkshire, RG30 4RT.
T: 0118.9419311 M: 07711902344

Copyright © David Tingle Building Design (2003)

MRS L. RHODES
57 CHRISTCHURCH ROAD
READING RG2 7BD

PROPOSED
INTERNAL ALTERATIONS AND
INSTALLATION NEW SLIDING DOORS
EXISTING PLAN & ELEVATIONS
Scale: 1:100 & 1:50 A1 Date: Nov 2023
Dwg No: **57CR.MP01** Rev: