




ELEVATION LEGEND	
LF	CODE 4 LEAD FLASHING LINKED TO CAVITY TRAY IN WALL. PROPRIETARY VENTS EVERY 4th PERPEND.
SLF	CODE 4 STEPPED LEAD FLASHING LINKED TO STEPPED CAVITY TRAY IN WALL. PROPRIETARY VENTS EVERY 4th PERPEND.
AB	215x65mm OR 215x215 PROPRIETARY UPVC AIR BRICKS
EV	(EV) KITCHEN or BATH MECHANICAL EXTRACT(MEV) DUCTED WITHIN CEILING VOID TO EXTERNAL AIR VIA PROPRIETARY AIRBRICK OR THRU TILE VENT TO ROOF.
PEF	(PEF) PURGE VENTILATION EXTRACT FAN GRILL (225x135) BOILER FLUES SET DOWN & AWAY Min. 300mm AWAY FROM ANY EXTRACT GRILLS.
SVP	SVP TO TERMINATE AT PROPRIETARY TILE VENT AT HEAD OF DRAIN RUN ONLY. OTHERWISE TAKEN TO DURGO VALVE WITHIN ROOF SPACE REFER TO DRAINAGE LAYOUT FOR SPECIFIC LOCATIONS OF VENTS TO EXTERNAL AIR.
RWP	RAINWATER DOWNPIPE WITH SHOE 100mm DNOMINATED RAINWATER GOODS MANUF. ARE TO PROVIDE DETAILED SUPPORTING CALCULATIONS TO INDICATE AD Part H COMPLIANCE. FOR ILLUSTRATIVE PURPOSES, and STC, 100mm Ø ARE ANNOTATED ON RCP DRAWINGS.
TO	LAMINATED GLASS (LG) KITEMARKED TO BS EN 14449
LG	ON FIRST FLOOR & ABOVE WHERE LOW LEVEL GLAZING IS NOT GUARDED. IT PROVIDES THE FUNCTION OF BOTH BARRIER & CONTAINMENT. THEREFORE, ROBUST FRAMES, FIXINGS & GLAZING ARE REQUIRED TO MEET LOADINGS WITHIN BS EN1961-1:1 & GLAZING SPECIFICATION WITHIN S6180:2011. CERTIFICATION TO INEC SATISFACTION.
#	
OB	OPAQUE GLASS TO INNER PANE ONLY
Sd	DOORS ARE TO HAVE AN APPROPRIATE LEVEL OF SECURITY BULGARY DEVICE MEASURES AS SITUATION, LOCATION & BOWEND USER REQUIREMENTS DICTATES.

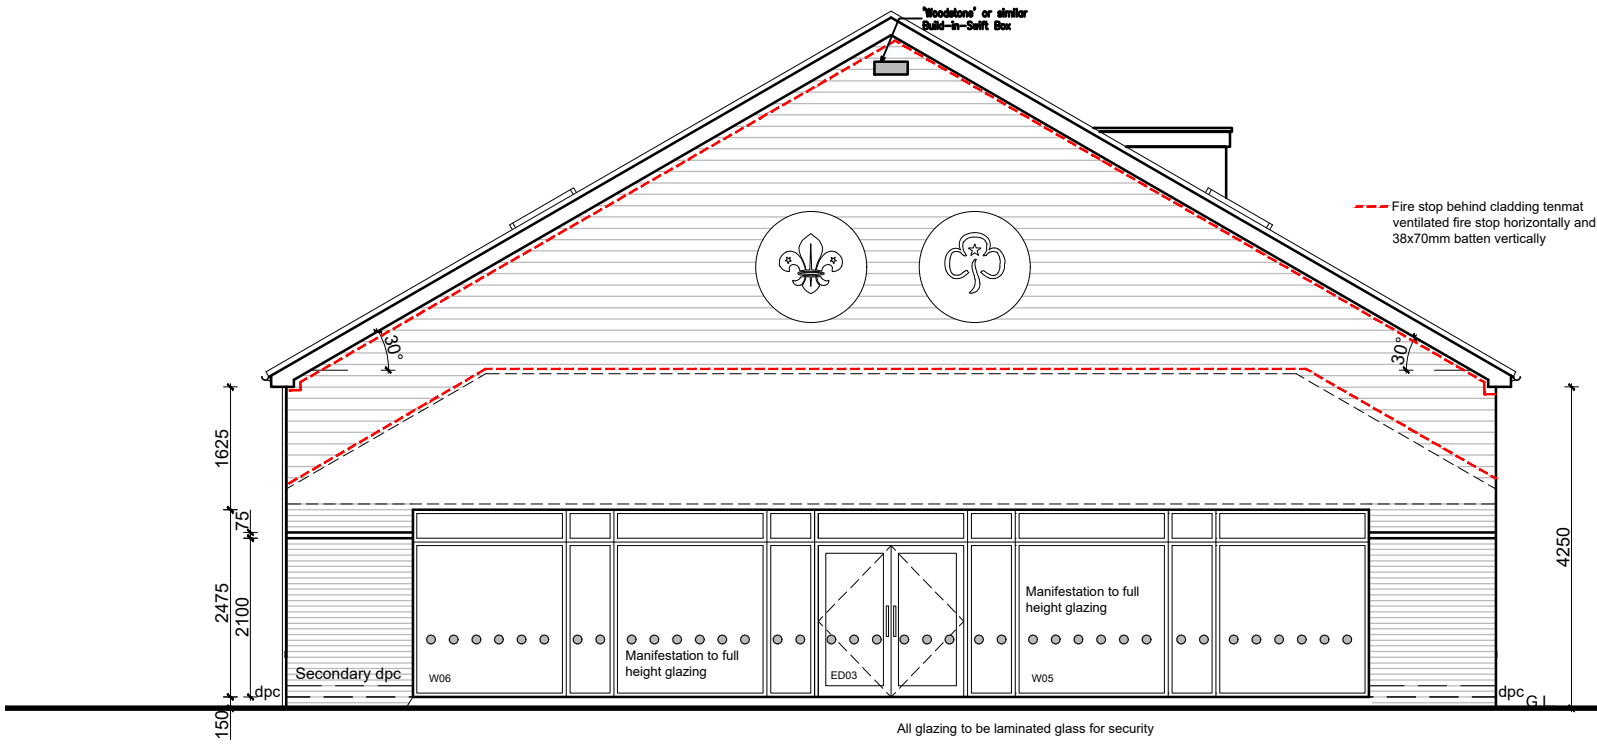


REAR ELEVATION - (WITHOUT PORCH & DWARF WALL)

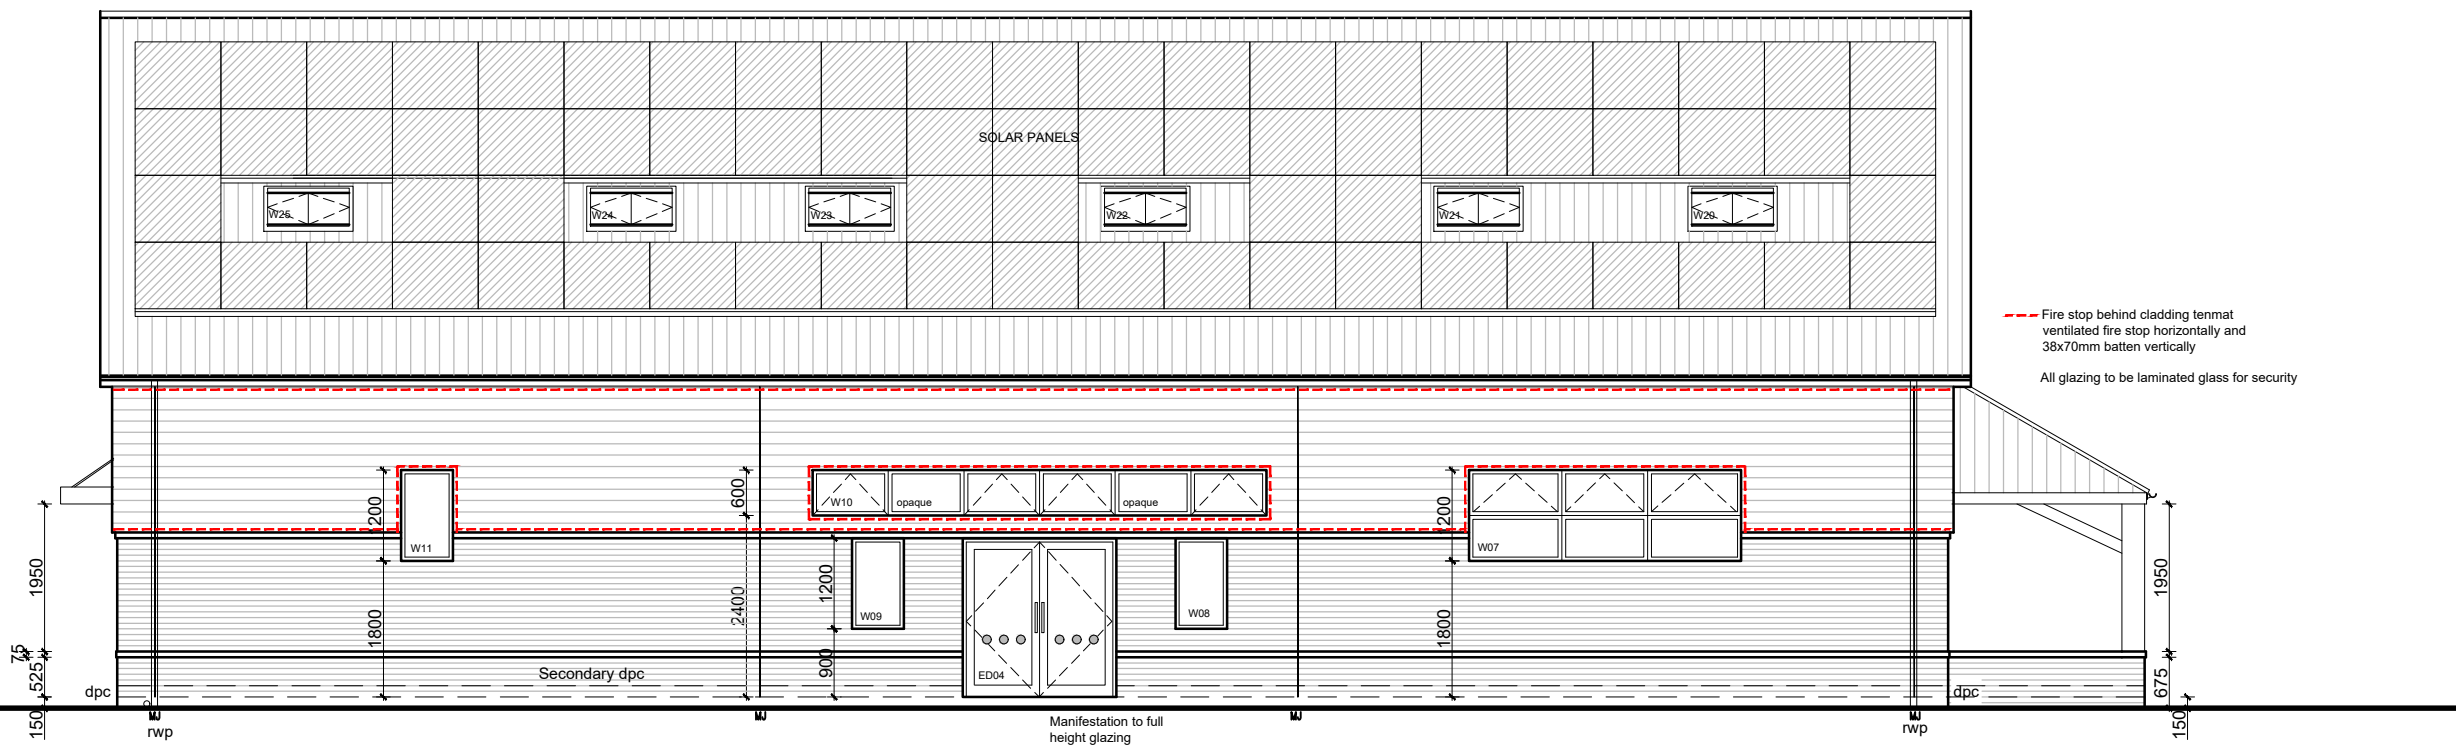

RIGHT SIDE ELEVATION

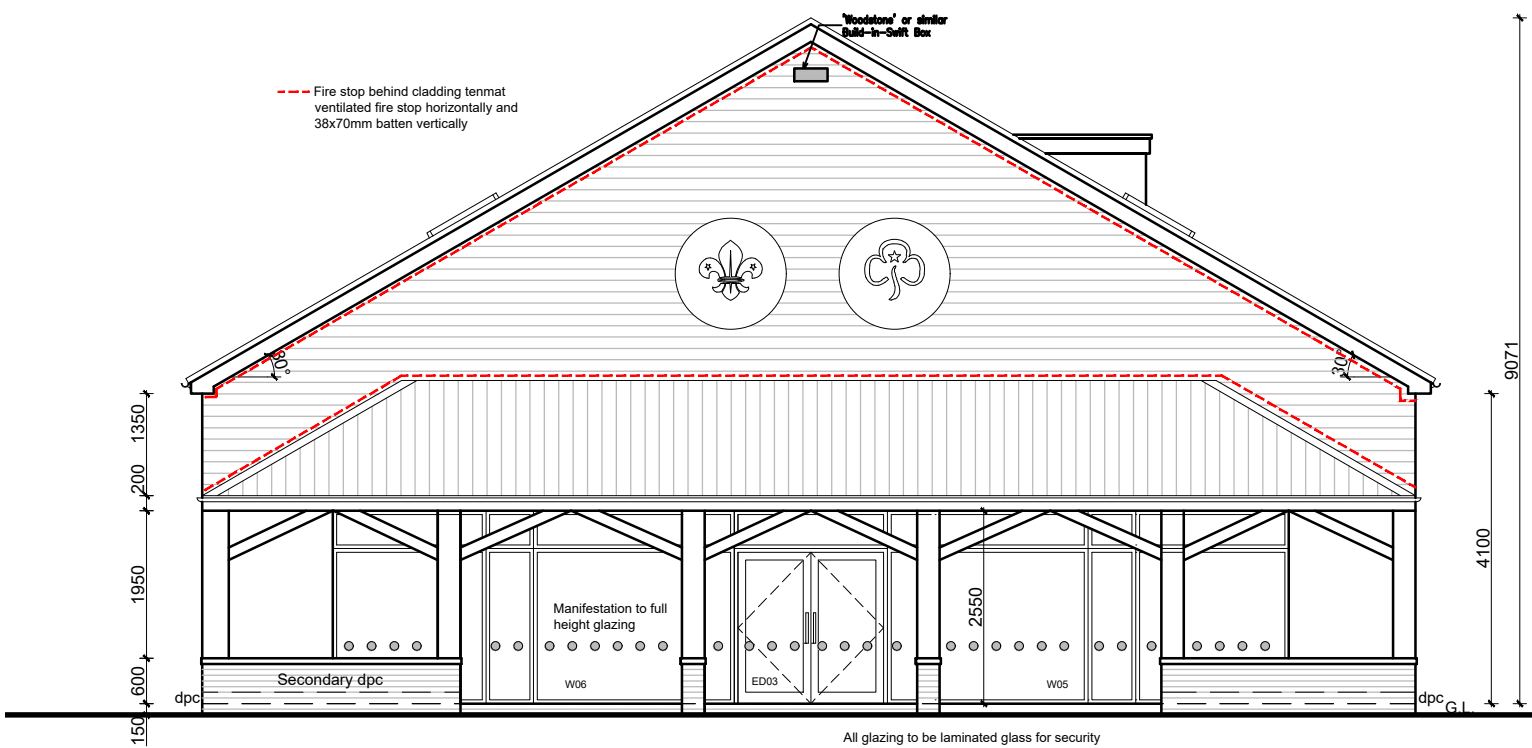

REAR ELEVATION - (SHOWING PORCH & DWARF WALL)

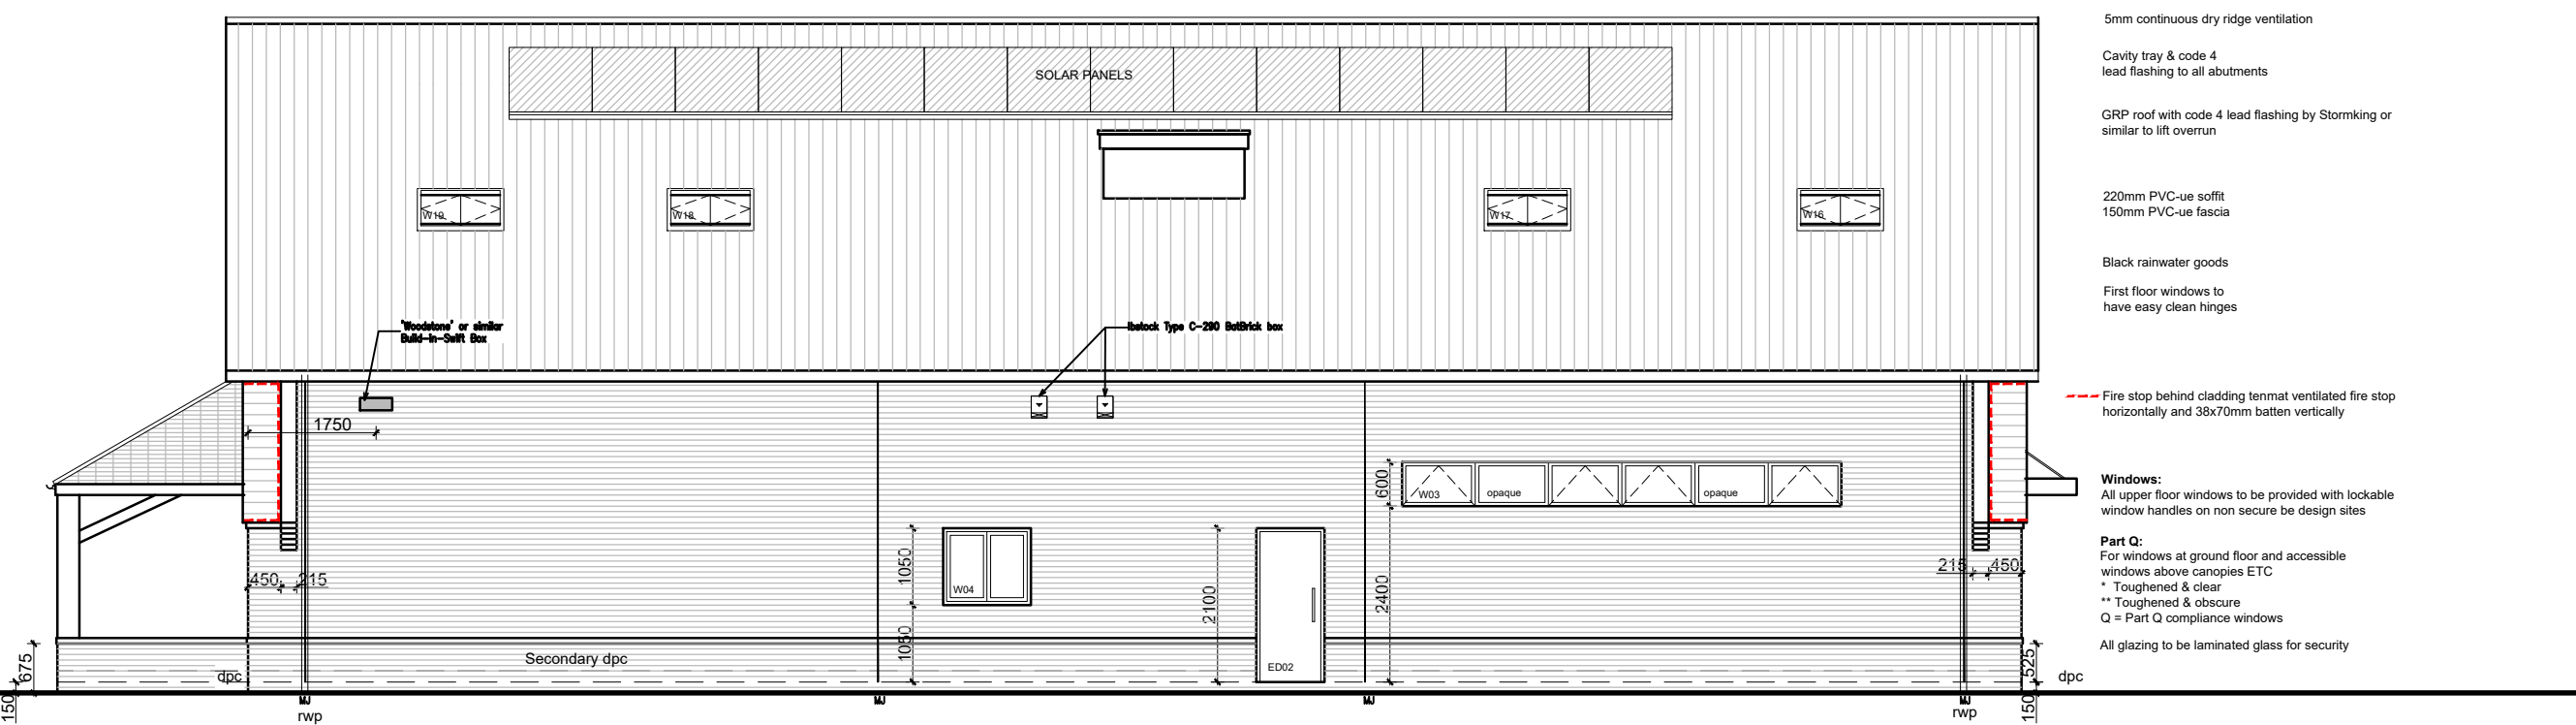

LEFT SIDE ELEVATION

Copyright © 2017 Rogers Cory Partnership Limited. All rights reserved. Limited reproduction and distribution permitted for the sole purpose of the construction of this named development only.

Do not scale - refer to figured dimensions only.

E	09/07/24	PV Array updated to Contractor's design	SK	DG	TS
D	21/06/24	Window openers shown, rooflight size increased, Construction Issue	SK	DG	TS
C	26/04/24	Bat boxes added	AP	DG	TS
B	05/03/24	Additional information added for building control	CA	CA	CA
A	12/01/24	Windows and Doors updated	CA	CA	CA
Rev.	Date	Details	By	Chkd	Apvd

CONSTRUCTION

Client:-

READING CENTRAL DISTRICT
SCOUT COUNCIL

Site:-

Scout and Guide HQ
163 Northcourt Avenue
Reading, RG2 7HG

Drawing Title:-

Elevations

Date: April 2023

Scales: 1:50 @ A1

Drawn: RW

Checked: CA

Approved: CA


Drawing No.

A5084-500 E



Rogers Cory Partnership
Architectural and Civil Consultants
The Old School Old School Road
Hook Hampshire RG27 9NJ

T: 01256 769269 E: mail@rcpconsultants.co.uk W: rcpconsultants.co.uk

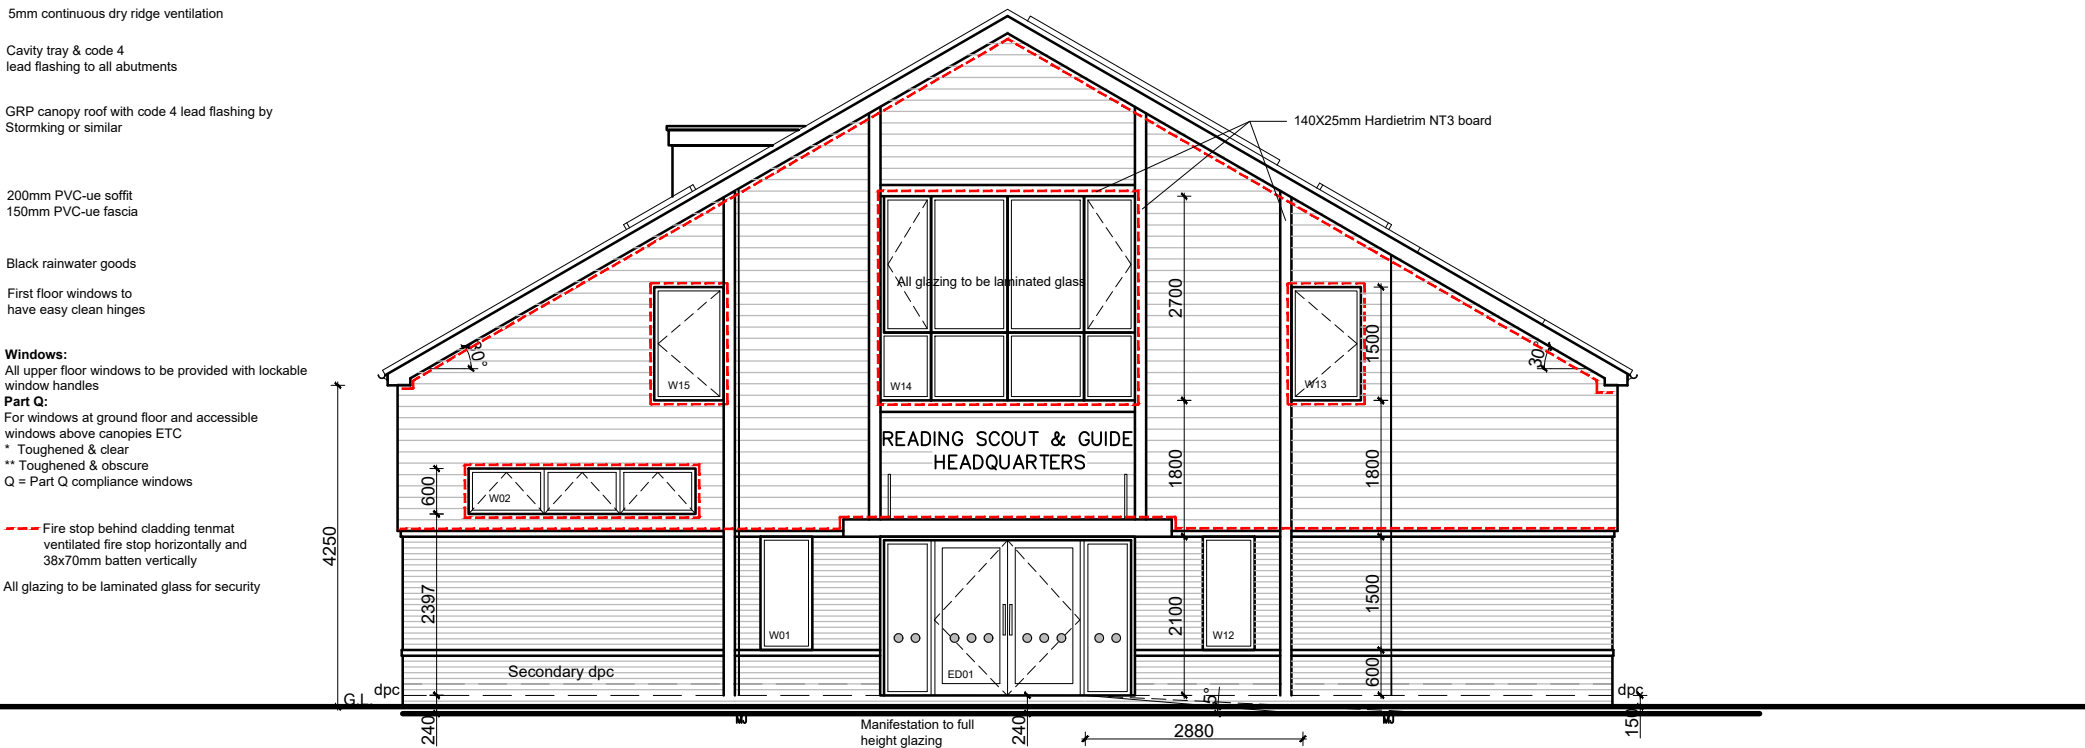

FRONT ELEVATION