


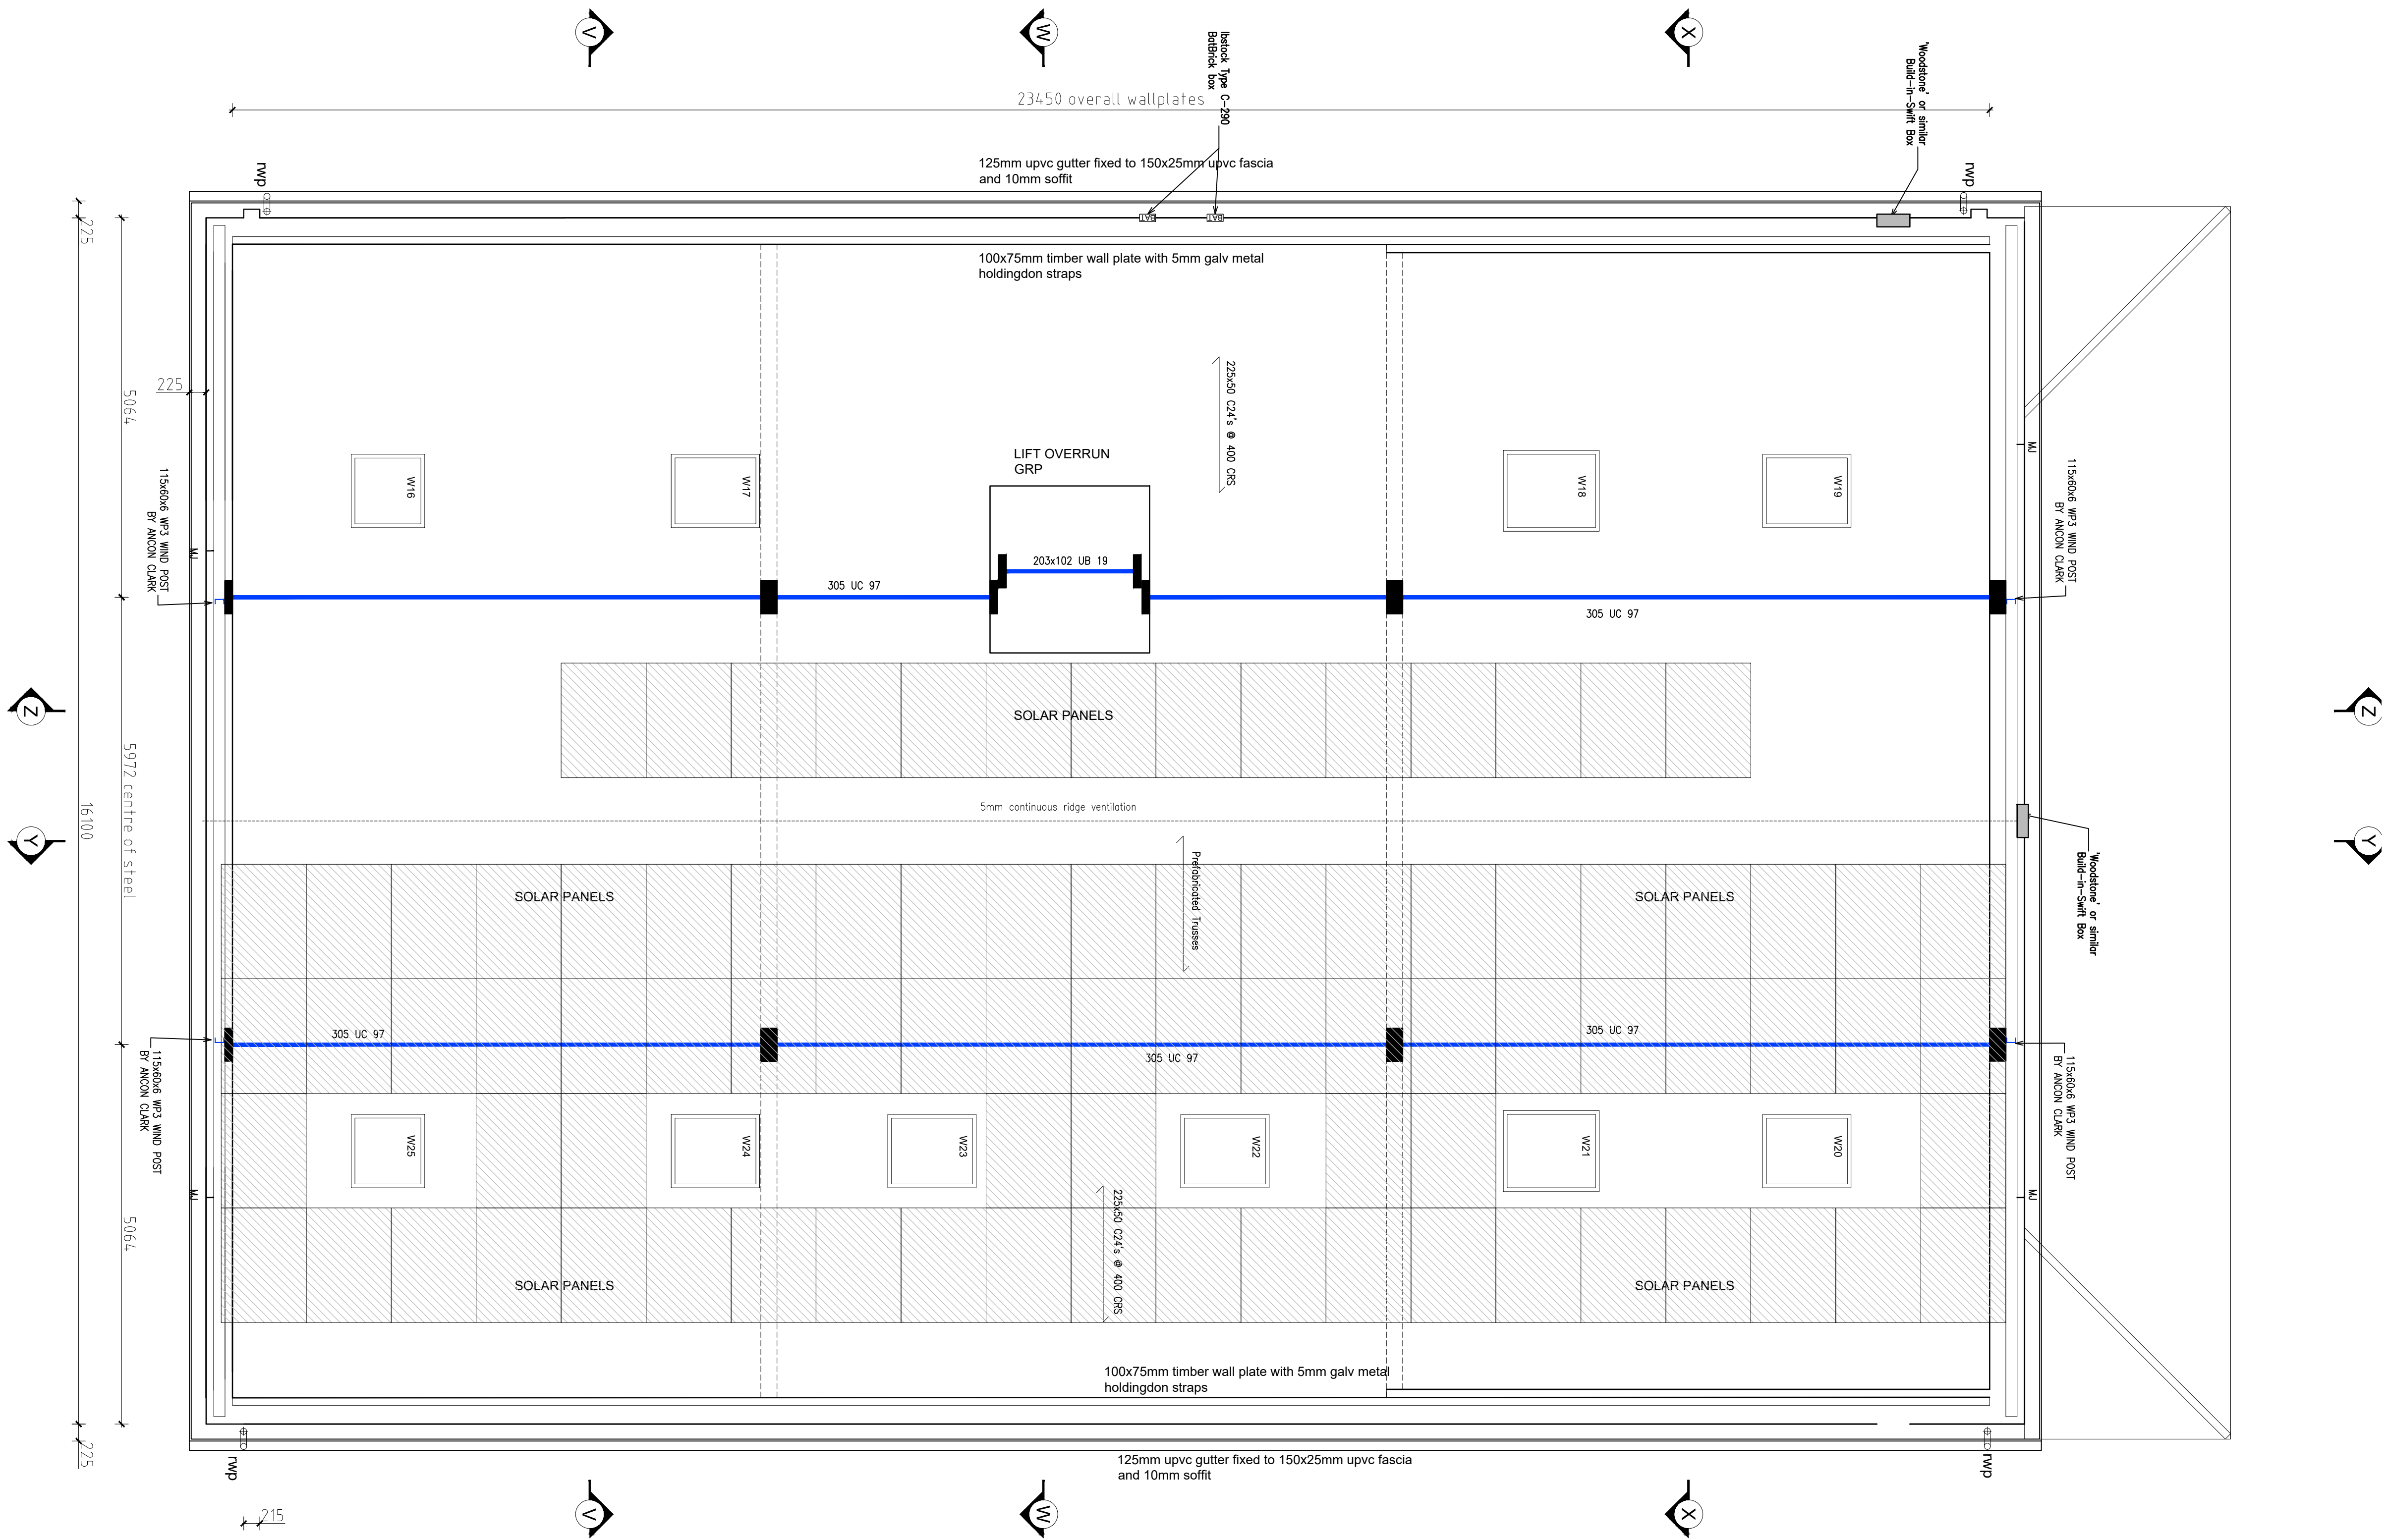

Copyright © 2017 Rogers Cory Partnership Limited. All rights reserved. Limited reproduction and distribution permitted for the sole purpose of the construction of this named development only.

Do not scale - refer to figured dimensions only.

|     |          |                                         |    |      |      |
|-----|----------|-----------------------------------------|----|------|------|
| D   | 09/07/24 | PV Array updated to Contractor's design | SK | DG   | TS   |
| C   | 20/06/24 | Rooflights increased in size            | SK | DG   | TS   |
| B   | 26/04/24 | Bat boxes added                         | AP | DG   | TS   |
| A   | 12/01/24 | Windows and Doors updated               | CA | CA   |      |
| Rev | Date     | Details                                 | By | Chkd | Apvd |

# CONSTRUCTION

|                                                                           |                              |
|---------------------------------------------------------------------------|------------------------------|
| Client:-<br><br>READING CENTRAL DISTRICT<br>SCOUT COUNCIL                 |                              |
| Site:-<br>Scout and Guide HQ<br>163 Northcourt Avenue<br>Reading, RG2 7HG | Drawing Title:-<br>Roof Plan |

|                  |                   |
|------------------|-------------------|
| Date: April 2023 | Scales: 1:50 @ A1 |
| Drawn: RV        | Checked: CA       |
| Approved: CA     |                   |

Drawing No. A5084-105 D