


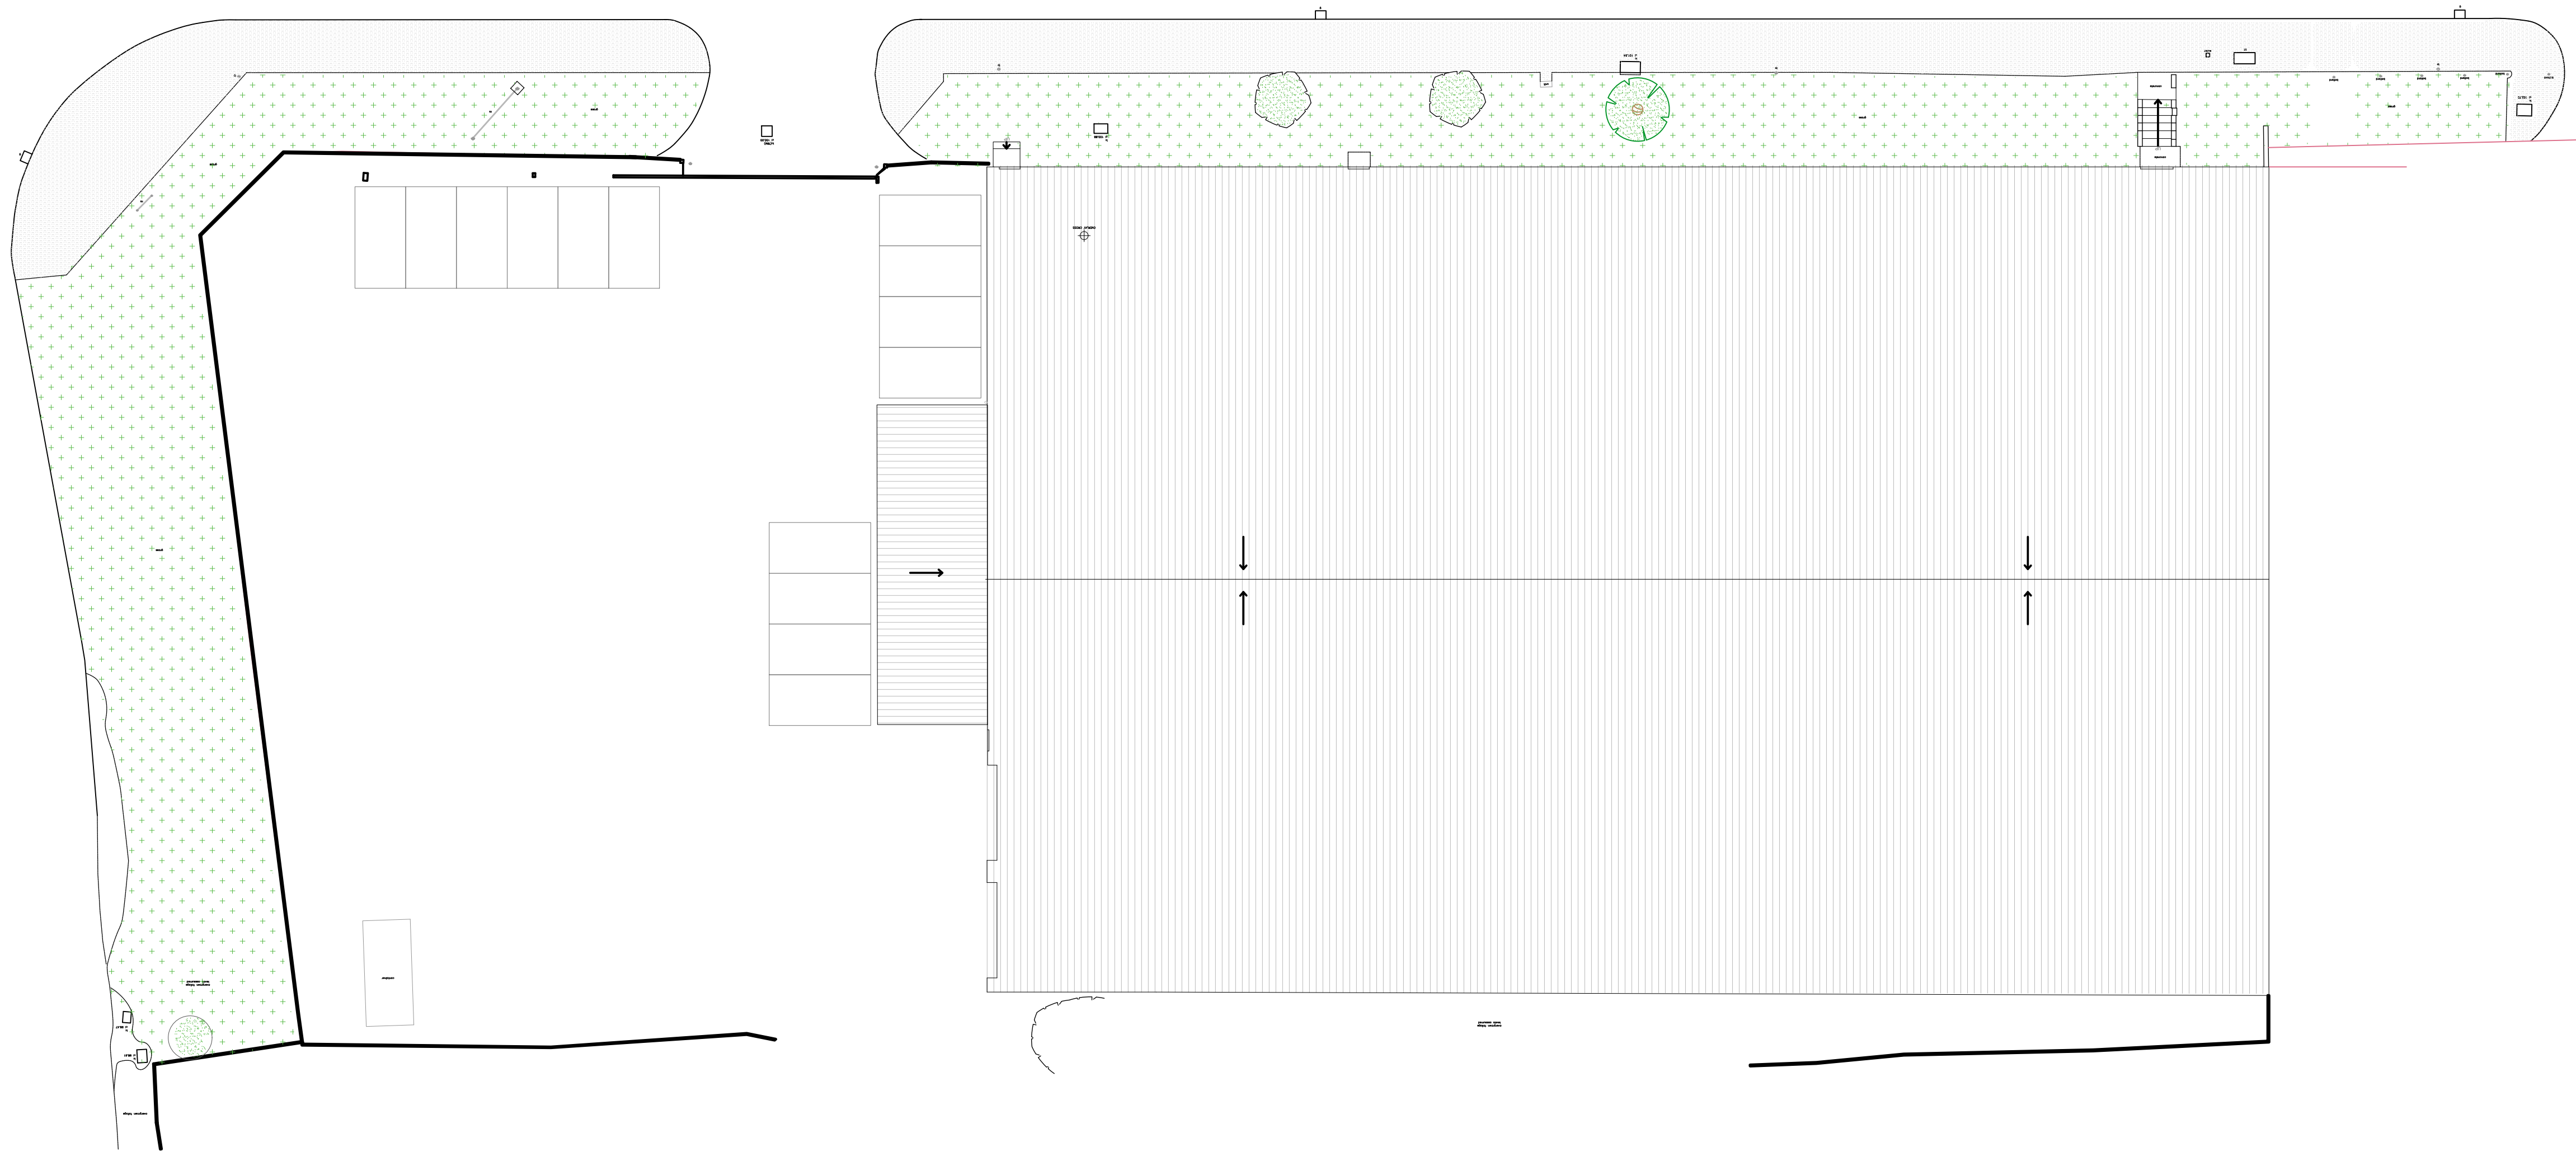


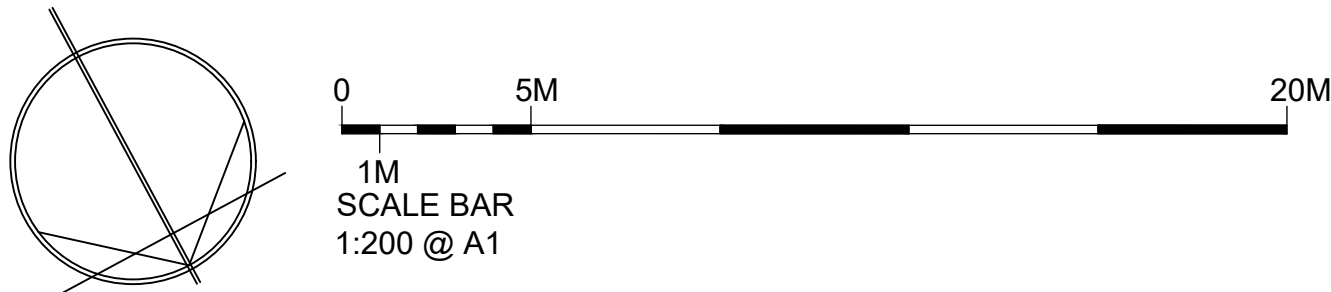


EXISTING SITE PLAN
1-3 DEACON WAY, READING, RG30 6AZ

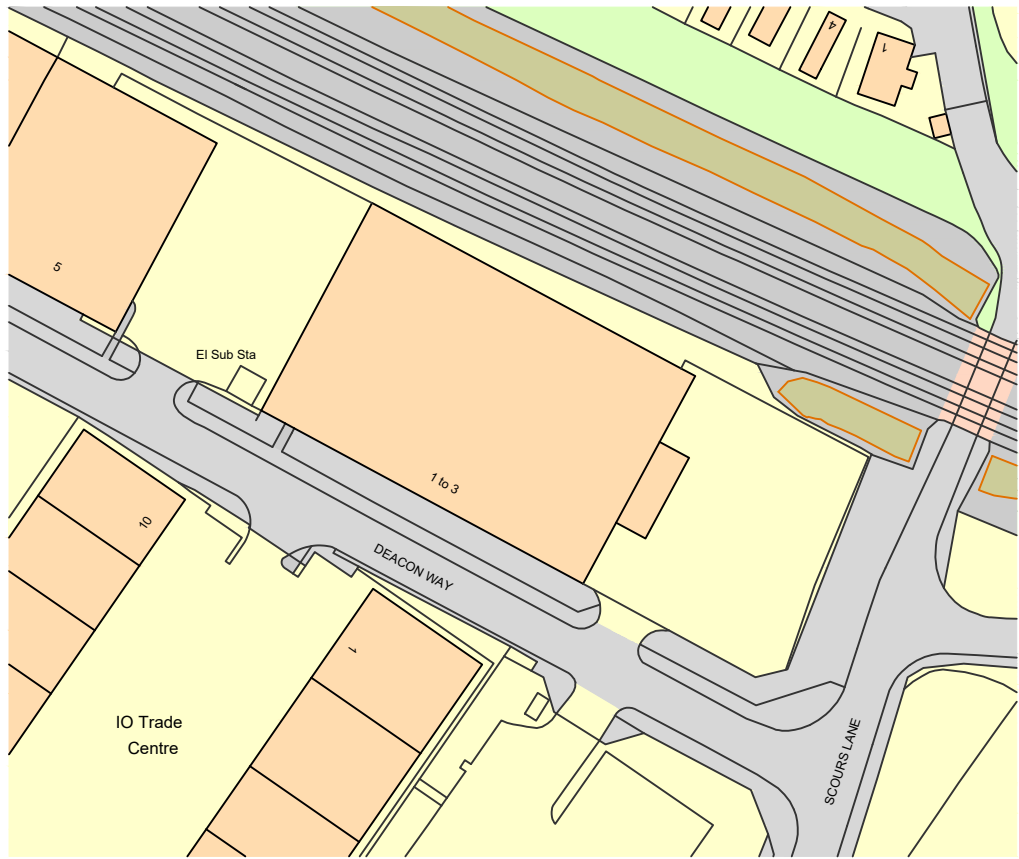

PLANNING

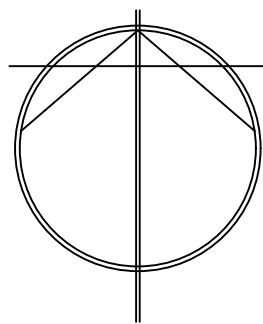

SITE LOCATION PLAN
1-3 DEACON WAY, READING, RG30 6AZ

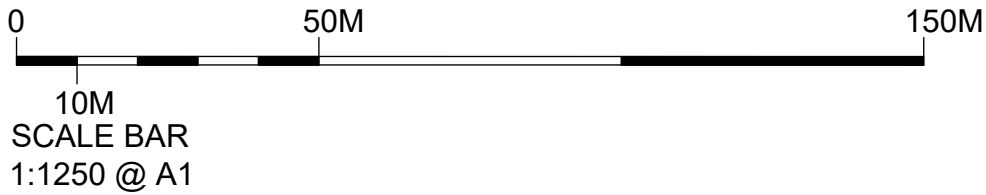

Notes:

Rev.	Description	Date
------	-------------	------



16-17 Little Portland Street
London, W1W 8BP
Tel: +44 (0)207 493 5503
info@joneshargreaves.co.uk www.joneshargreaves.co.uk

Client:
XK UNITED PROPCO I LTD
Project Address:

1-3 DEACON WAY, READING, RG30 6AZ

Drawing Title:
SITE LOCATION PLAN AND
EXISTING SITE PLAN

Project Number: 24.307
Drawing Number: E00
Revision: .

Drawing Status:
PLANNING

Scale: 1:200, 1:1250@A1
Date: 29/04/2024

Drawn By: RD
Checked By: KB

All dimensions are in millimetres unless otherwise stated.
Dimensions to be verified on site.
Do not scale.
Copyright of Jones Hargreaves. All rights reserved.
Drawing not to be reproduced without permission.

