








BUILDING SIGNAGE SCHEDULE AND DETAILS							
ADVERT REF	SIGN REF	SIZE (MM)	MATERIALS	HEIGHT (MM) ABOVE GROUND	HEIGHT (MM) OF TEXT	ILLUMINATION	QTY
Canopy mounted logo	A	3865(w) x 100(d) x 550(h)	Fabricated brushed stainless steel letter with 5mm opal acrylic faces (no rims). Fabricated brushed stainless steel buns with 5mm yellow acrylic faces (no rims). Fitted to canopy using new framework from fabricated 30mm aluminium square hollow section powder coated grey RAL 7015.	3640mm from FFL	550mm	STATIC Halo Illumination only, MAX 300cd/m2	1
Board mounted buns and logo	B	1800(w) x 100(d) x 2200(h)	Backpanel to be stove enamelled Grey, RAL 7015 60% gloss. Main sign body, on backpanel to be stove enamel finish to Blue RAL 5019 60% gloss. Apply a laminated digital print vinyl to the front face, finished Blue RAL 5019 with a 65% gradient to Pantone Process Cyan. White letters and applied vinyl to quattro dots to match Pantone 1235C.	860mm from FFL	222mm	No illumination	1
Wall mounted logo	C	3865(w) x 100(d) x 550(h)	Brushed SS letters with 5mm opal acrylic faces. Brushed SS 'buns' with 5mm yellow acrylic faces. Fixed to building with 30mm aluminium square section powder coated grey RAL 7015.	3400mm from FFL	550mm	STATIC Face illumination only to letters and logo, MAX 300cd/m2	1
Wall mounted logo	C1	3865(w) x 100(d) x 550(h)	Brushed SS letters with 5mm opal acrylic faces. Brushed SS 'buns' with 5mm yellow acrylic faces. Fixed to building with 30mm aluminium square section powder coated grey RAL 7015.	3400mm from FFL	550mm	No illumination	1
Board mounted buns and logo	D	1400(w) x 100(d) x 1710(h)	Backpanel to be stove enamelled Grey, RAL 7015 60% gloss. Main sign body, on backpanel to be stove enamel finish to Blue RAL 5019 60% gloss. Apply a laminated digital print vinyl to the front face, finished Blue RAL 5019 with a 65% gradient to Pantone Process Cyan. White letters and applied vinyl to quattro dots to match Pantone 1235C.	1190mm from FFL	175mm	STATIC Face illumination only to letters and logo, MAX 300cd/m2	1

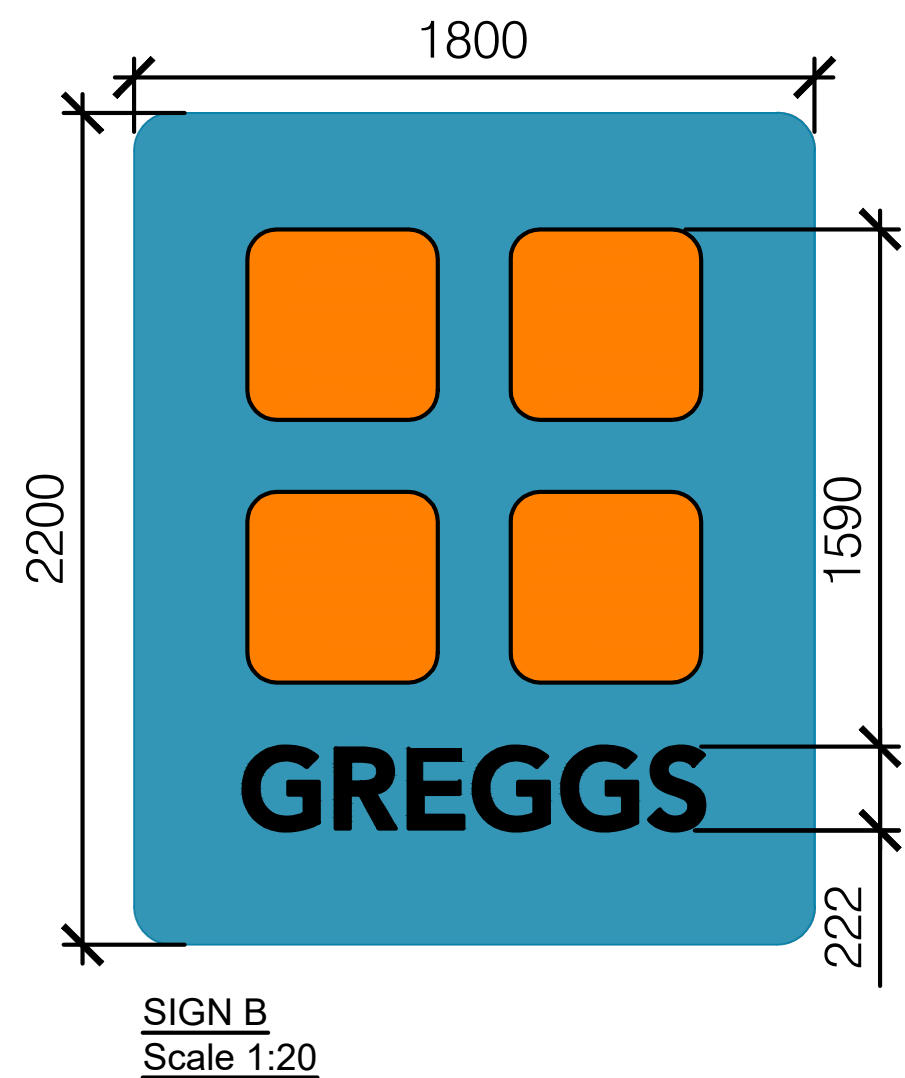

Please note: Build up and details as sign C, with NO ILLUMINATION



Please note: no illumination to this type

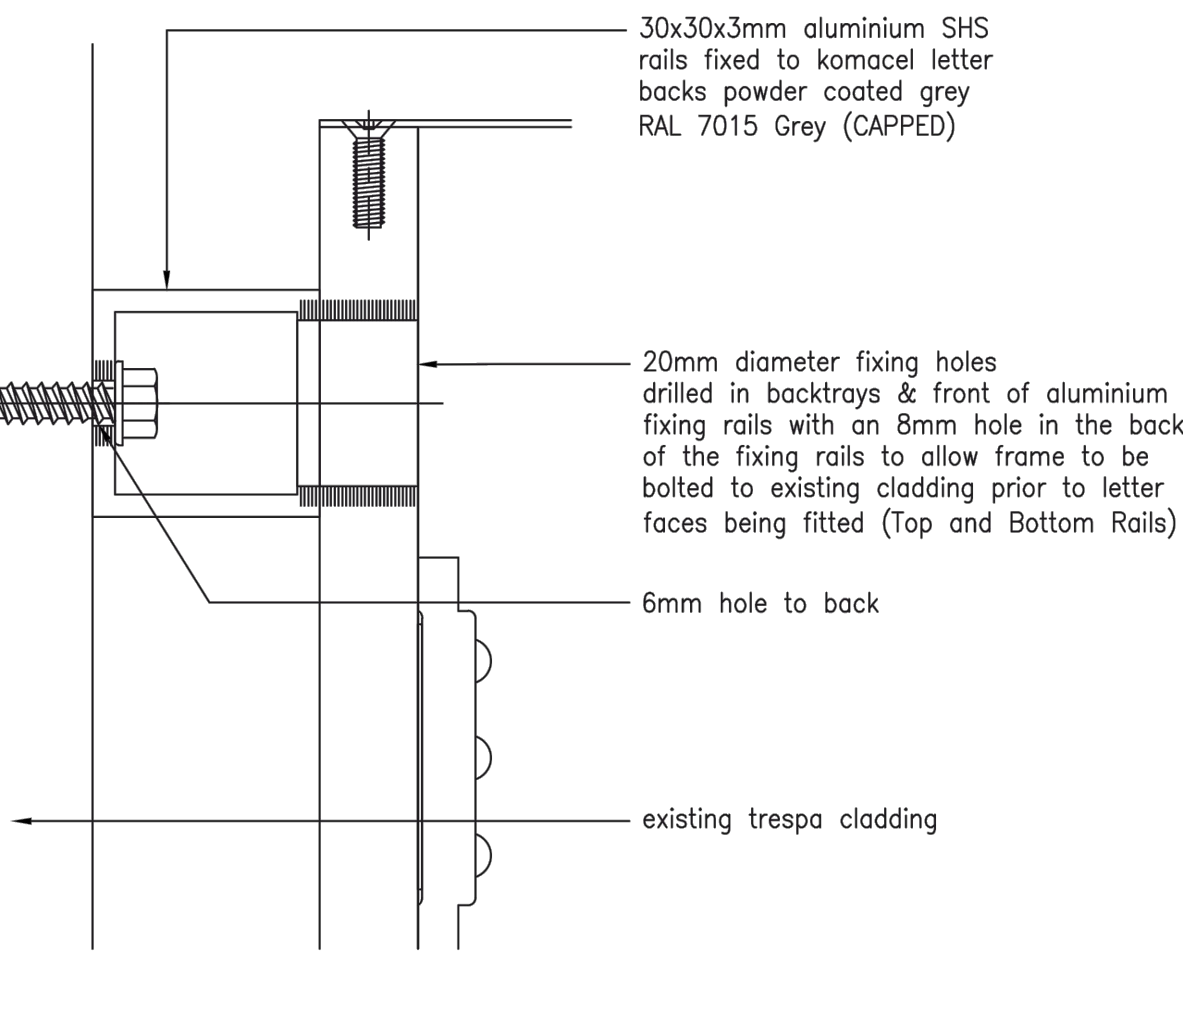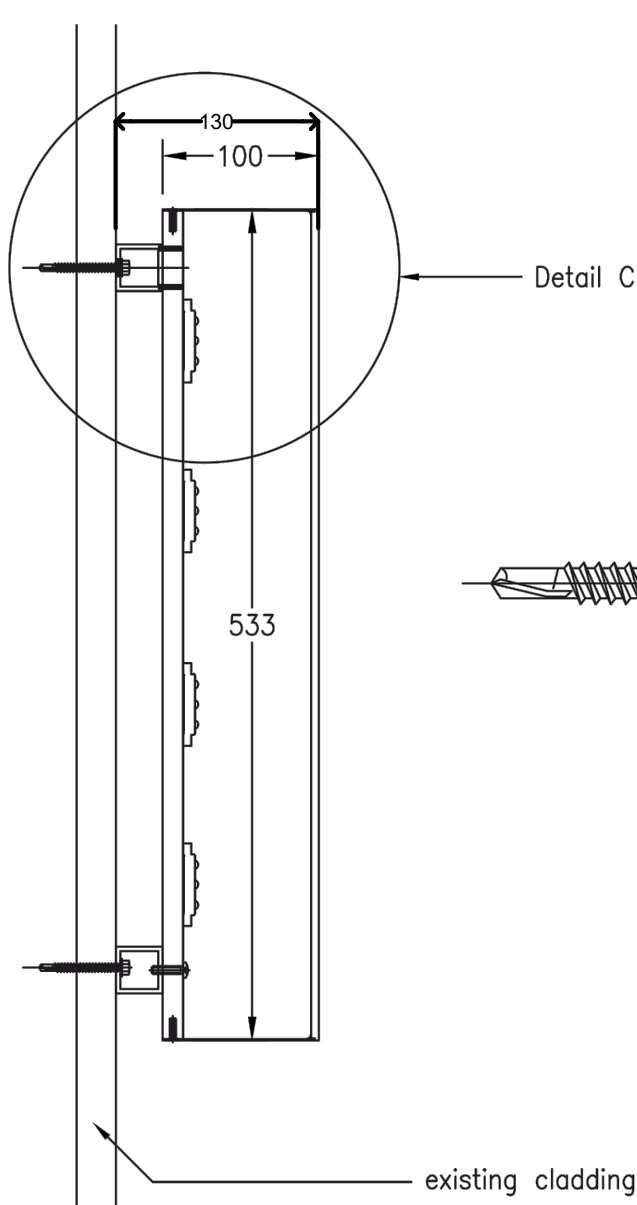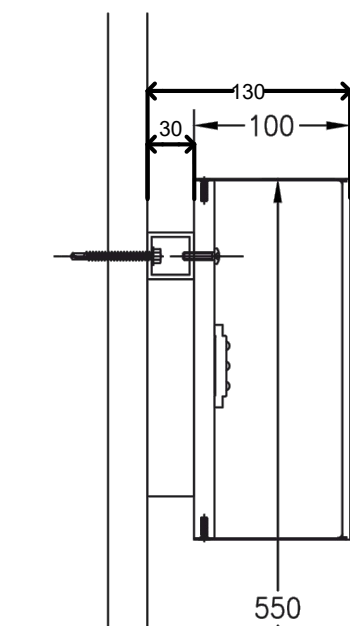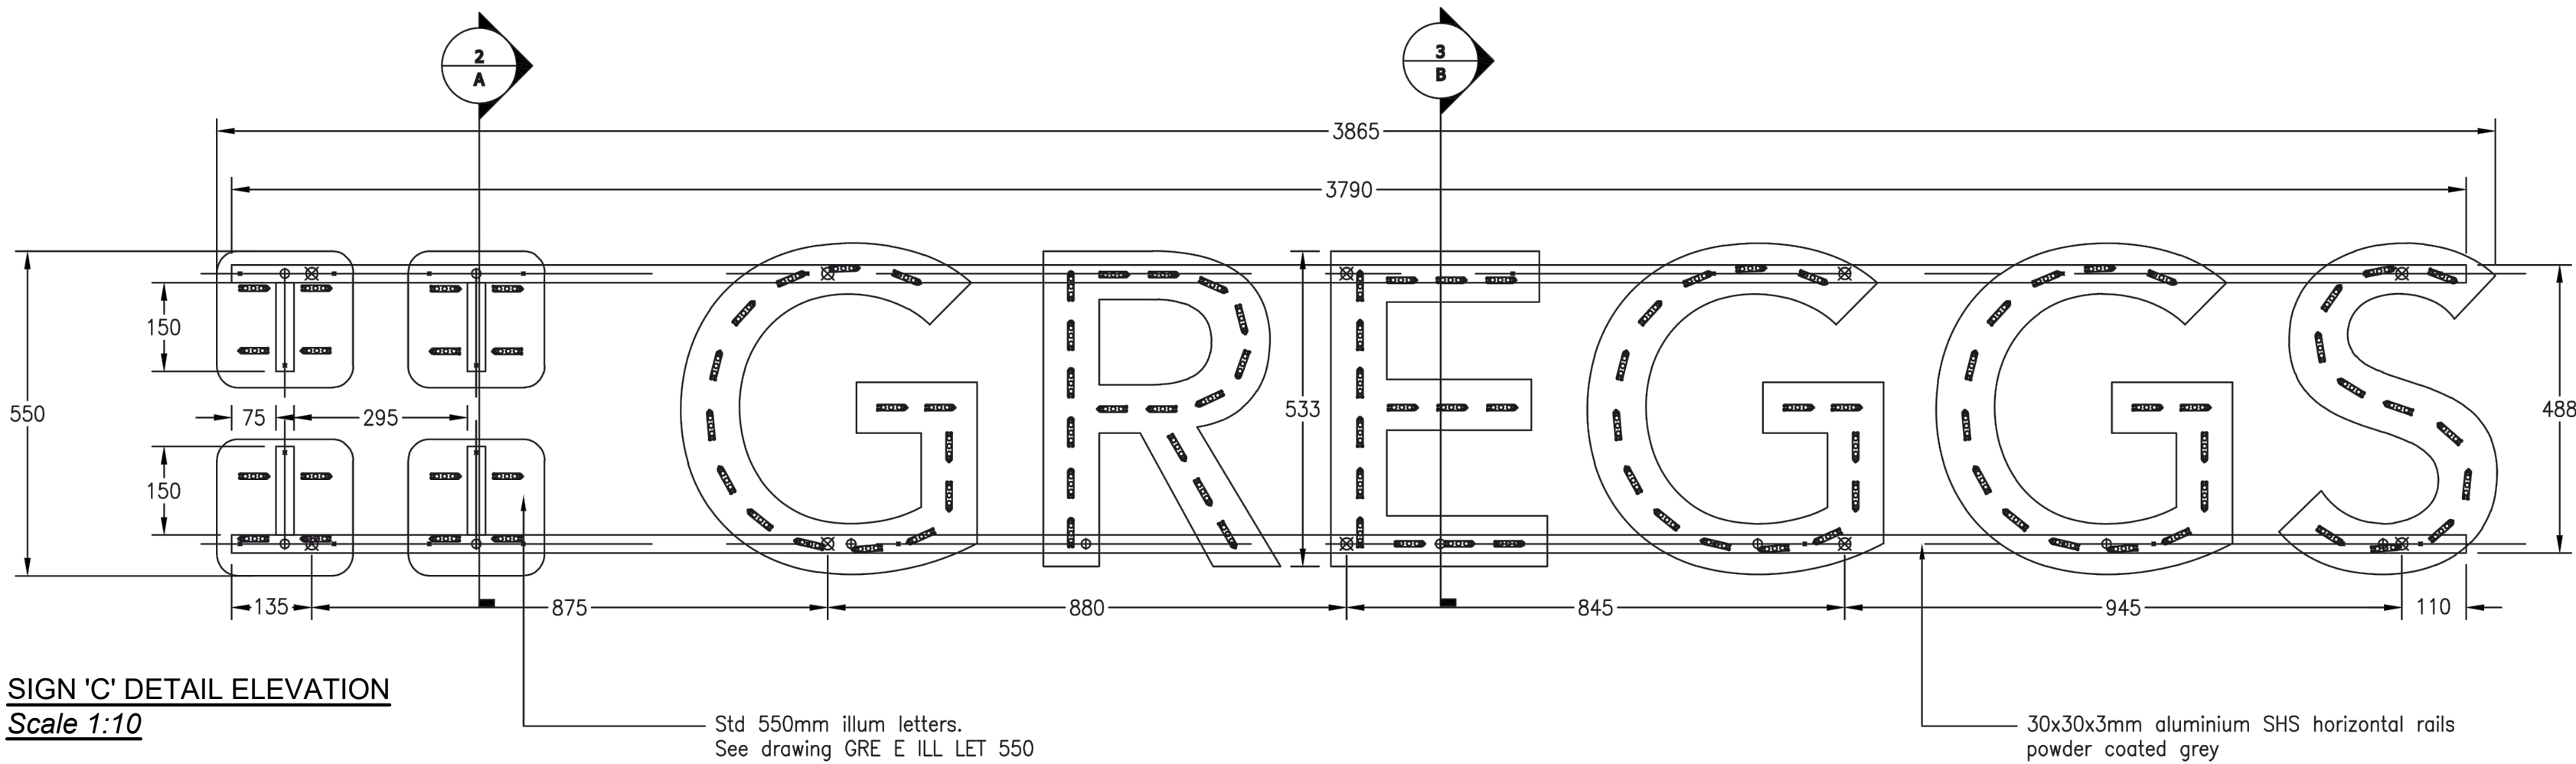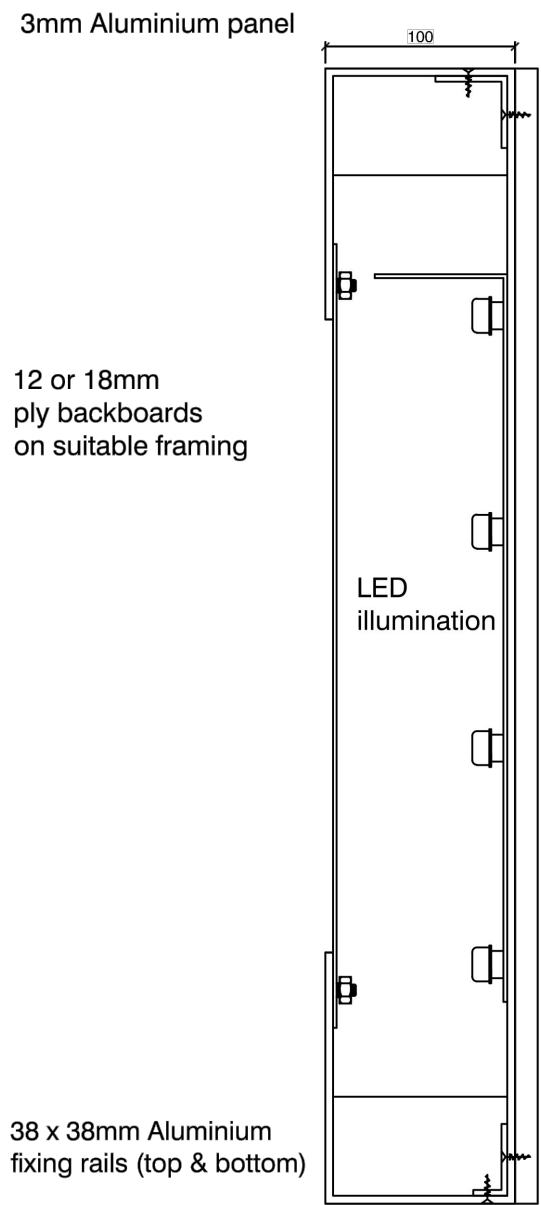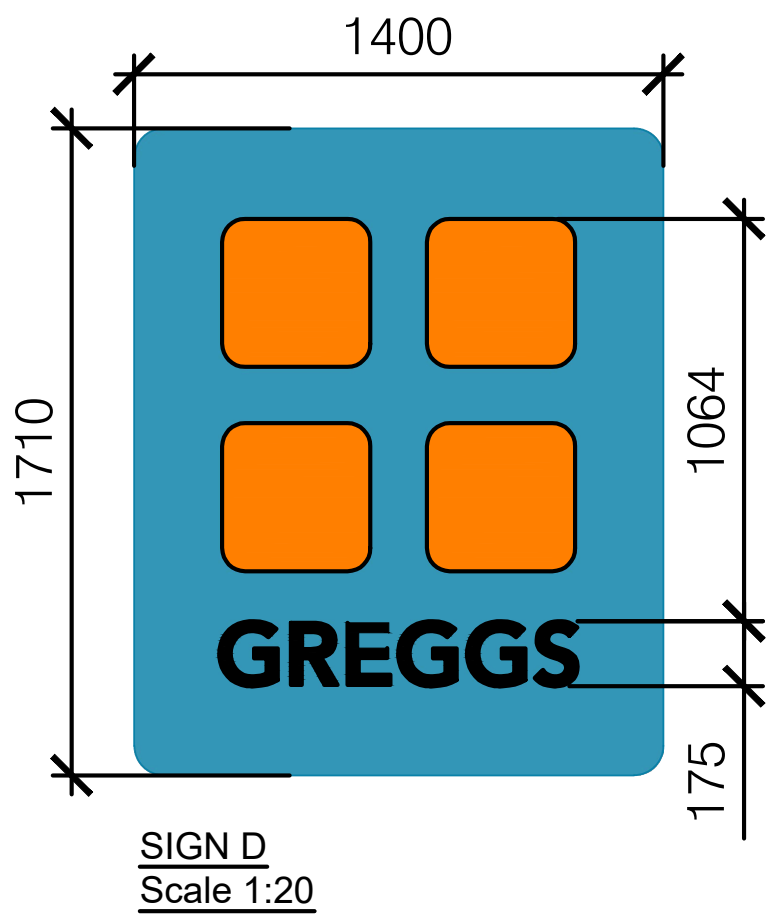


NOTES

The designs and details on this drawing are copyright and must not be reproduced without the written permission of the designer.

Contractors are to check all sizes and dimensions before setting out any site or shopwork. Any errors or discrepancies to be reported to the designer.

REVISIONS	DATE	CP
REV A - Dimensions amended where required, Sign B typical build up removed.	04/01/24	CP
REV B - Sign A height confirmed in the table.	08/01/24	CP
REV C - Table updated to include new building signage. Sign D details introduced.	18/01/24	CP
REV D - Table updated to amended dimension for sign type C	23/01/24	JAA
REV E - 1No. Sign type A removed.	18/03/24	CP
REV F - Sign A to rear elevation omitted, illumination to side elevation omitted.	01/05/24	CP
REV G - Sign C to north now referenced as C1 with no illumination.	01/05/24	CP
REV H - Sign type A, Halo illumination only.	07/05/24	CP

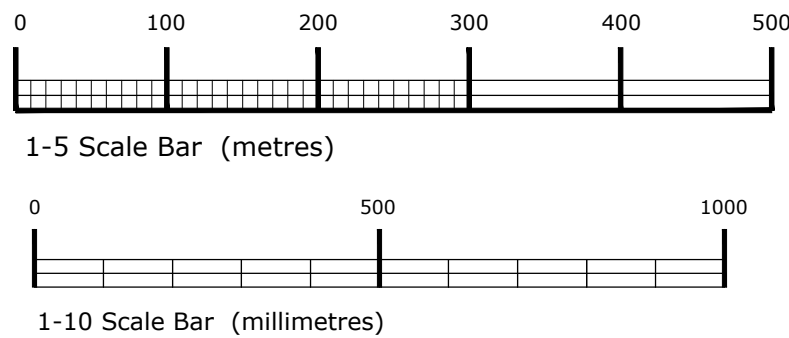

PLANNING

DRAWING DESCRIPTION

PROPOSED BUILDING
SIGNAGE DETAILS (PLANNING)
(Sheet 2 of 2)

JOB TITLE

GEORGE & DRAGON
162 BATH ROAD
READING RG30 2HA

CLIENT

GREENE KING

DRAWN BY	CP	SCALE	AS NOTED @ A1
DATE	JAN 24	DRAWING NO.	2136 - 39
CHECKED		REVISION	H

John Dixon & Associates Ltd,
Unit 209
Chambers Business Centre,
Chapel Road,
Oldham
OL8 4QQ

TEL : 0161 682 0964
E-MAIL : info@johndixon.co.uk
WEB : www.johndixon.co.uk

jda
architecture
interior design
project management