




no6 plot 1 plot 2 All Saints Court
 FRONT ELEVATION (plots 1 & 2)

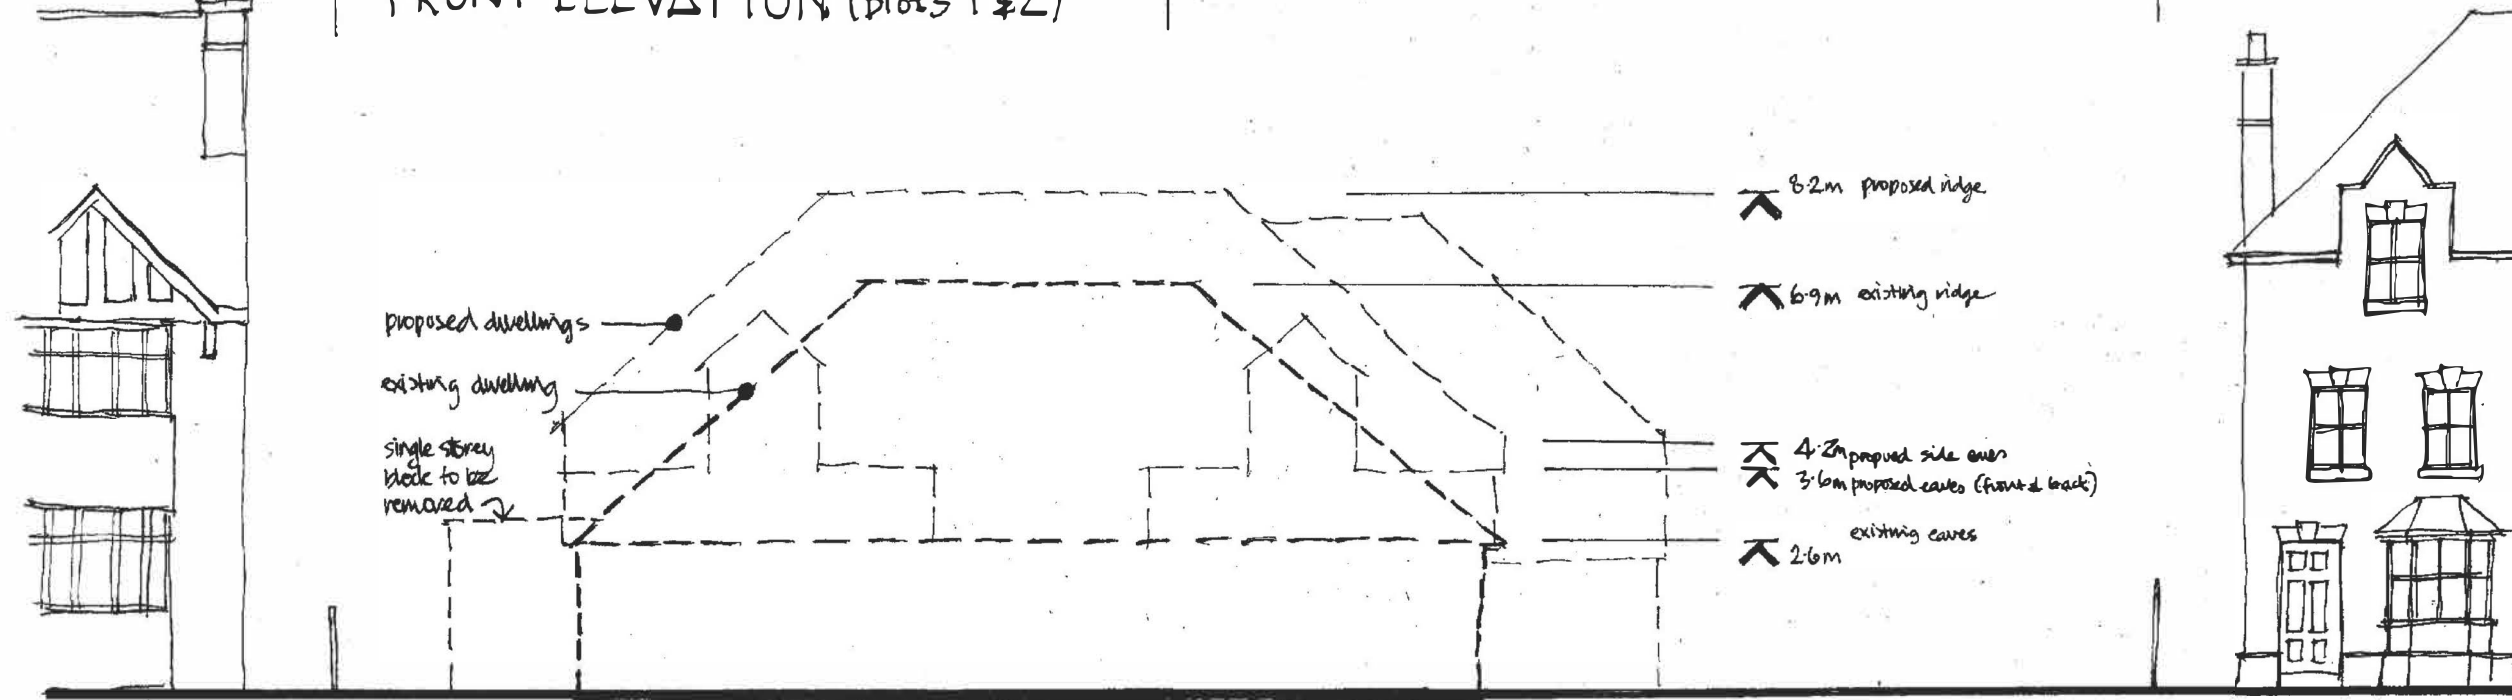

COMPARISON OF EXISTING & PROPOSED EAVES & RIDGE HEIGHTS



all drawings remain the copyright of colony and cannot be reproduced on whole or part without our approval
 this drawing is for planning purposes only and not a construction issue
 documents & drawings are not to be altered without the consent of colony
 dimensional accuracy only applies to the written notation
 drawings issued by colony are to be cross-referenced where necessary with other relevant consultants' information
 if any contradiction is found in the drawing set, or if you are in any doubt, ask the architect

colony
 Collaborating with:
 Finerain Developments Ltd.
 Job: 430 Drawing: 05-40 Revision: -

Project:
 4 Downshire Square,
 Reading, RG1 6NJ
 Drawing Name:
 Proposed elevations
 Sheet 1 of 2
 Date: 05.2020 Status: planning
 Drawn By: JF Checked By: SS

RIBA Chartered Practice
 Colony Architects Ltd.
 The Wine Store, Brewery Court,
 Theale, Reading, RG7 5AJ
 +44 (0)118 380 0328
 hello@colonyarchitects.com
 colonyarchitects.com