

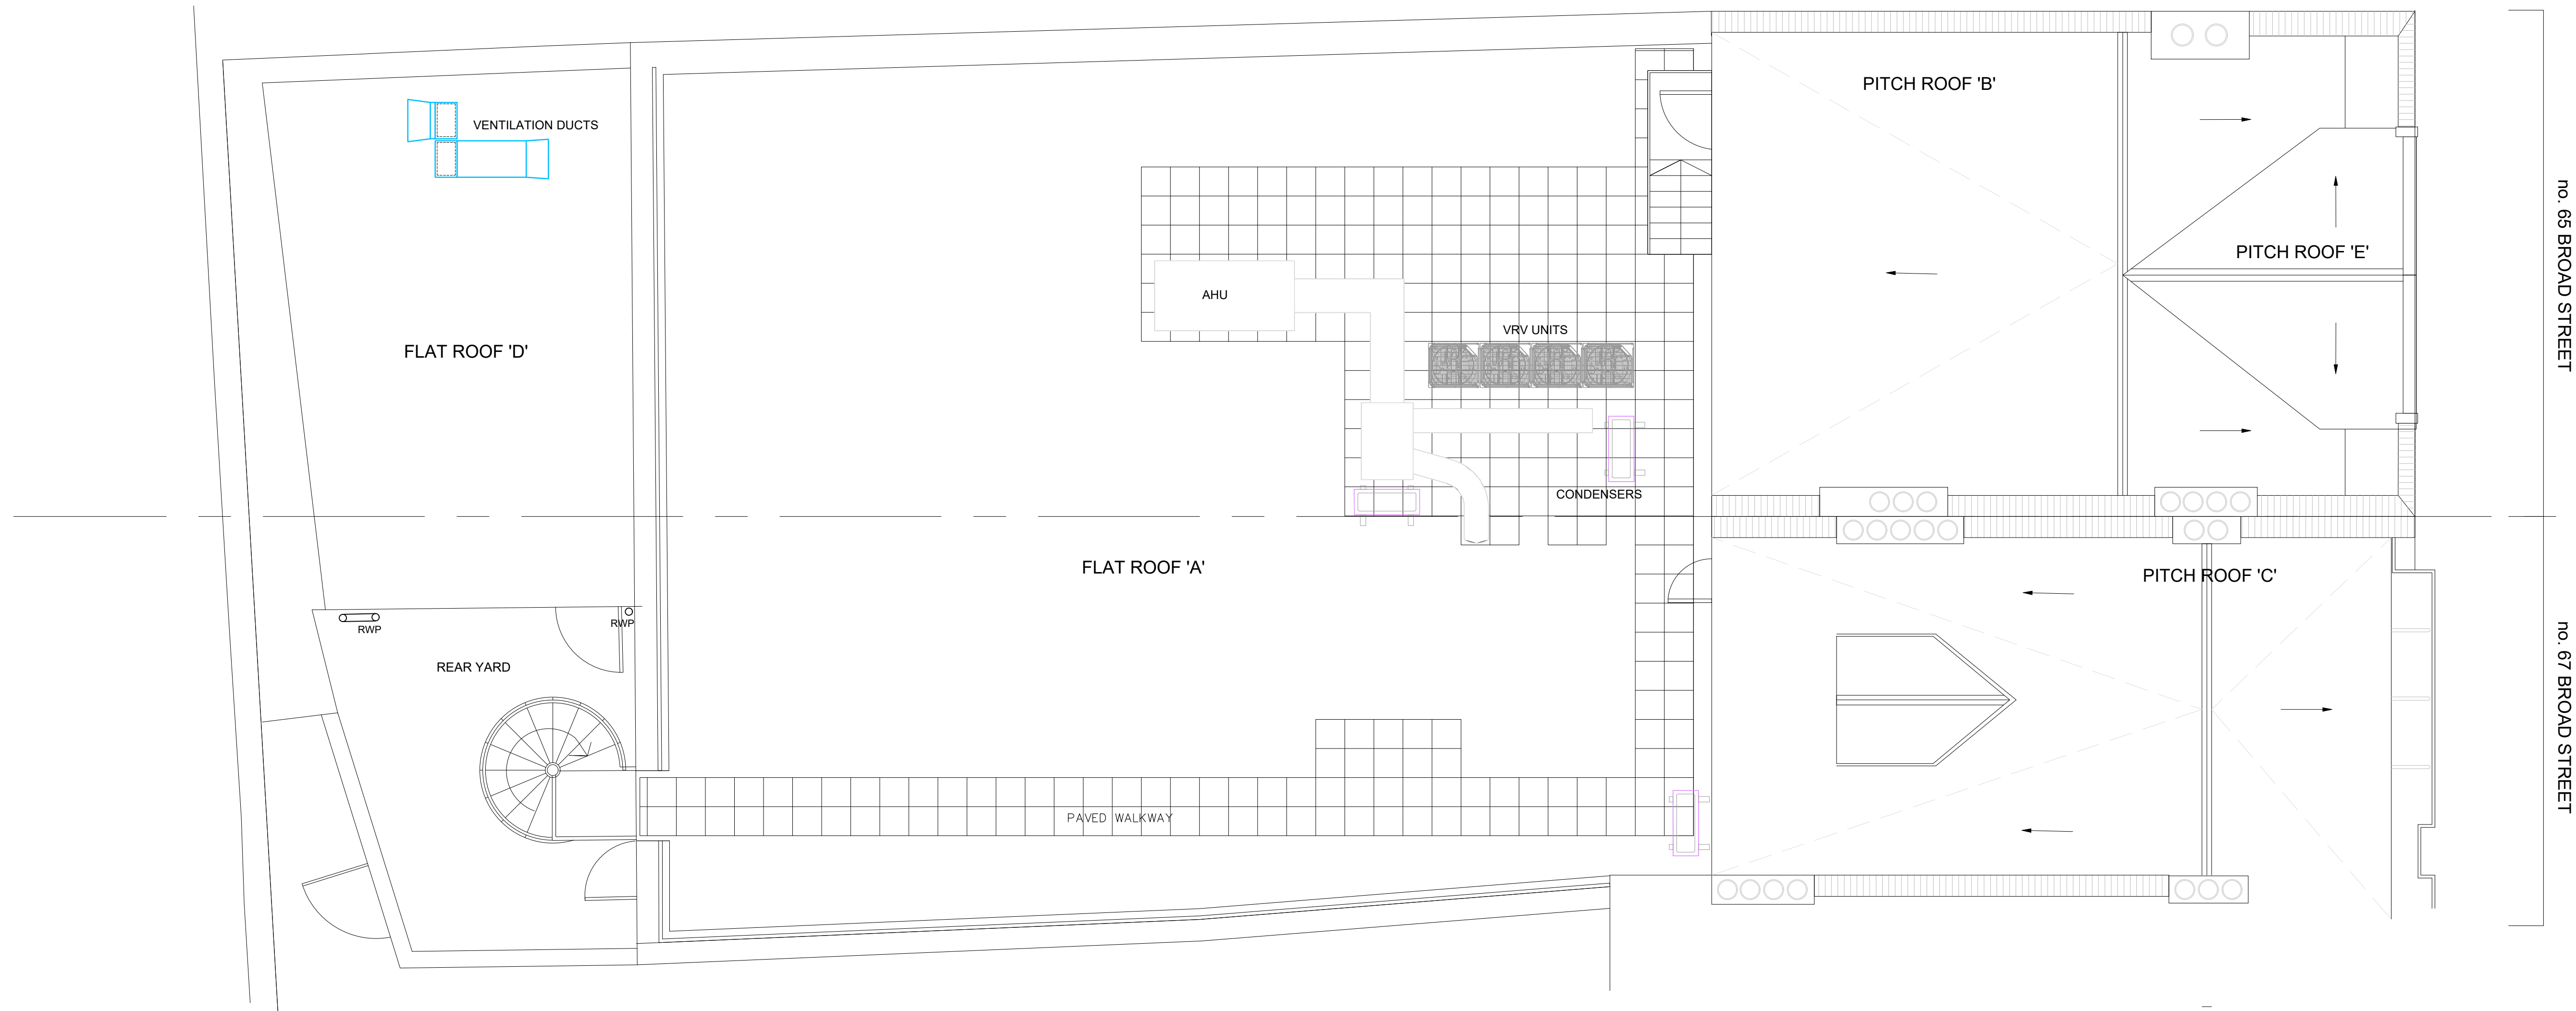


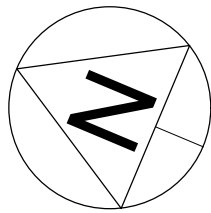

EXISTING ROOF PLAN
1/50 @ A1

 

-	21/05/24	First Issue	DB3
REV	DATE	REVISION	INITIALS

LLOYDS BANKING GROUP

ALL DIMENSIONS TO BE VERIFIED PRIOR TO COMMENCING WORK. DRAWING TO BE READ IN CONJUNCTION WITH PROJECT SPECIFICATIONS.

THIS DRAWING IS THE PROPERTY OF LLOYDS BANKING GROUP AND COPYRIGHT IS RESERVED BY THEM. THE DRAWING IS ISSUED ON CONDITION THAT IT IS NOT COPIED OR DISCLOSED BY OR TO ANY UNAUTHORISED PERSONS WITHOUT PRIOR CONSENT IN WRITING TO LLOYDS BANKING GROUP - GROUP PROPERTY. ALL MODIFIED DRAWINGS SHOULD BE RETURNED TO LLOYDS BANKING GROUP.

GROUP PROPERTY

BRISTOL - PO Box 112, Canons House, Canons Way, BRISTOL, BS99 7LB
EDINBURGH - Sighthill South, 12 Bankhead Crossway South, EDINBURGH, EH11 4EN
HALIFAX - Trimley Road, HALIFAX, West Yorkshire, HX1 2RG

PROJECT ADDRESS HALIFAX BANK 65/67 BROAD ST READING RG1 2AF	SCALE A1 - 1:50 A3 - 1:100
DRAWING DESCRIPTION Roof Plan Existing Layout	DATE 21/05/24 DRAWN BY DB3
DRAWING NUMBER 50961637-AREX-R1 -0001	REVISION