


key plan

notes

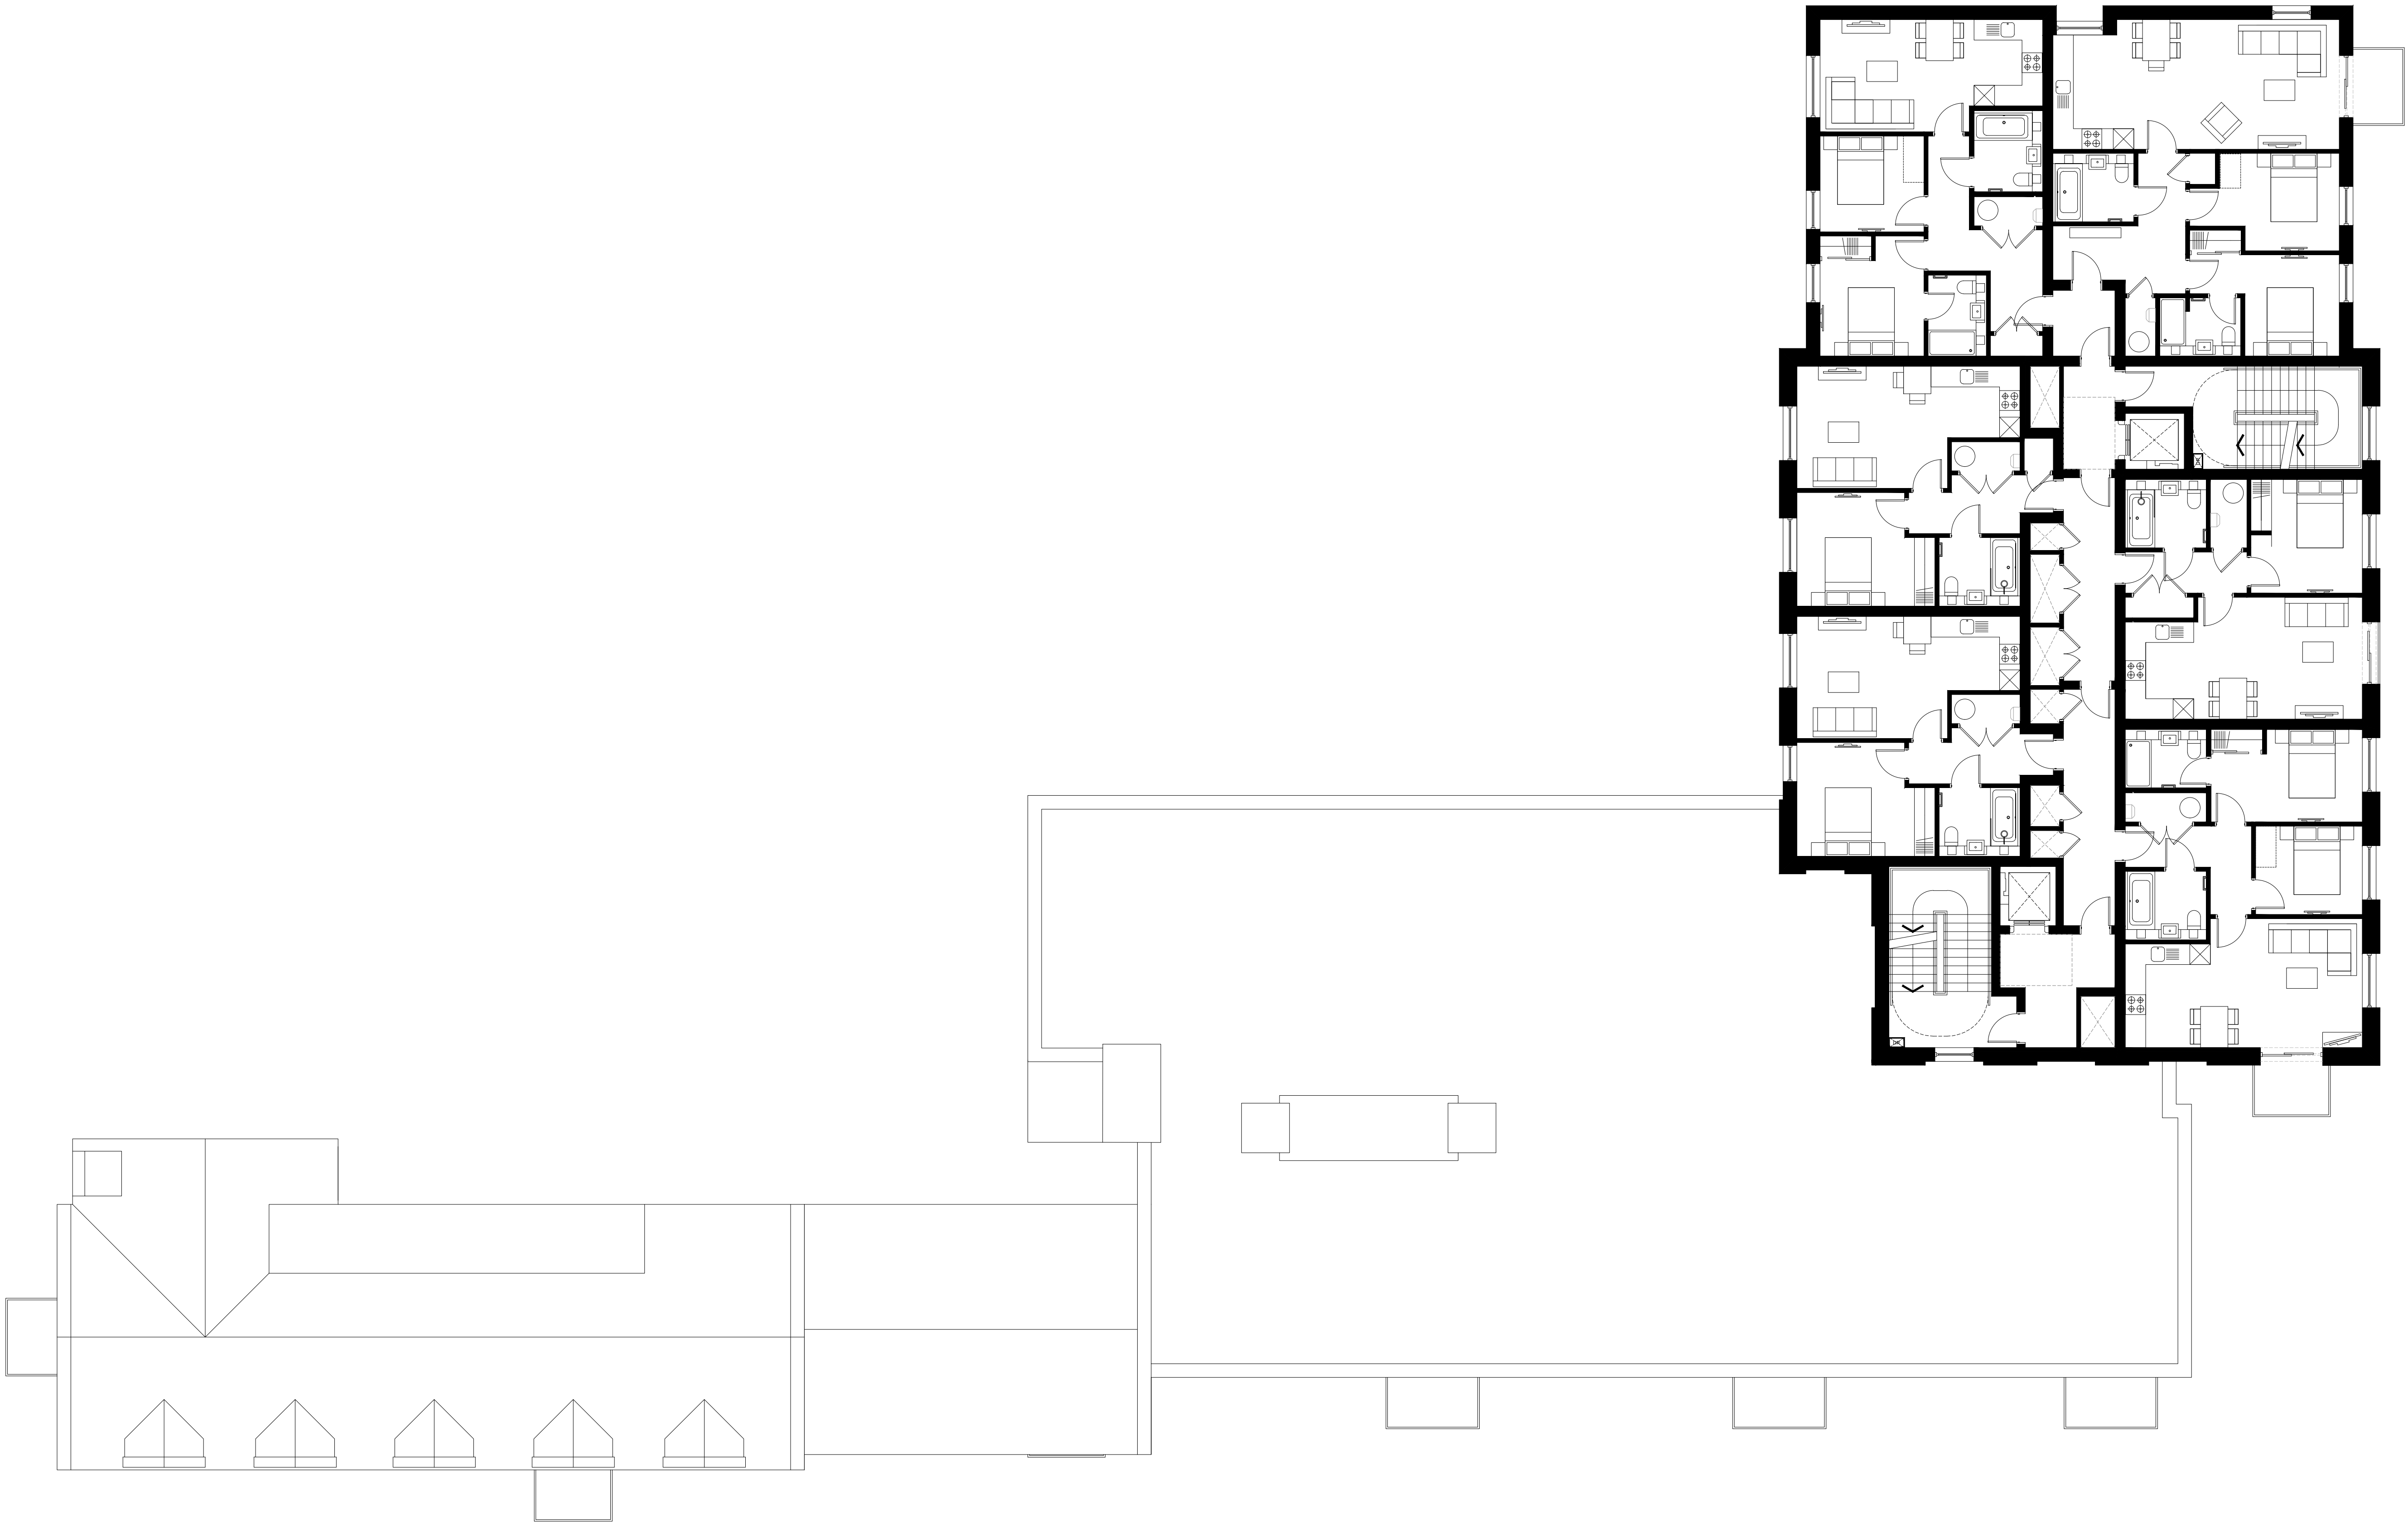

A	30.04.20	EE	Removed balconies
B	08.09.20	DT	Cycle storage updated, added dormer on block C
C	09.10.23	PO	Fire strategy review
D	11.10.23	EE	Fire strategy review
E	21.12.23	ISB	Fire strategy update
F	03.07.24	EE	Roof access window added

revision	date	prepared	description

Berkeley
Designed for life

Berkeley House
Farnham Lane
Farnham Royal
SL2 3RQ

T: 01753 784400
F: 01753 646855
www.berkeleygroup.co.uk

project
Vastern Road
Reading

drawing
Block B and C
Fifth Floor Plan

date	scale @ a1	drawn
October 2019	1:100	ISB

drawing number	revision
448.PL.BC.105	F

Fifth Floor Plan

