


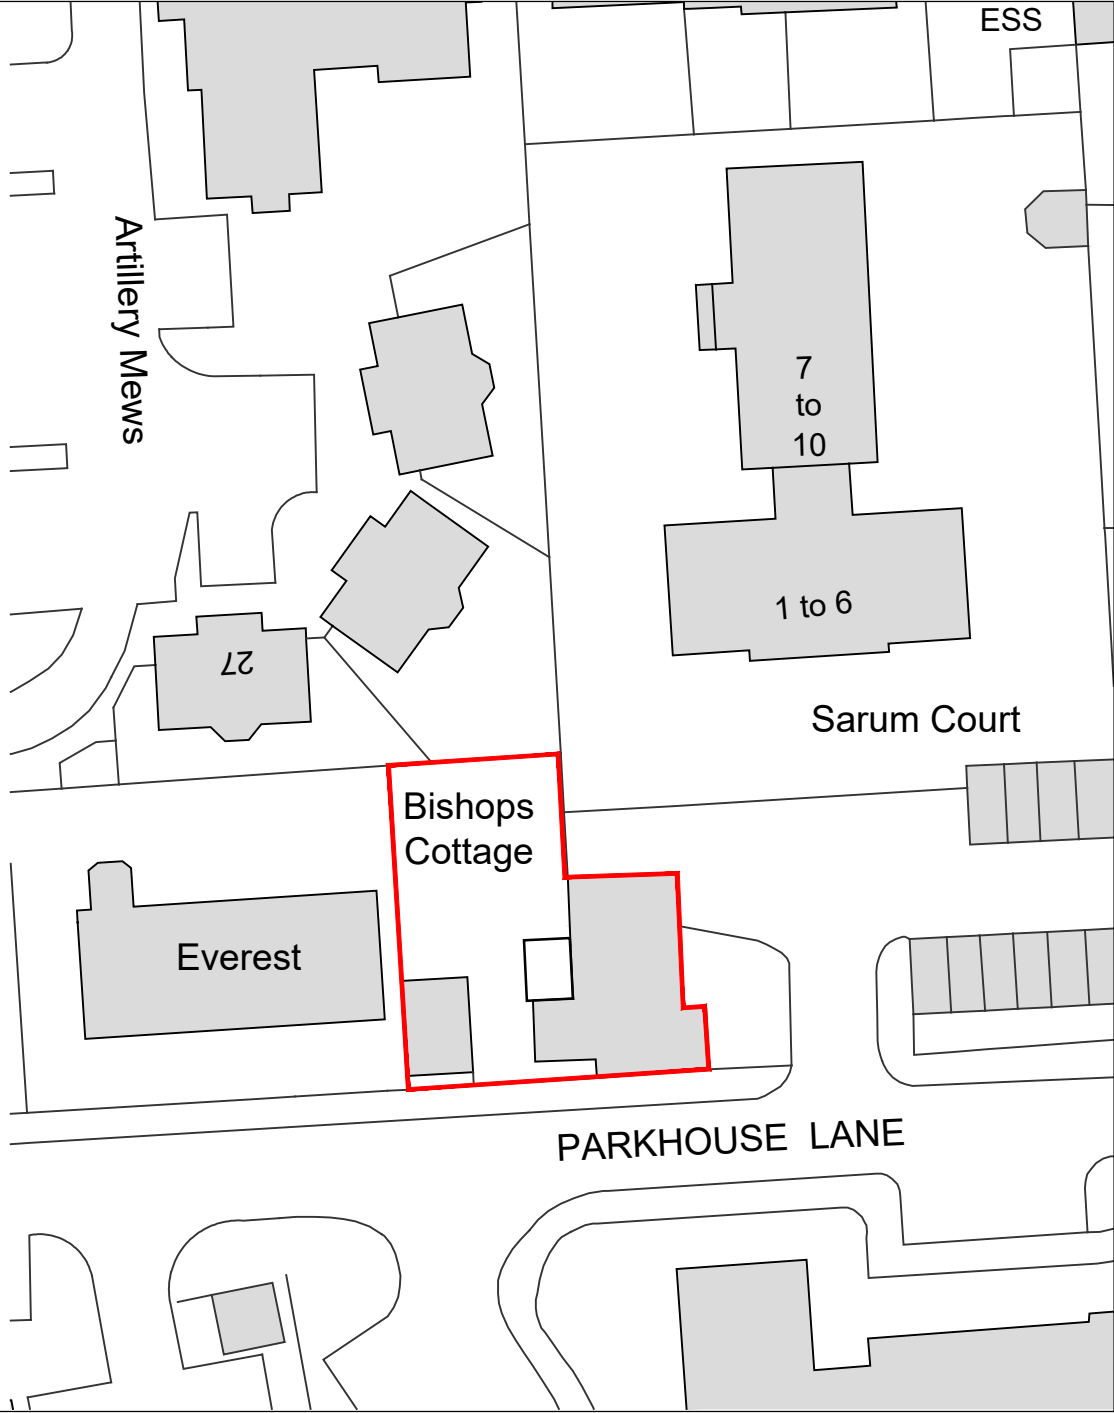


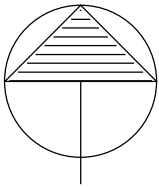



Block Plan
scale 1:500

 

NORTH

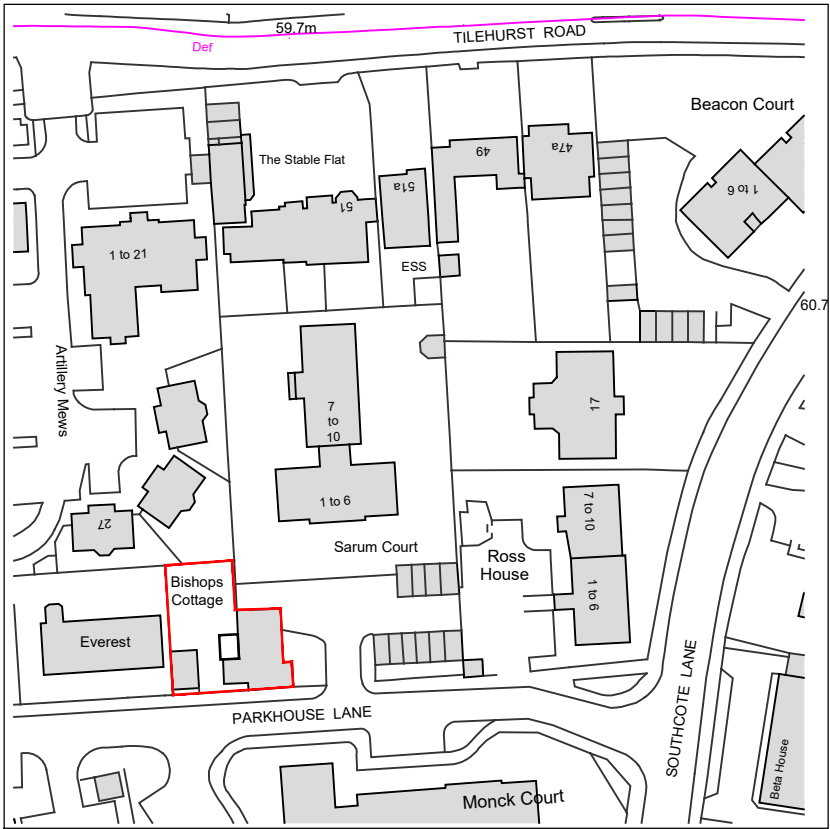

Location Plan
scale 1:1250

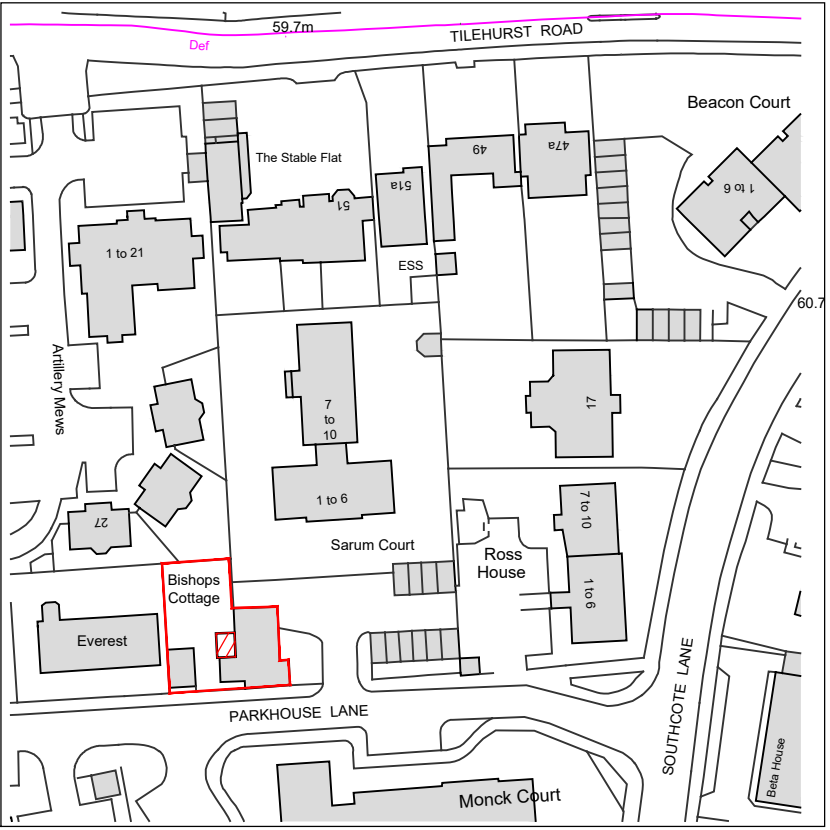 

Site Plan
scale 1:1250

REV	DATE	NOTES	BY
FOR ISSUE AS PLANNING APPLICATION			

— David Tingle —
Building Design & Surveying Services

17 Woodland Drive, Tilehurst, Reading
Berkshire, RG30 4RT.
T: 0118.9419311 M: 07711902344

Copyright © David Tingle Building Design (2003)

MR J. NOBLE
6 RED COTTAGE DRIVE,
CALCOT, READING RG31 7EZ

BISHOPS COTTAGE, PARKHOUSE LANE
READING RG30 2AH

PROPOSED REAR EXTENSION
LOCATION AND BLOCK PLANS

Scale: 1:1250 & 1:500 A3 Date: May 2024

Dwg No: **BC.MP200** Rev: