



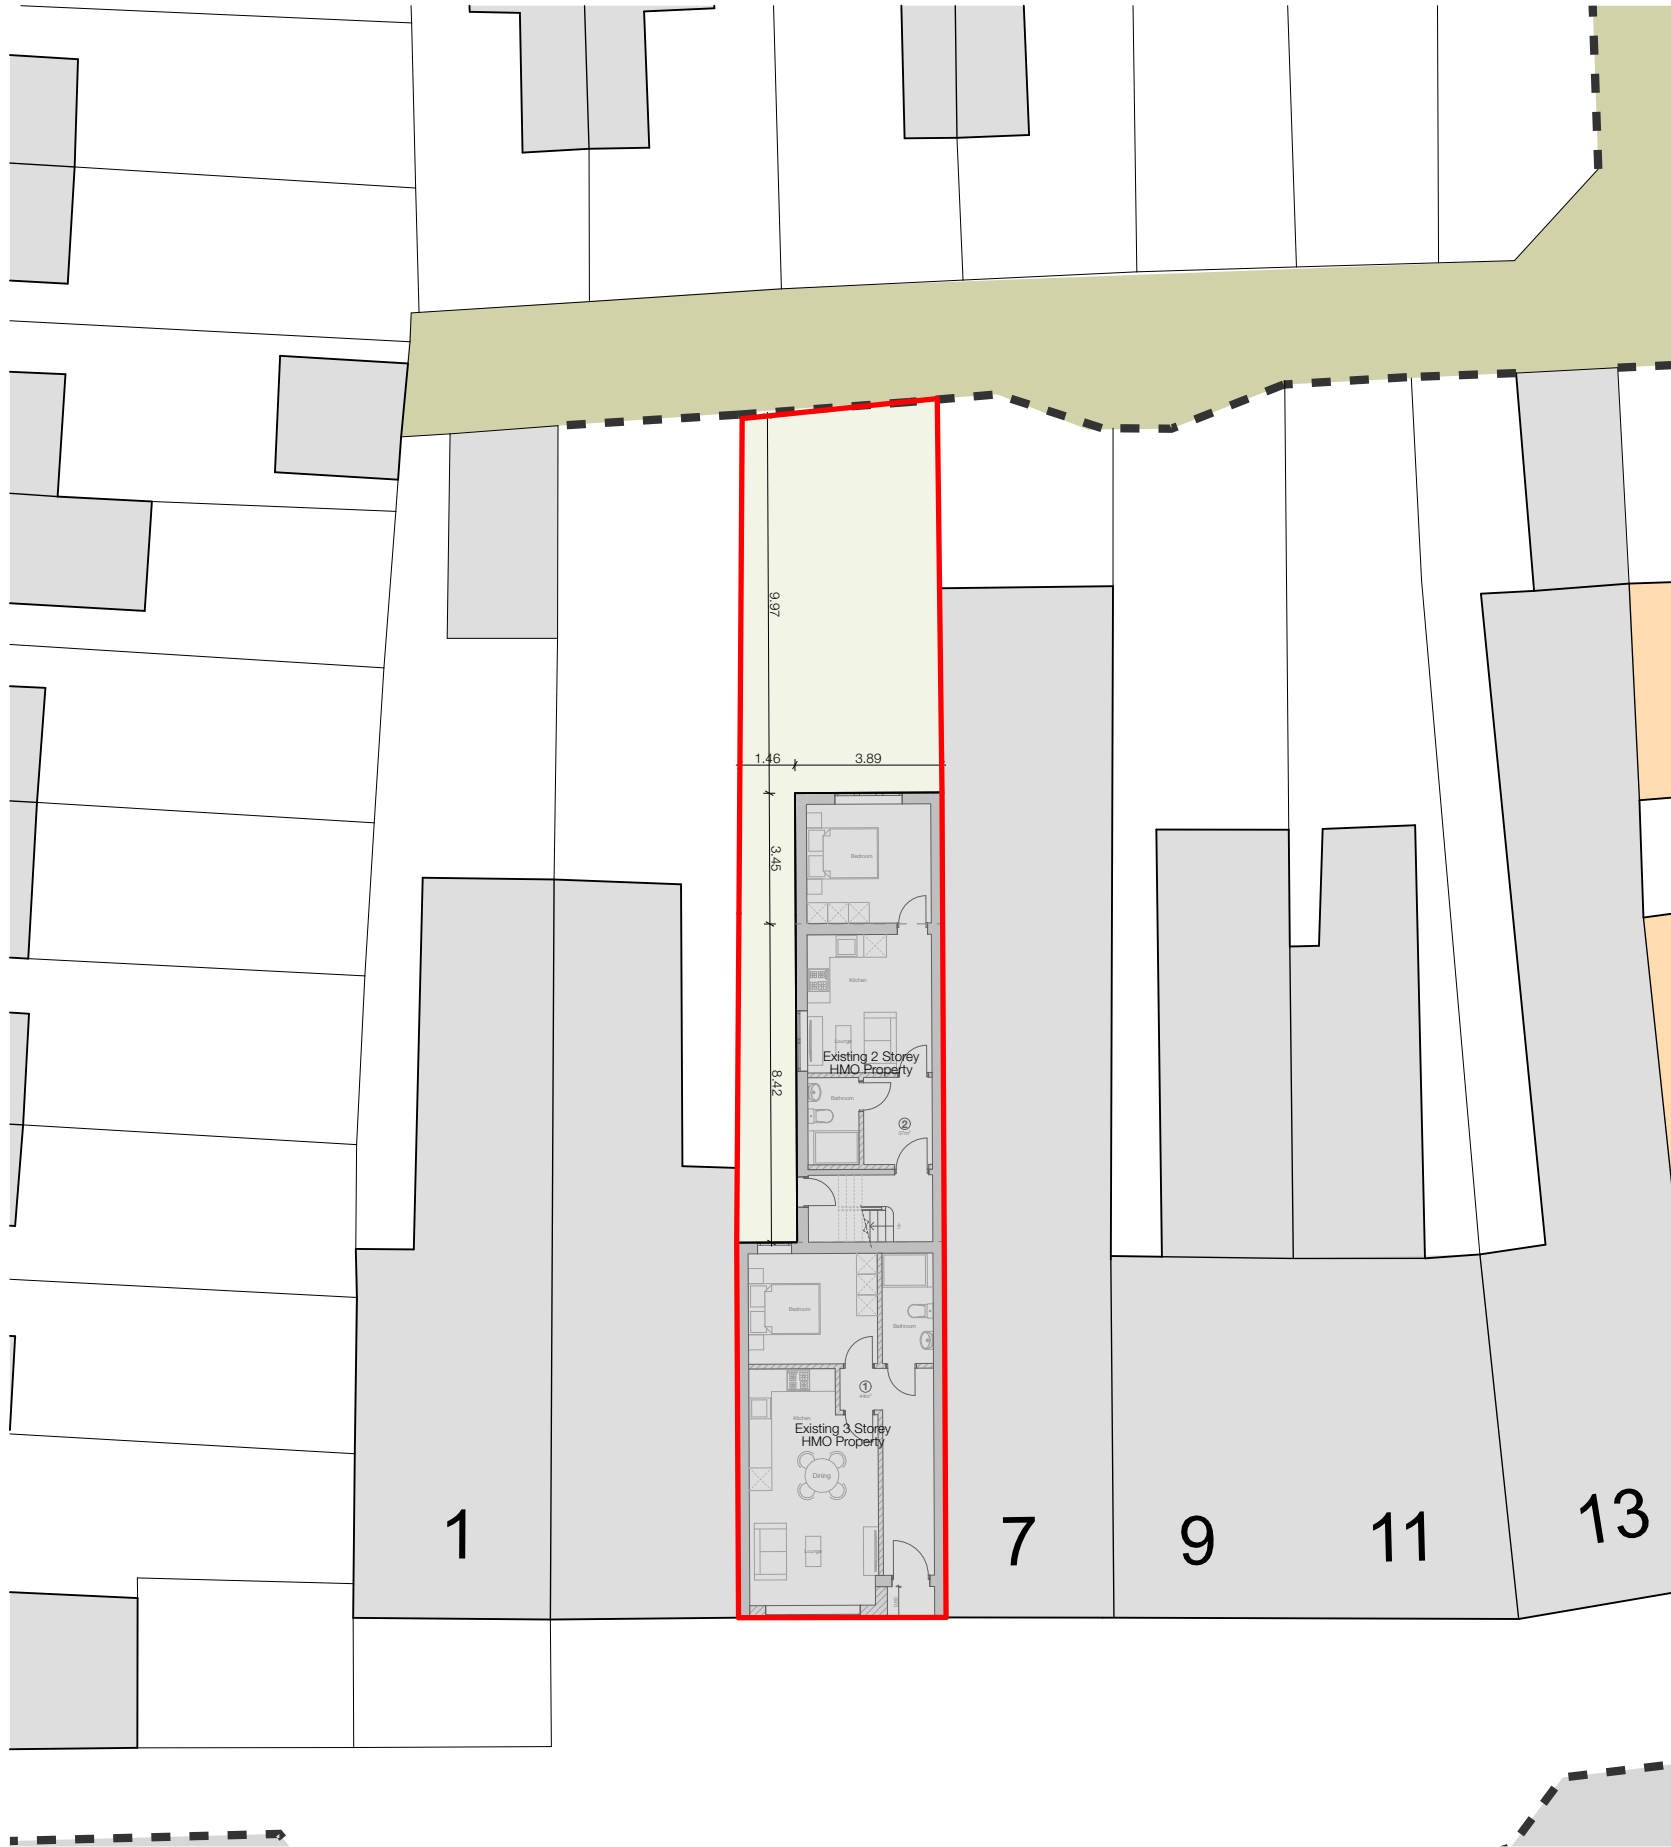

Site Plan@1:200

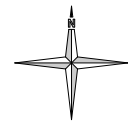

0m 20m 40m 60m 80m 100m

OS Map@1:1250

©Crown copyright and database rights, 2024. Ordnance Survey 0100031673

Notes:

These drawings are for planning and client comments only

All drawings to be checked by a structural engineer

Client Details:

Mr. Balwant Gill | 5 Whitley Street, Reading, Berkshire, RG2 0EG

Drawing Title:

Site Plan and OS Map

JEA-LOC-005a

Drawing Number:

23-035

Project No:

14.03.24

Drawn On:

1:200 & 1:1250

Scale@A3:

JE

Drawn:

JE

Checked:

A

Revision:



School Hill Cottage | School Hill | Farnham | Surrey | GU10 1HY

E: info@jearchitecture.co.uk | W: www.jearchitecture.co.uk | T: 07545 581686