


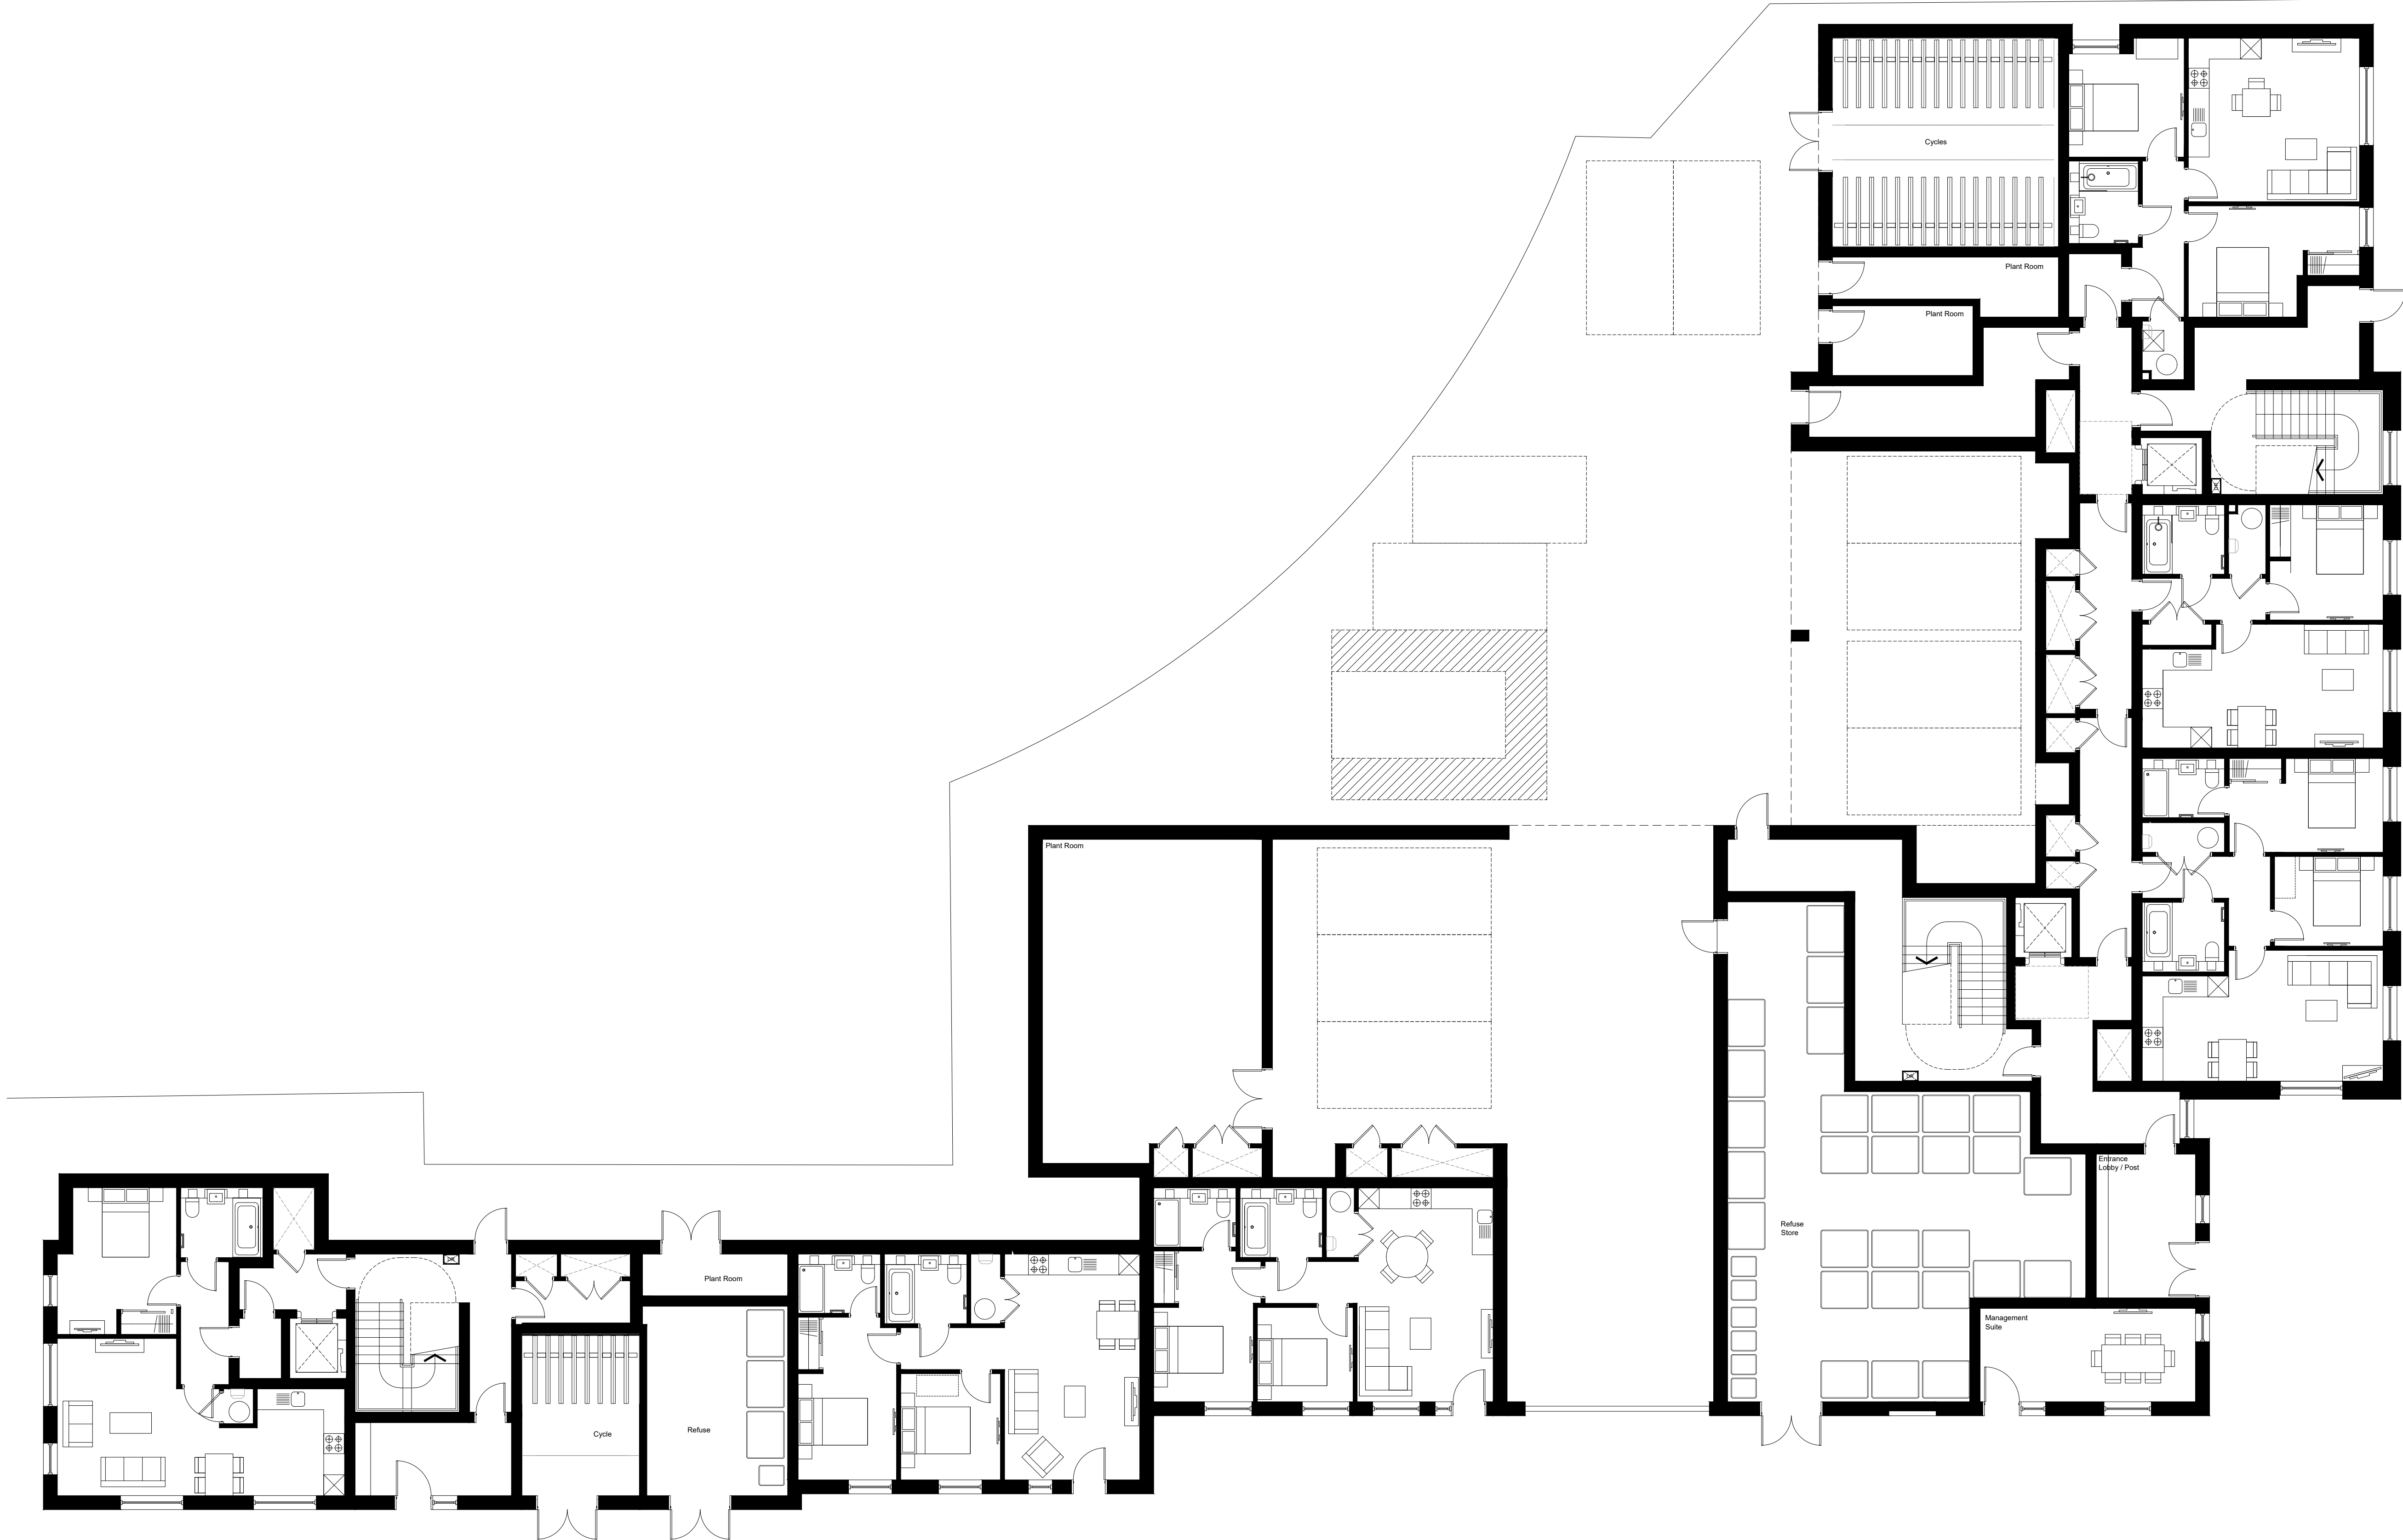

- A 30.04.20 EE Added glazing next to a door on one apartment
- B 10.06.20 EE Added cycle storage
- C 08.09.20 DT Cycle storage, refuse, parking updated
- D 10.11.20 DT Lobby to cycle and refuse store added
- E 09.10.23 PO Fire strategy review
- F 11.10.23 EE Fire strategy review
- G 08.11.23 EE Red line added
- H 21.12.23 ISB Fire strategy update
- I 29.02.24 EE Refuse store update
- J 24.06.24 PO Amendments to Plant Room and Refuse Store

revision	date	prepared	description
----------	------	----------	-------------

Berkeley
Designed for life

Berkeley House
Farnham Lane
Farnham Royal
SL2 3RQ

T: 01753 784400
F: 01753 646855
www.berkeleygroup.co.uk

project
Vastern Road
Reading

drawing
Block B and C
Ground Floor Plan

date	scale @ a1	drawn
October 2019	1:100	ISB

drawing number	revision
448.PL.BC.100	J

Ground Floor Plan

