


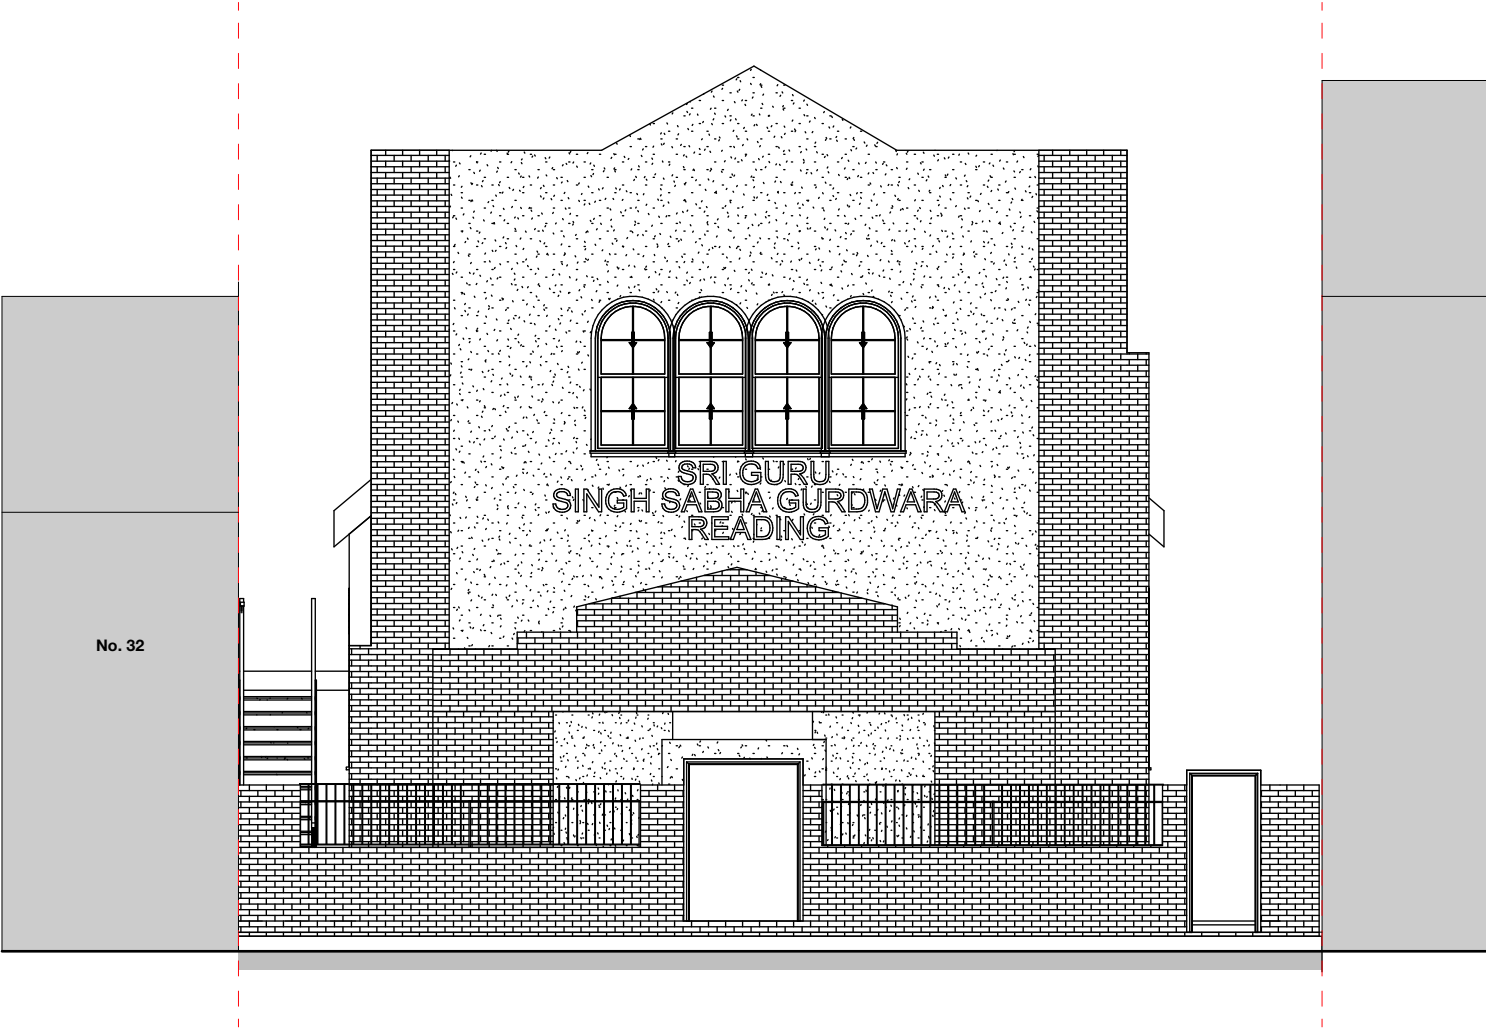

Notes:

These drawings are for planning and client comments only
All drawings to be checked by a structural engineer



Client Details:

Sikh Gurdwara | 30a Cumberland Road, Reading, Berkshire, RG1 3LB

Drawing Title:

Existing Front Elevation

JEA-EXI-015b

Drawing Number:

1:100

Scale@A3:

JE

Drawn:

23-025

Project No:

JE

Checked:

29.04.24

Drawn On:

B

Revision:



School Hill Cottage | School Hill | Farnham | Surrey | GU10 1HY

E: info@jearchitecture.co.uk | W: www.jearchitecture.co.uk | T: 07545 581686