





Notes:
The contractor is to verify all building and site dimensions prior to commencement of works or preparation of 'shop' drawings.
This drawing and the building works depicted are COPYRIGHT of A R Reed Surveying Services Ltd. and may not be reproduced except by written permission.
Responsibility is not accepted for errors made by others in scaling from this drawing. All construction information should be taken from figured dimensions only.
All new works to comply with current Building Regulation Approved Documents

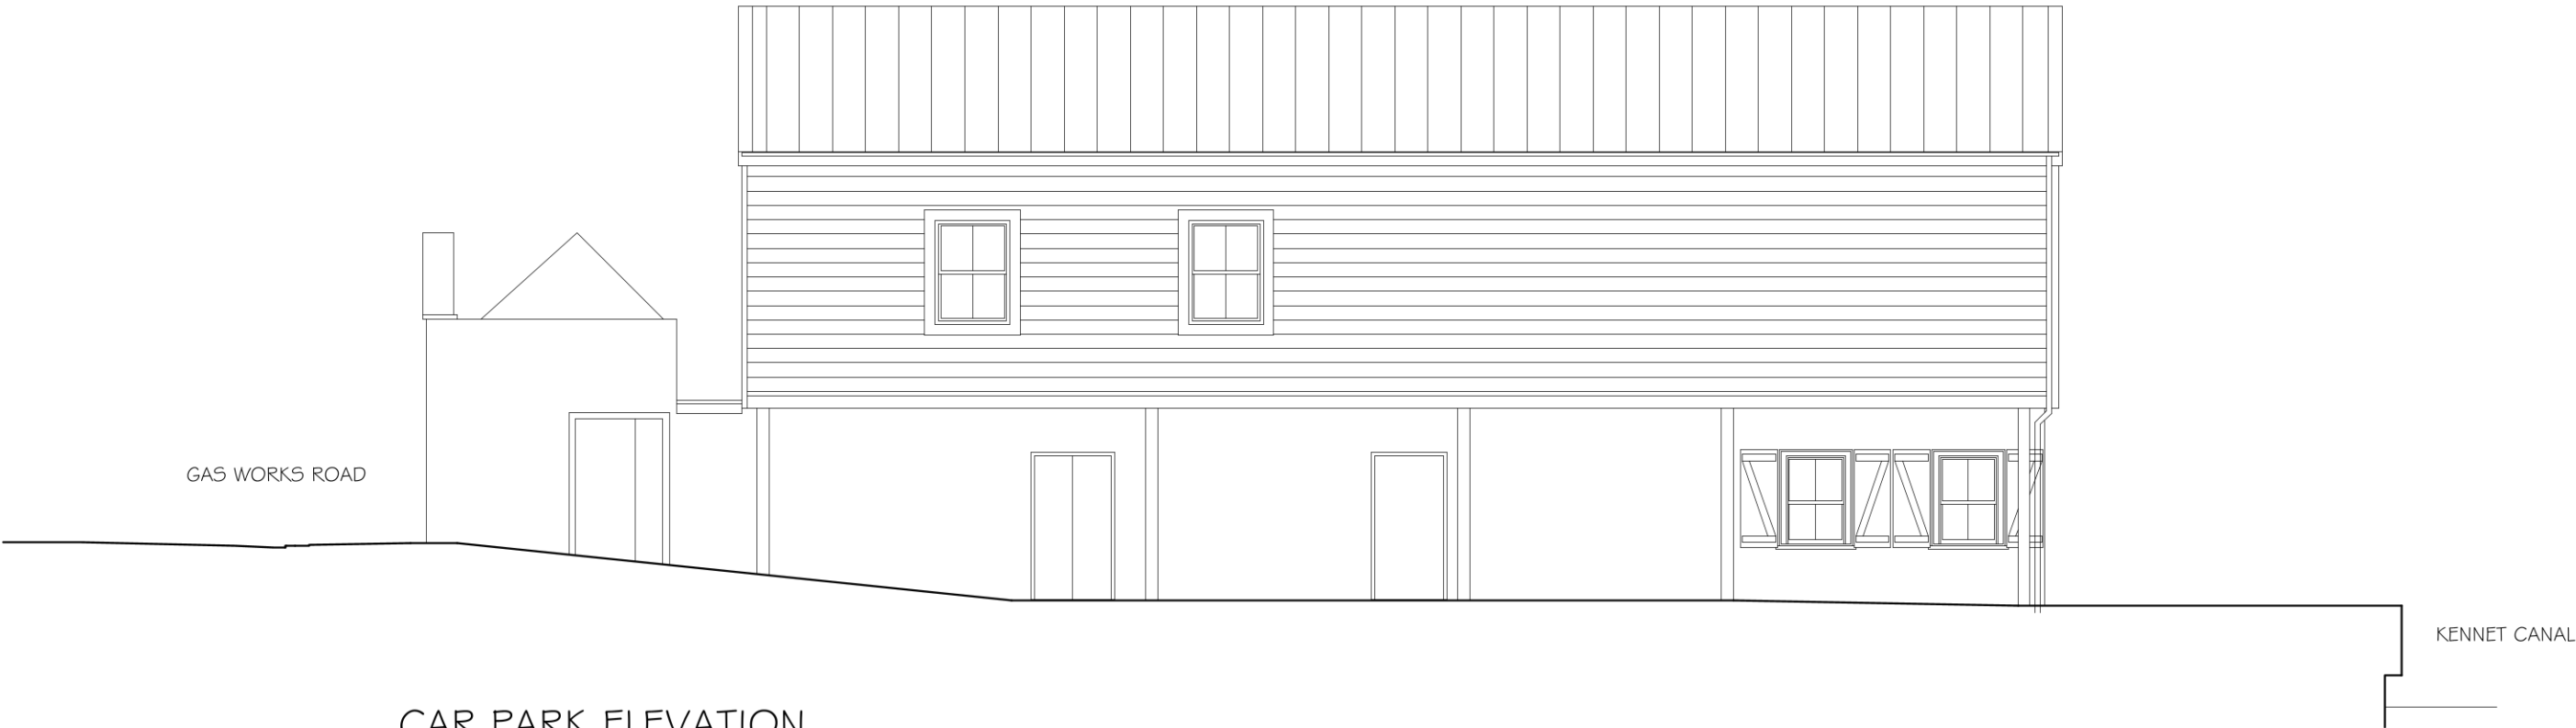


CANAL ELEVATION

 


CAR PARK ELEVATION

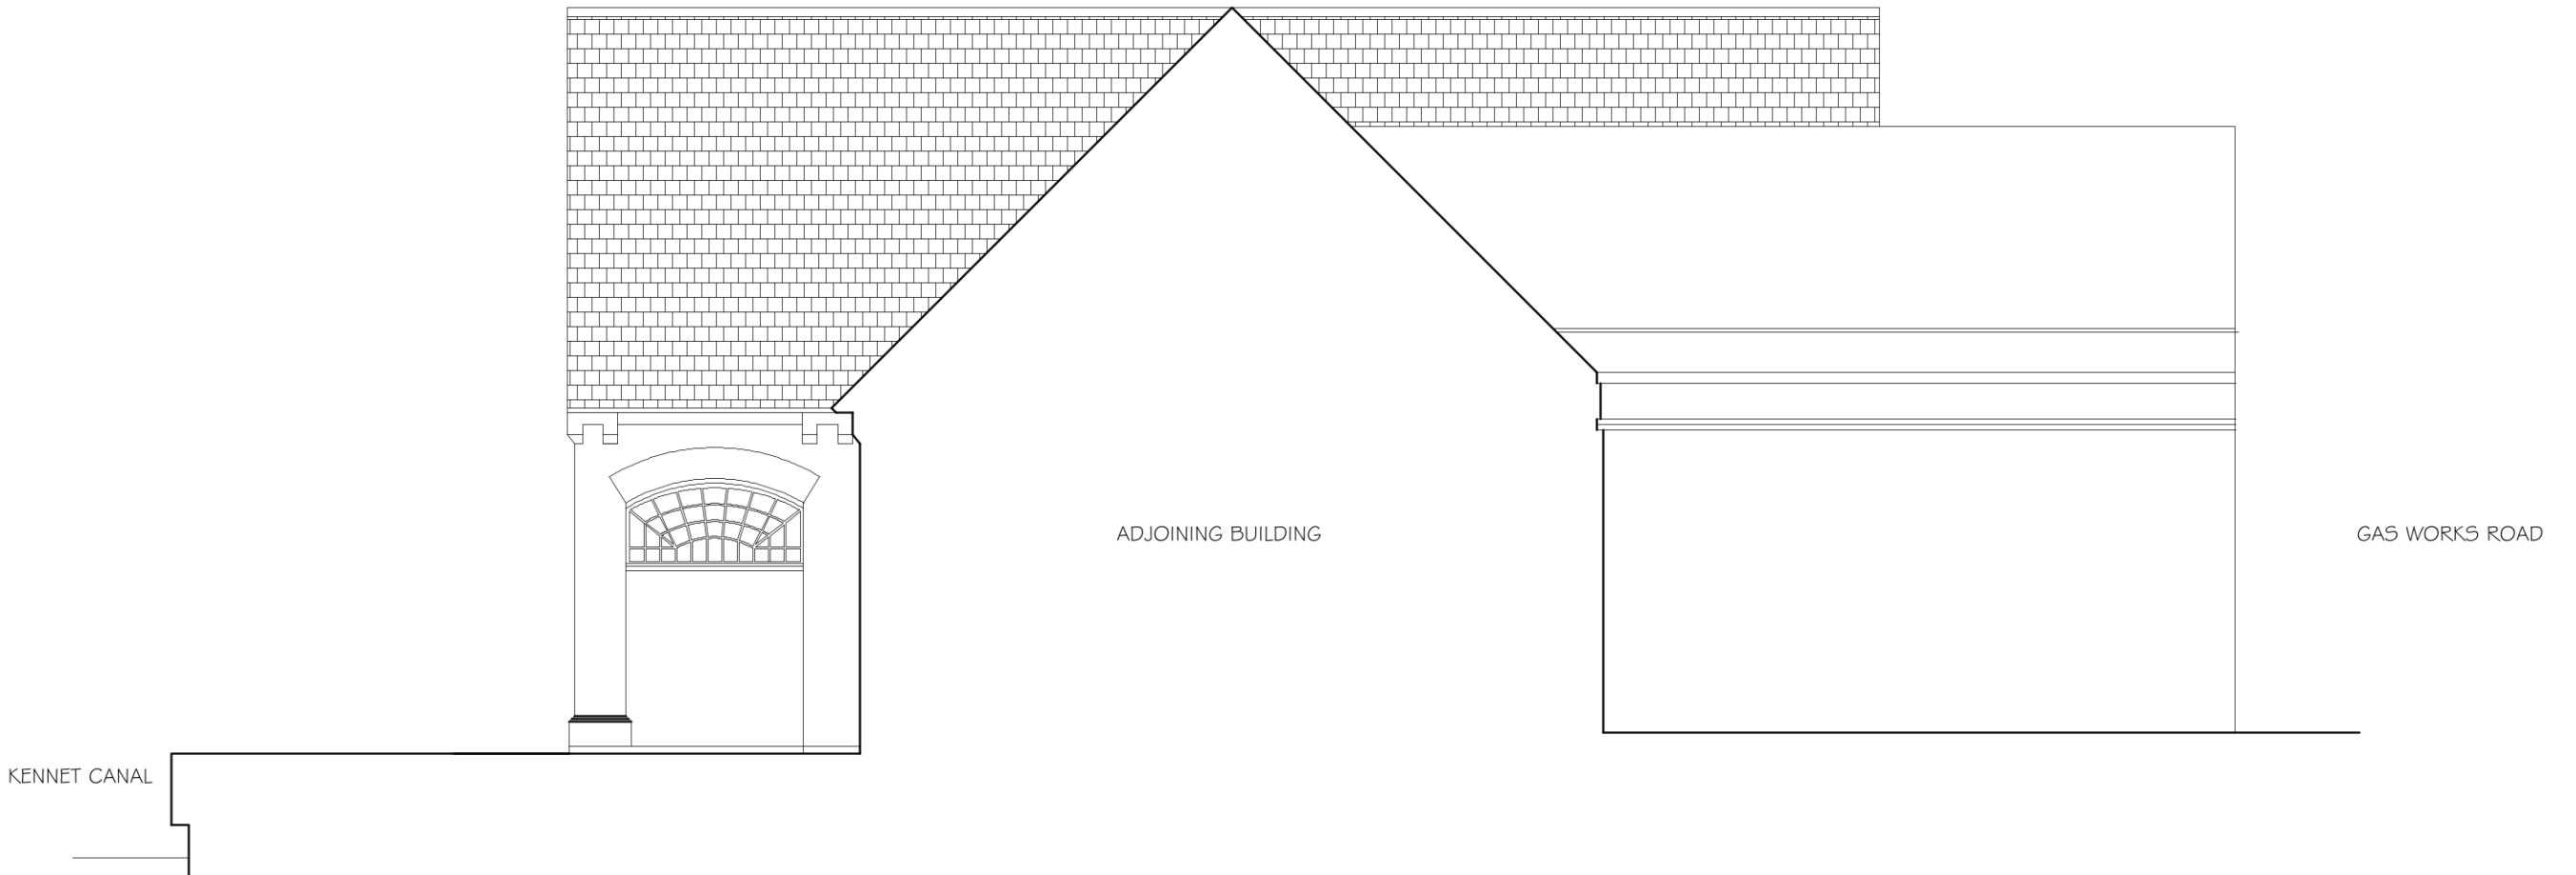 

REAR ELEVATION

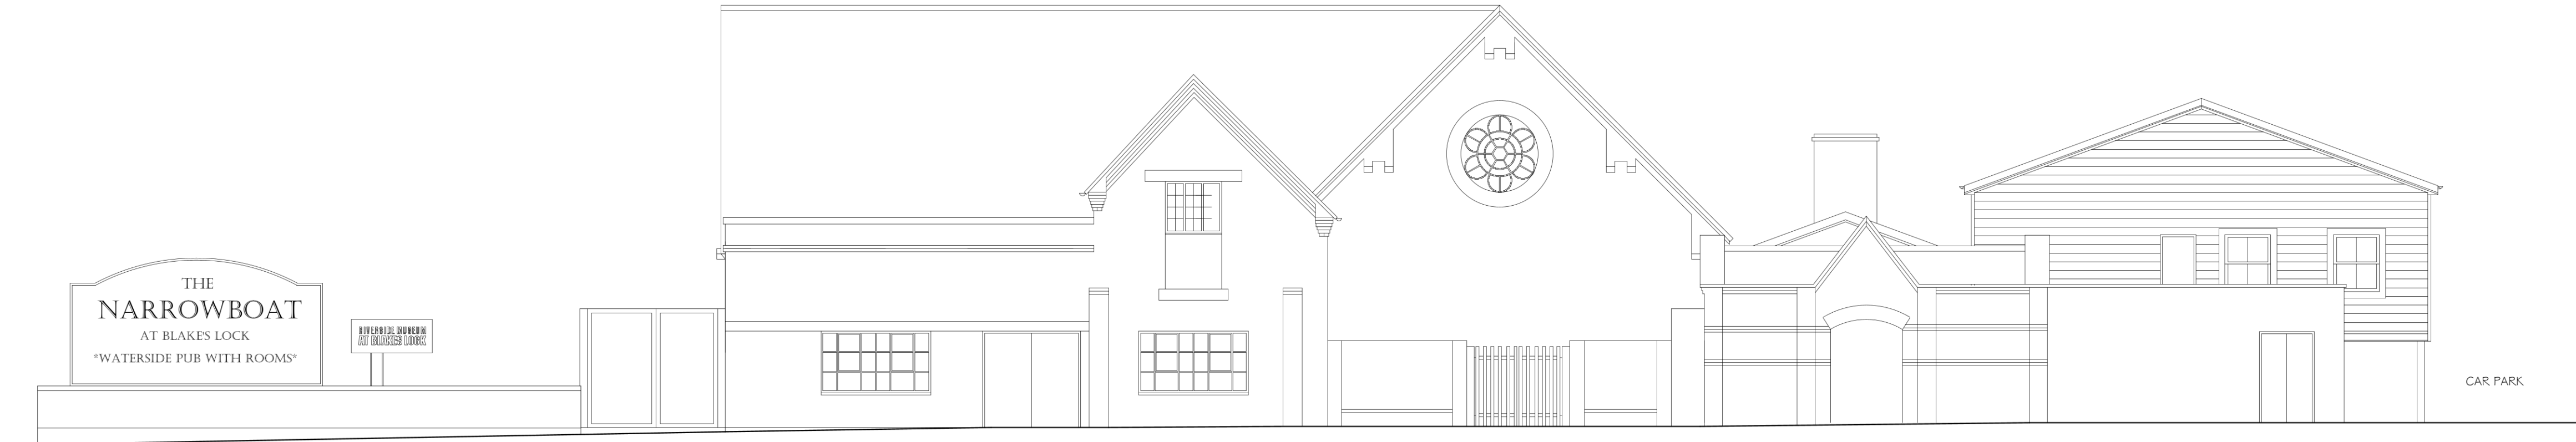

GAS WORKS ROAD ELEVATION

 

A	April 2024	Elevations added and updated
rev	date	description
project address		
THE NARROWBOAT Blakes Quay Reading. RG1 3EQ		
drawing title		
EXISTING ELEVATIONS		
job no. 3719/01	drawing no. 03	revision A
scale 1:100 @ A1	drawn A R Reed	date April 2024
A R REED SURVEYING SERVICES LTD. ELMS FARM HOUSE, Mathon, Worcestershire. WR13 5NX Mob: 07712 867 000. email: alan@reedsurveying.co.uk		

A R REED