


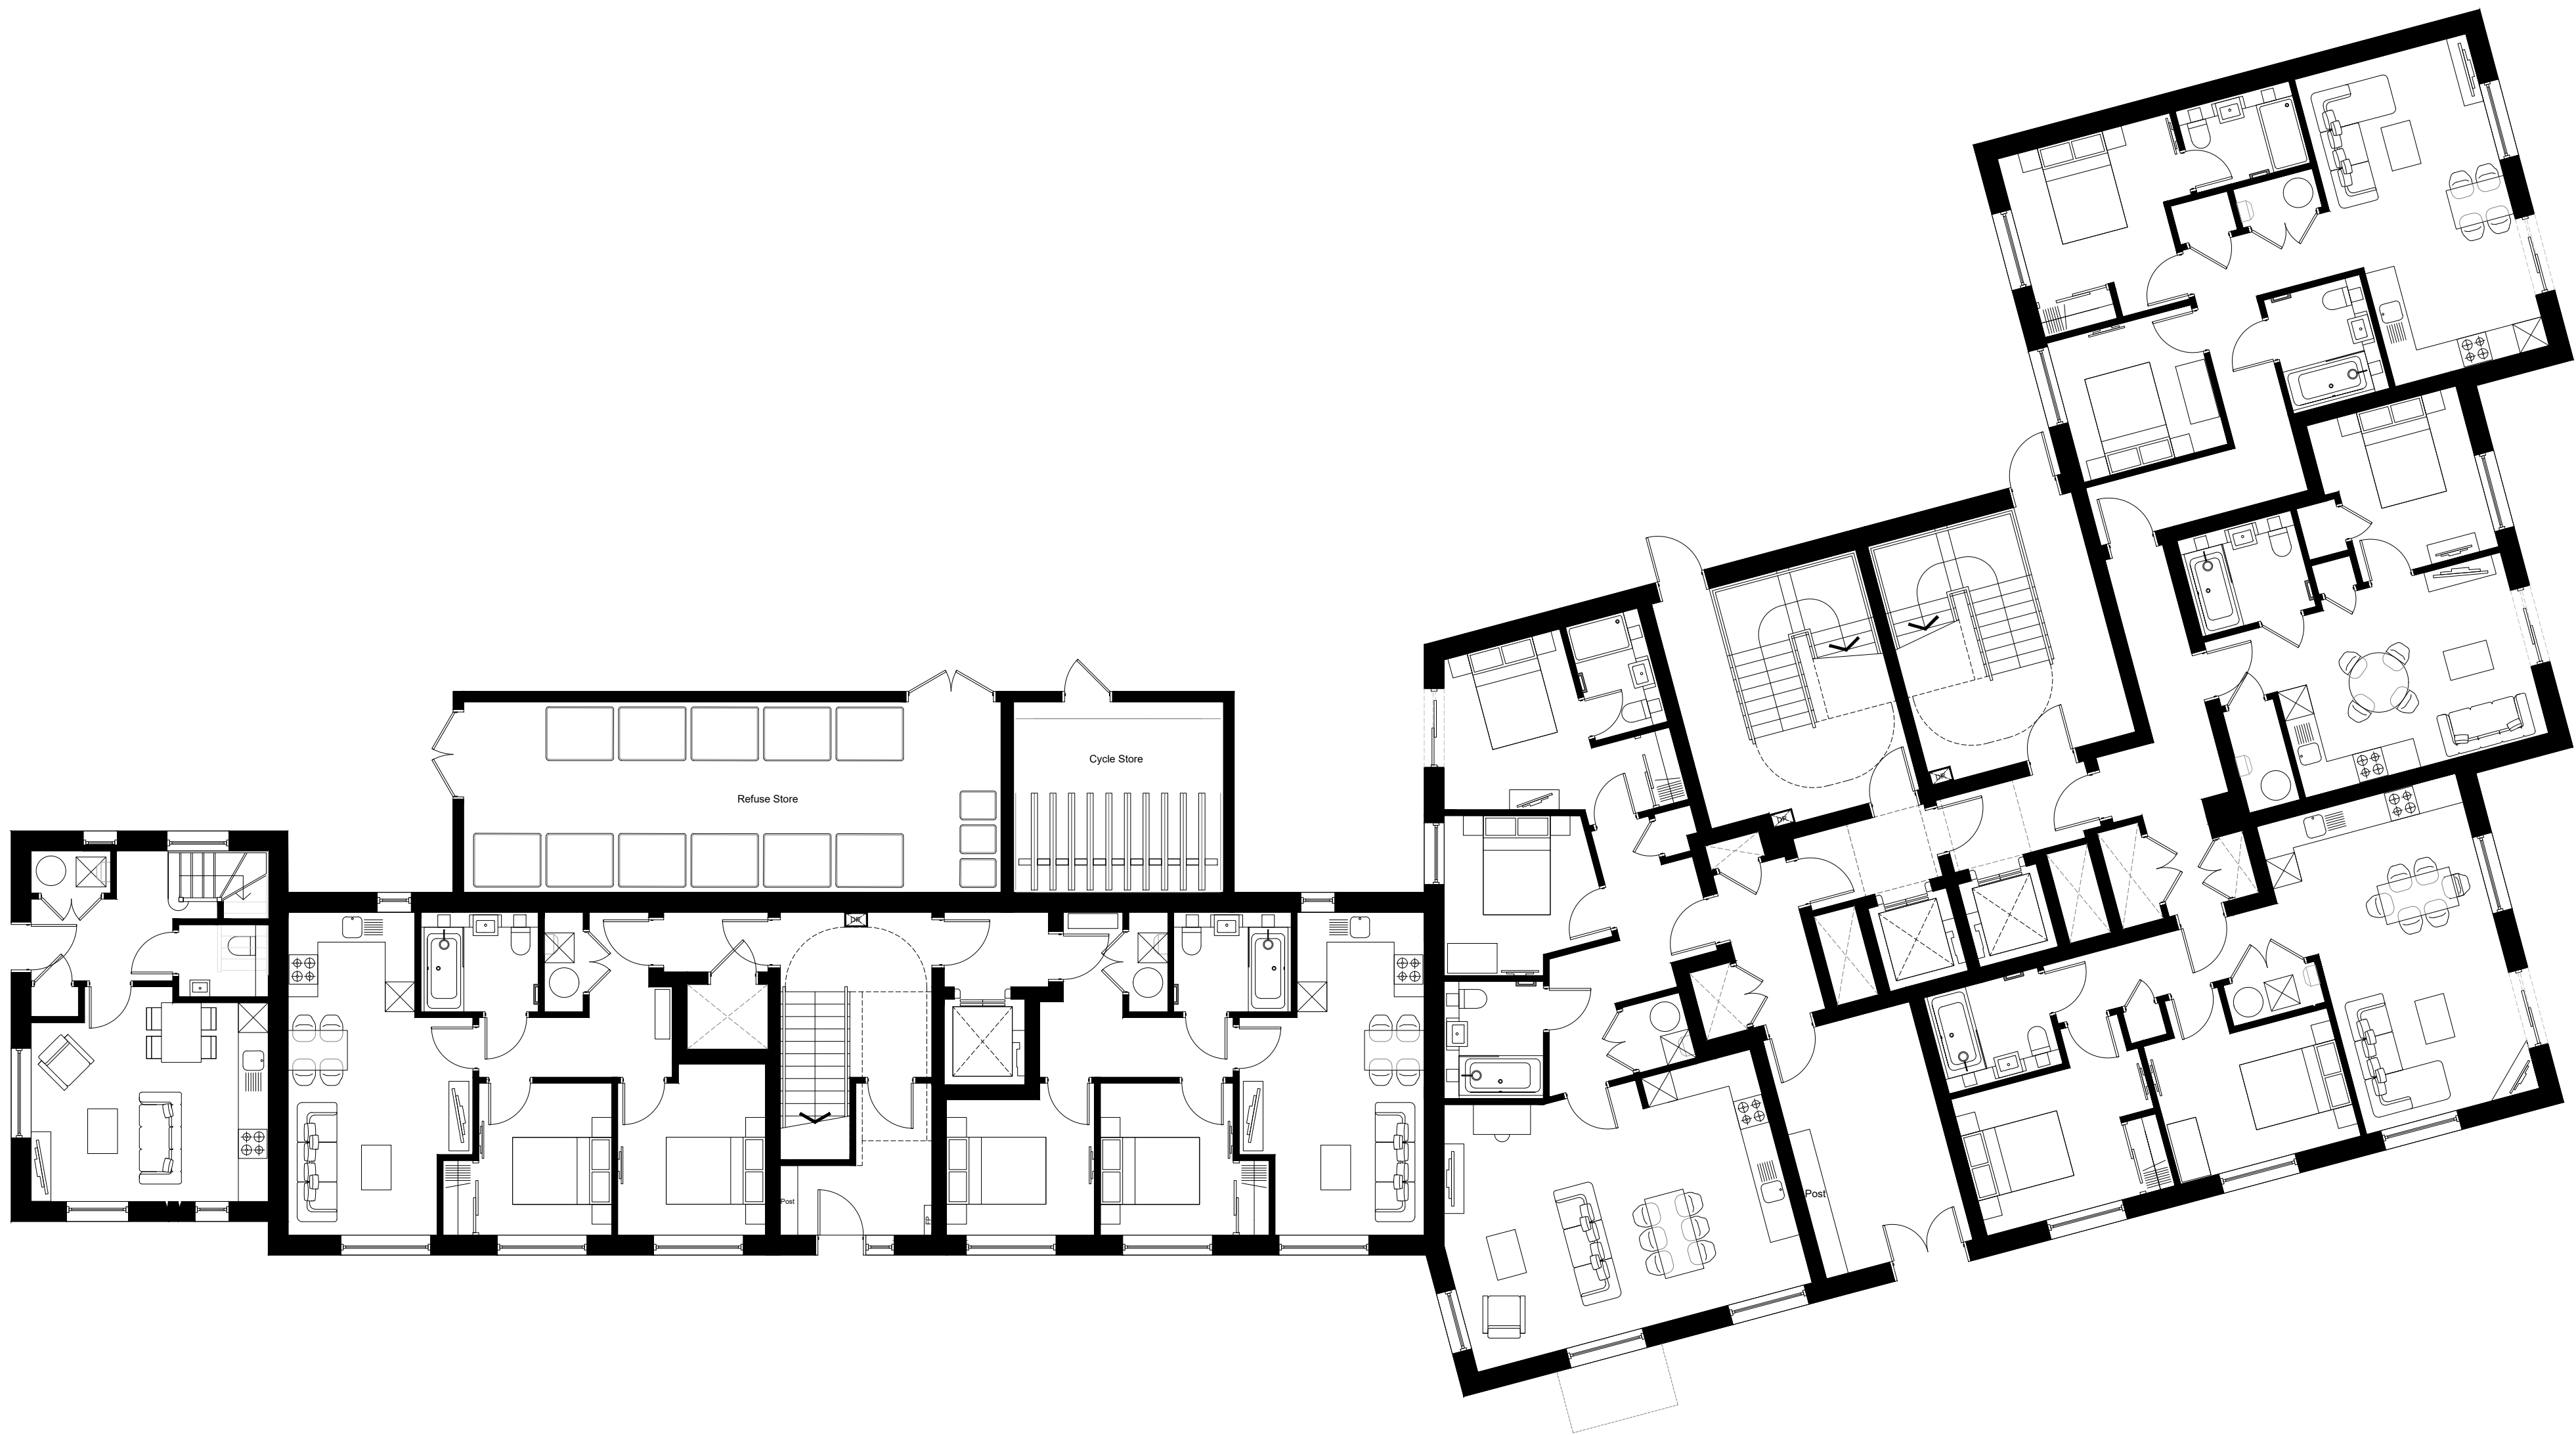

|   |          |     |                                                                    |
|---|----------|-----|--------------------------------------------------------------------|
| A | 30.04.20 | EE  | Cycle and refuse store modified, Added windows.                    |
| B | 04.10.23 | EE  | Fire strategy review                                               |
| C | 01.11.23 | PO  | Replaced door with window                                          |
| D | 19.12.23 | ISB | Fire strategy update                                               |
| E | 21.02.24 | EE  | Refuse store update                                                |
| F | 20.02.24 | EE  | Refuse store update                                                |
| G | 24.06.24 | PO  | Cycle store moved, Refuse store update, replaced doors with window |

| revision | date | prepared | description |
|----------|------|----------|-------------|
|----------|------|----------|-------------|

**Berkeley**  
Designed for life

Berkeley House  
Farnham Lane  
Farnham Royal  
SL2 3RQ

T: 01753 784400  
F: 01753 646555  
www.berkeleygroup.co.uk

project  
Vastern Road  
Reading

drawing  
Block E,F and G  
Ground Floor Plan

| date         | scale @ a1 | drawn |
|--------------|------------|-------|
| October 2019 | 1:100      | EE    |

| drawing number | revision |
|----------------|----------|
| 448.PL.EFG.100 | G        |

Ground Floor Plan

