




Proposed Roof Plan 1:200

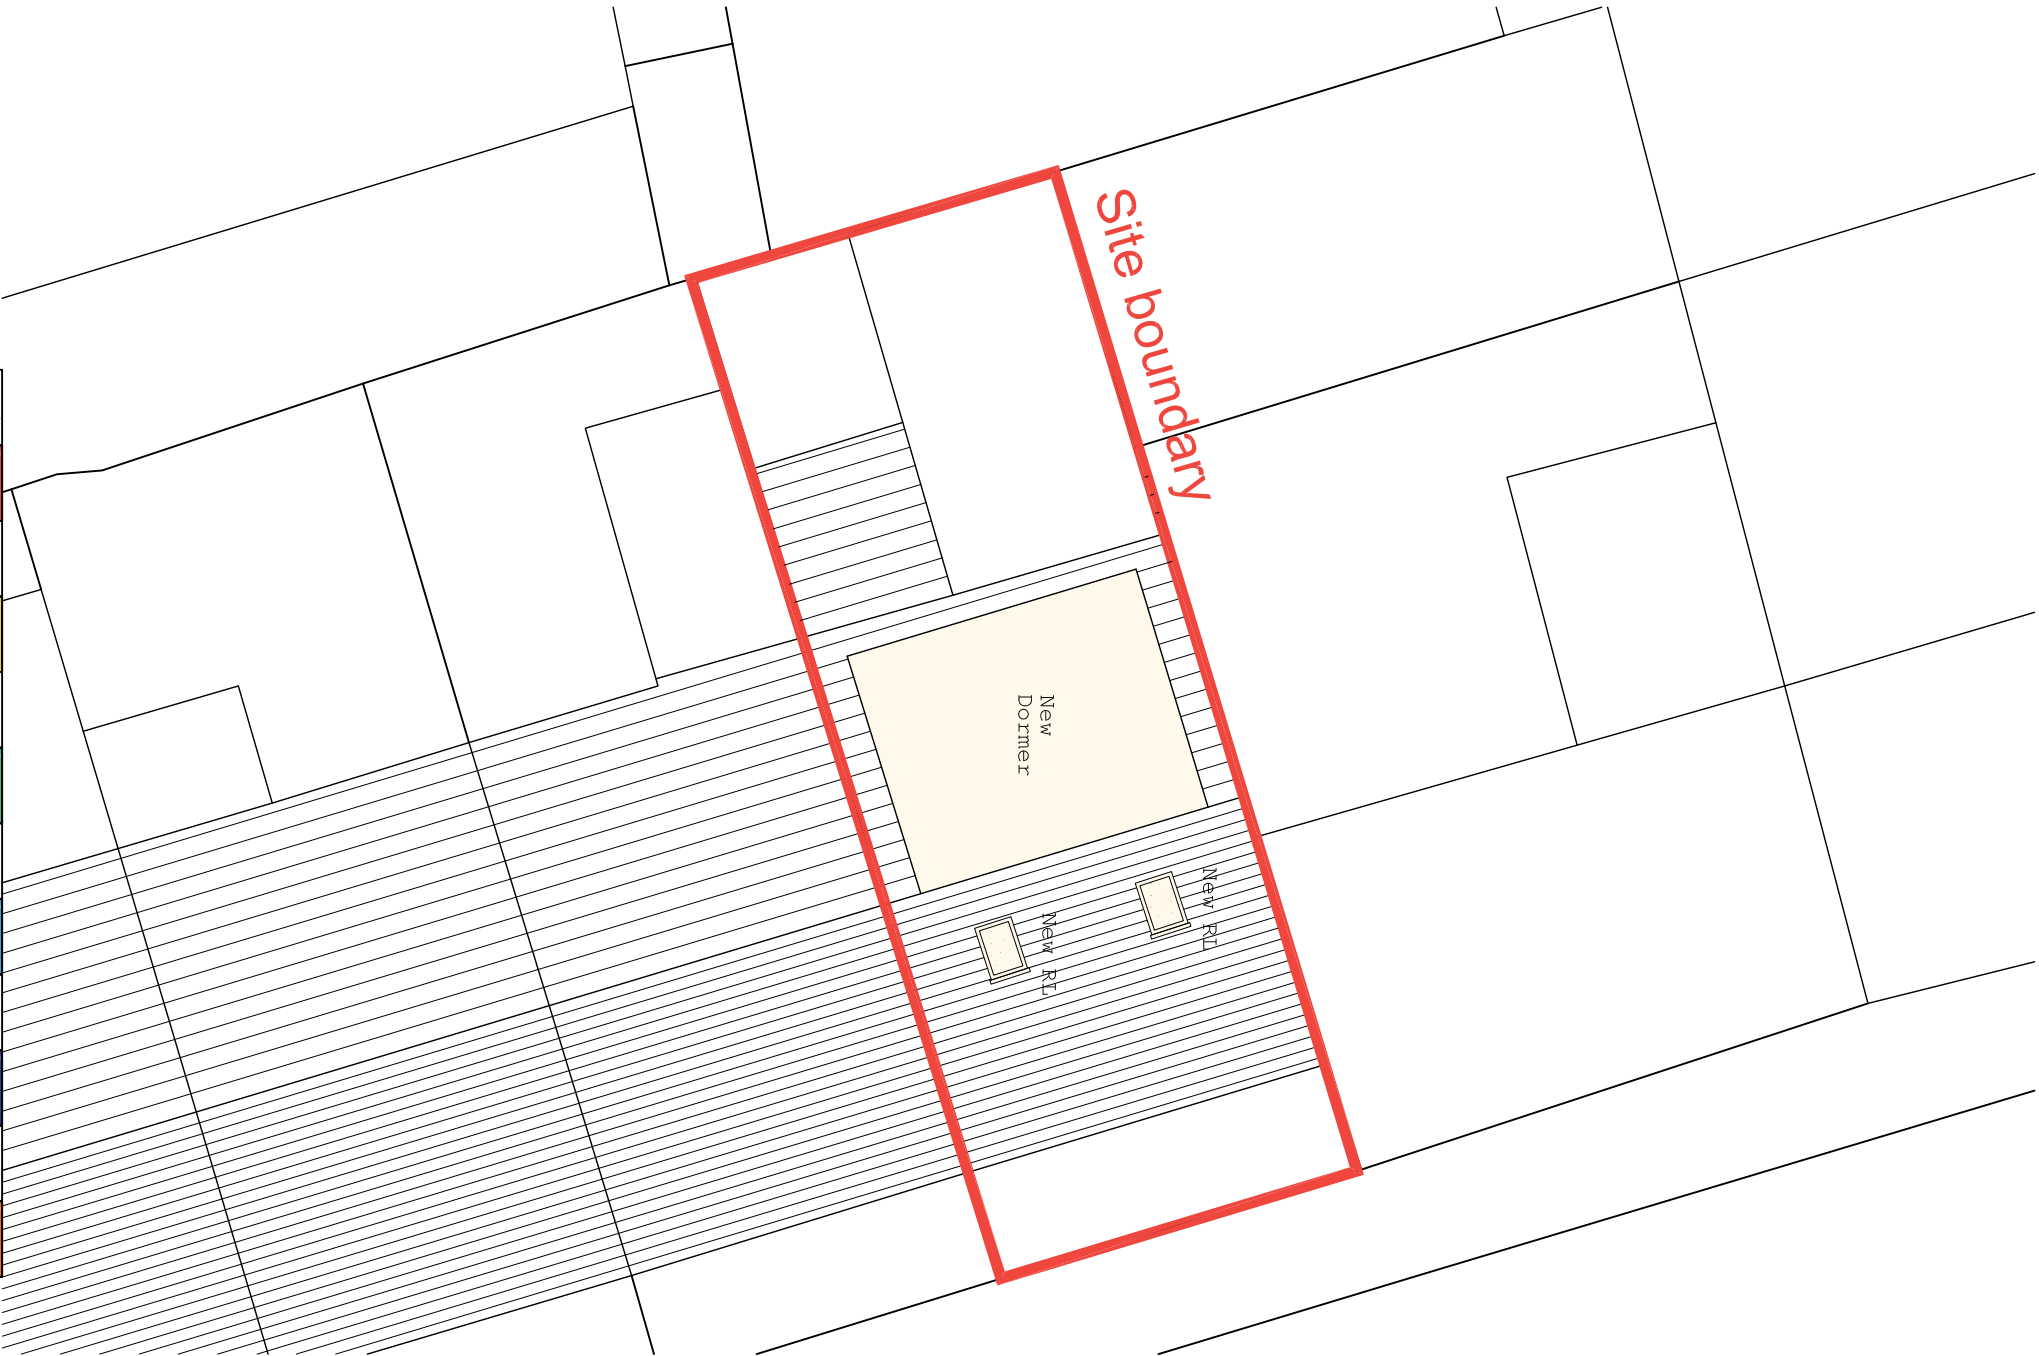

Proposed Block Plan 1:500

all drawings remain the copyright of colony and cannot be reproduced on whole or part without our approval. this drawing is for planning purposes only and not a construction issue documents & drawings are not to be altered without the consent of colony the written notation

drawings issued by colony are to be cross-referenced where necessary information relevant consultants if any contradiction is found in the drawing set or if you are in any doubt, ask the architect

colony

collaborating with:

Mr Chance

Job: 1015 Drawing: 02-02 Revision: -

Project: 2 Anstey Road, Reading RG1 7JN

Drawing Name: Proposed Block and Roof Plan 1:500 & 1:1250 @ A3

Date: Oct 23

Status: planning

Drawn By: HK

Checked By: EM

RIBA Chartered Practice

Colony Architects Ltd.

The Wine Store, Brewery Court, Fittle, Reading, RG7 5AJ

+44 (0)118 380 0328

hello@colonyarchitects.com

colonyarchitects.com