


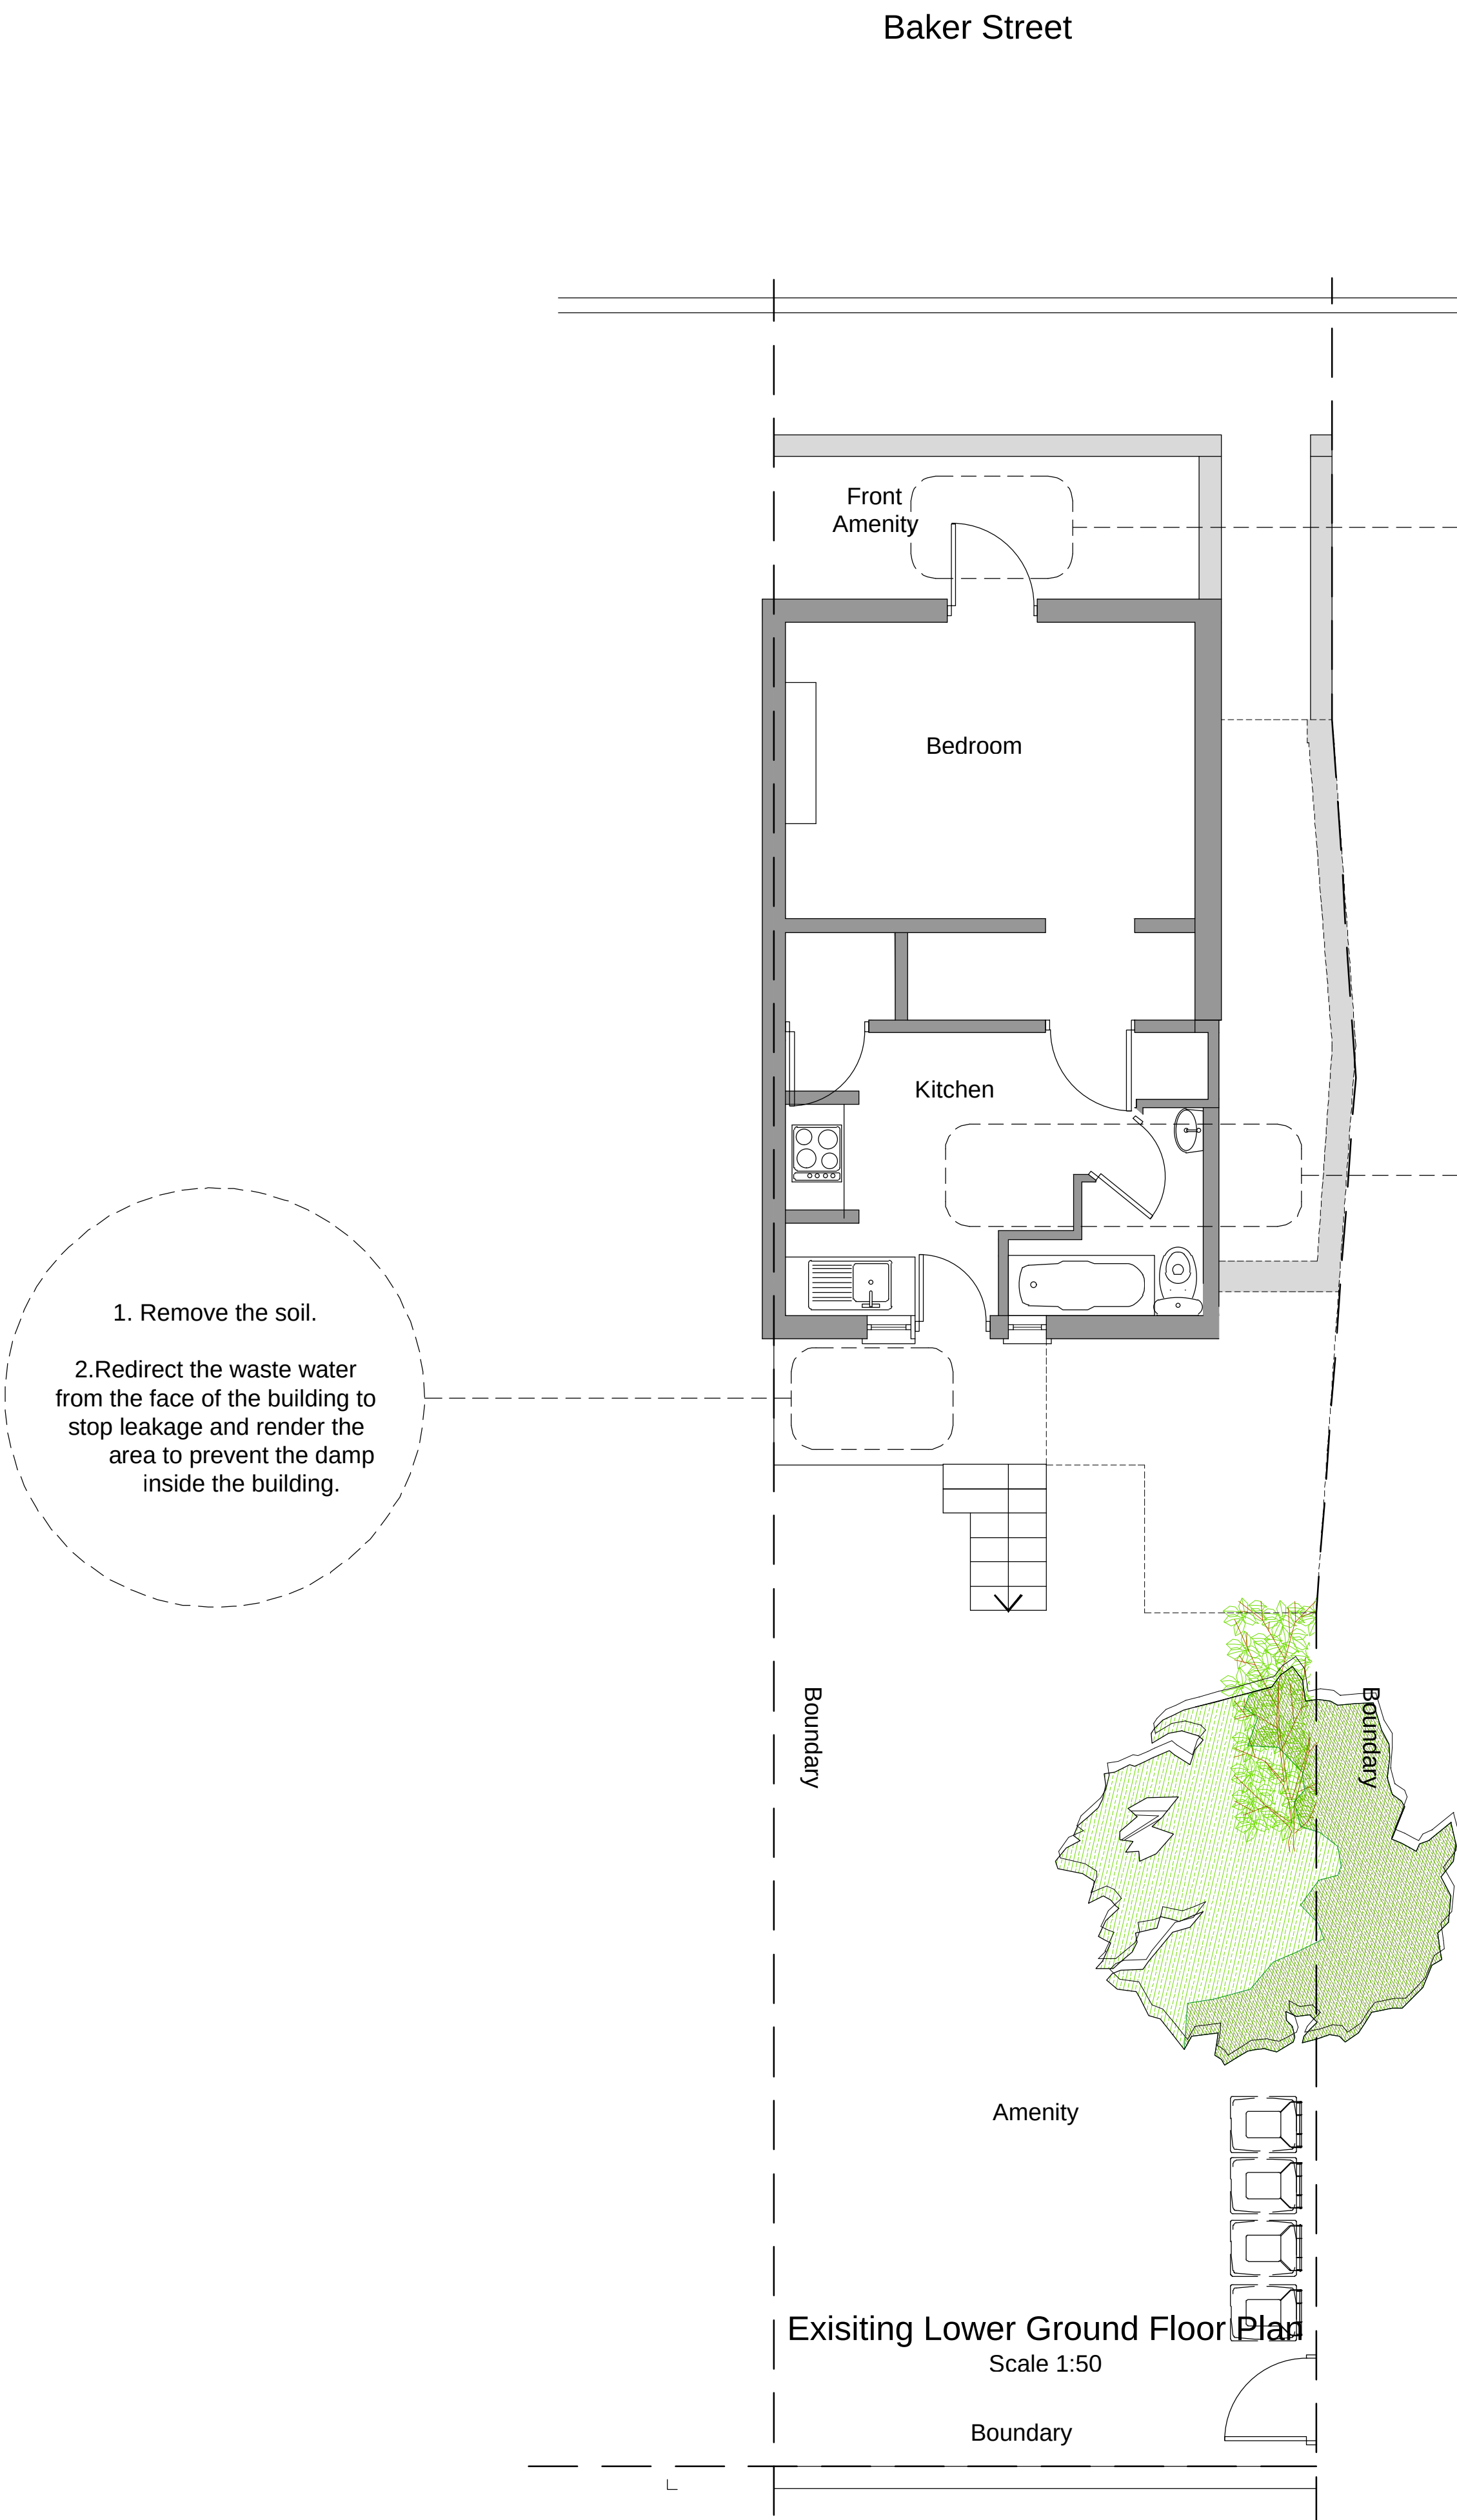

KEY

EXISTING STRUCTURE/PARTITION

NEW CAVITY WALL

010002000300040005000mm

SCALE 1:50

A	17.05.24	JA	DA	JA	ISSUED FOR PLANNING APPROVAL			
REV	DATE	DRN	CHKD	APPD	DESCRIPTION			
DRAWING STATUS								
For Approval								

BLUEBIRD

DESIGN SERVICES

E: info@bluebirdengineering.co.uk

T: 0118 9583 551

A: 46LondonStreet,Reading,RG1 4SQ

CLIENT	Mr Nima Gholi	
PROJECT	33 Baker Street Reading	
TITLE	Existing Lower Ground Floor Plan Planning	
DRAWN	DATE	SCALE
JA	May 24	As Shown @ A1
DRG NO	REV	
A-1005	A	
© BLUEBIRD ENGINEERING LTD 2022		