



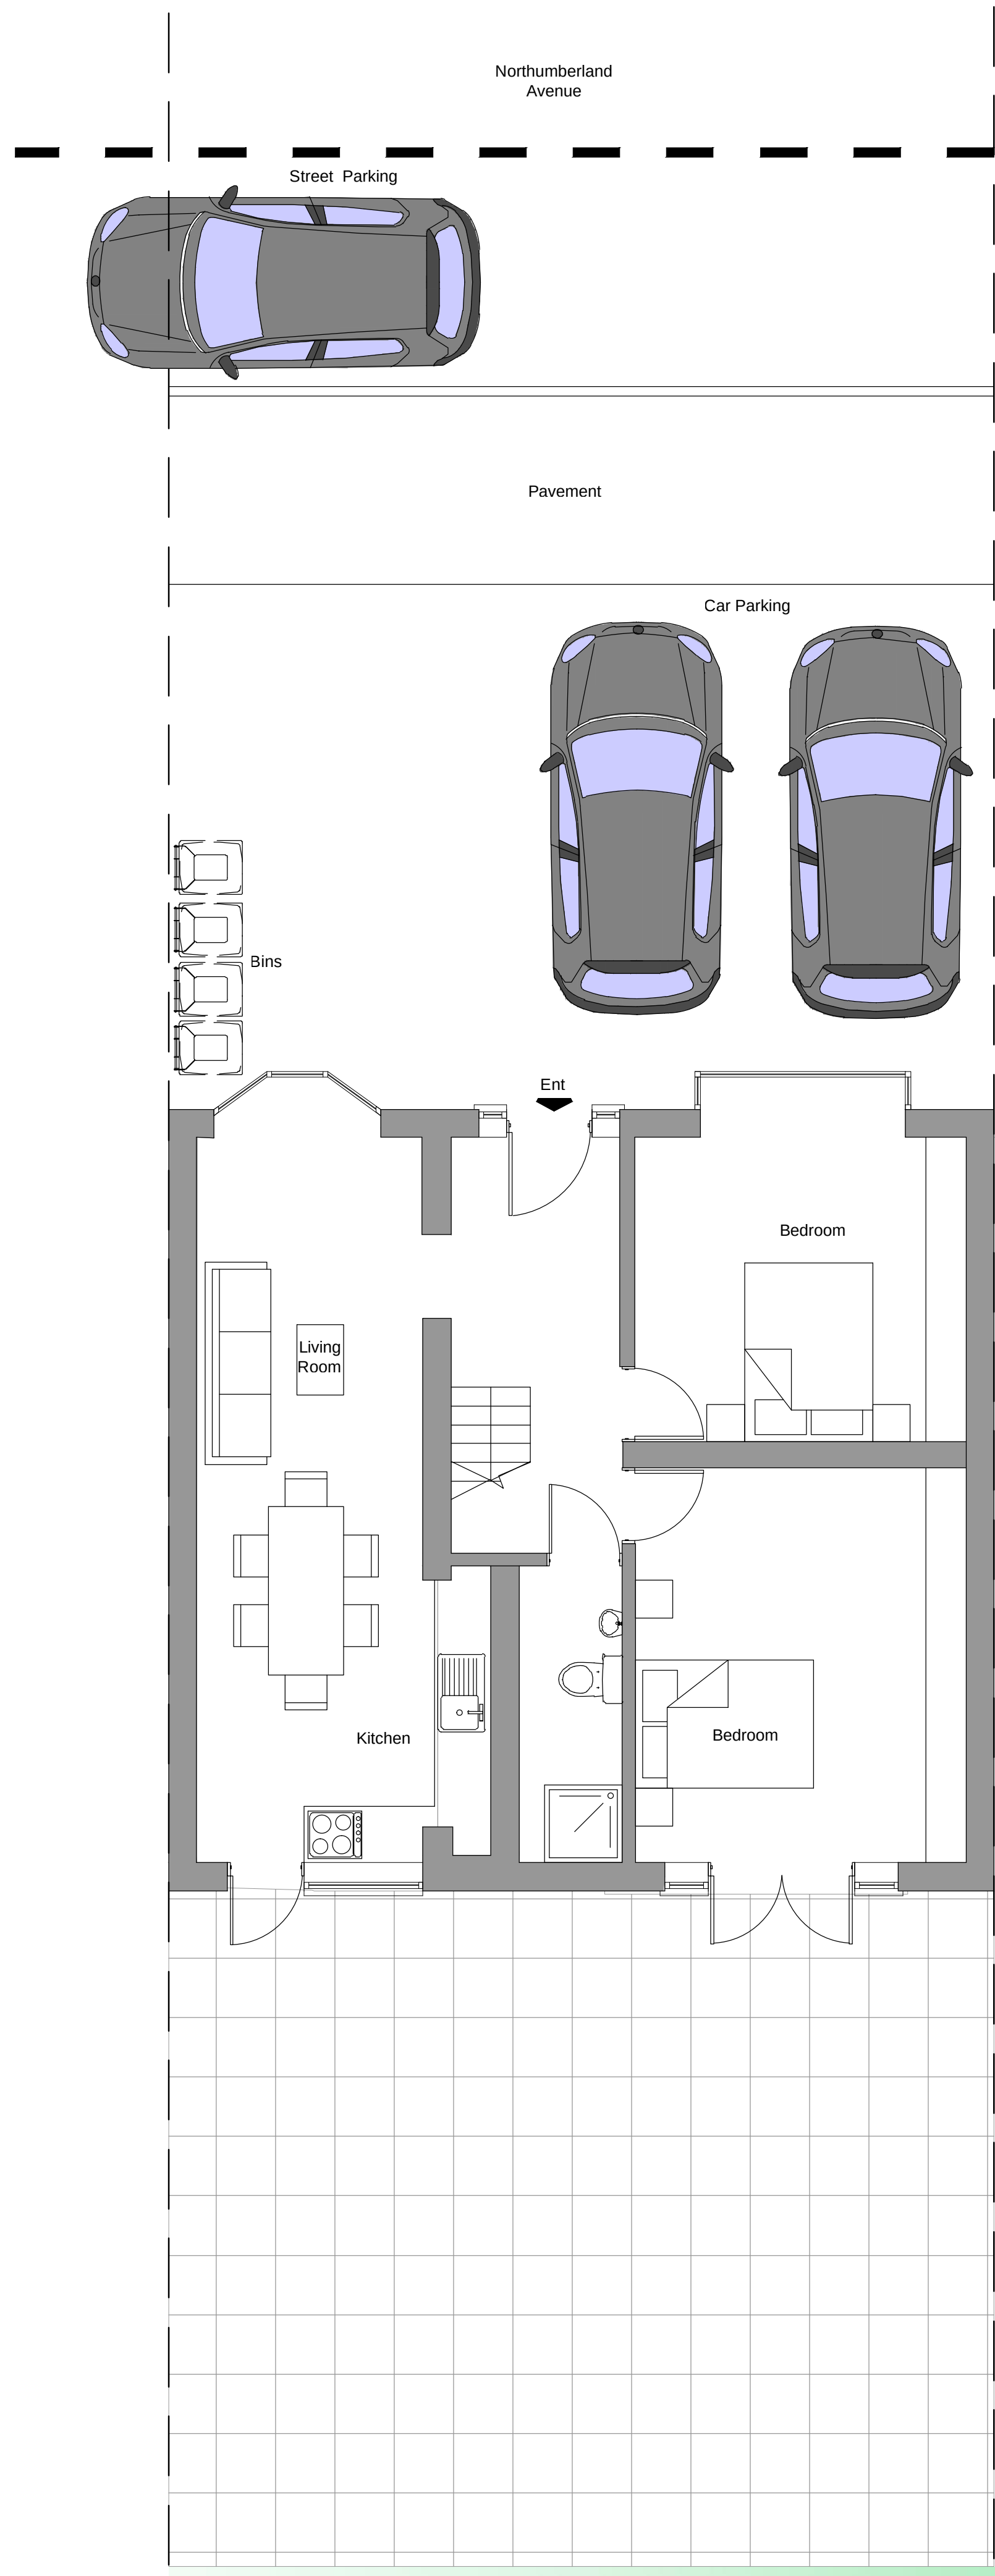

Existing
Ground Floor

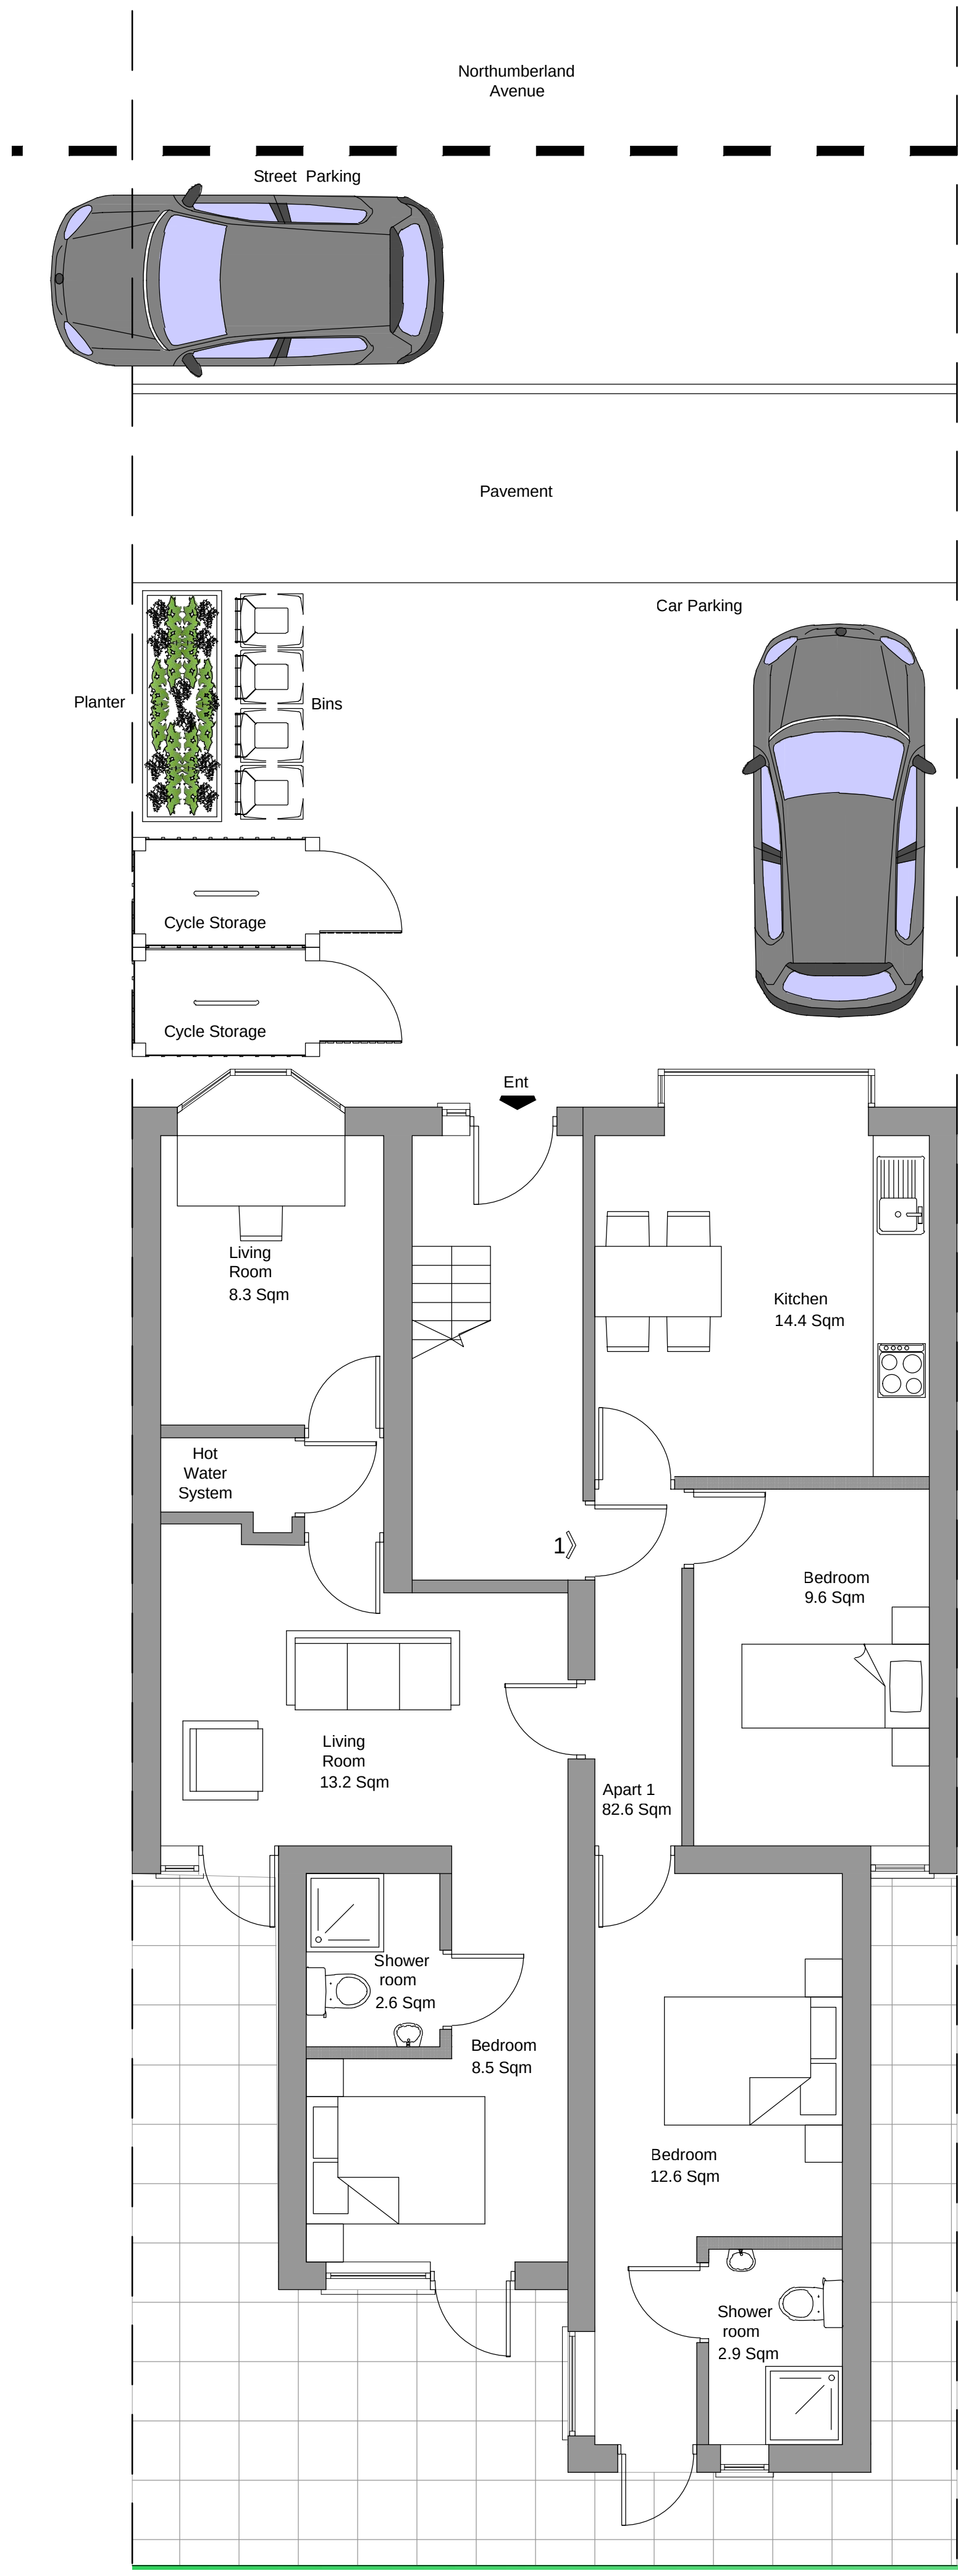

Retrospective
Ground Floor Plan

KEY

EXISTING & PROPOSED
STRUCTURE/PARTITION

010002000300040005000mm

SCALE 1:50

E	11.06.24	JA	DA	JA	ISSUED FOR PLANNING APPROVAL
D	21.05.24	JA	DA	JA	ISSUED FOR RETROSPIVE PLANNING
C	05.04.24	JA	DA	JA	ISSUED FOR RETROSPECTIVE PLAN APP
B	12.02.23	JA	DA	JA	ISSUED TO CLIENT
A	22.07.20	JA	DA	JA	ISSUED FOR PLANNING APPROVAL
REV	DATE	DRN	CHKD	APPD	DESCRIPTION
DRAWING STATUS					

For Approval

BLUEBIRD
DESIGN SERVICES

E: info@bluebirdengineering.co.uk

T: 0118 9583 551F: 0118 9583 563

A: 46LondonStreet,Reading,RG1 4SQ

CLIENT	Mr Hargun	
PROJECT	95 Northumberland Avenue Reading	
TITLE	Existing and Ground Floor Plan Retrospective Planning	
DRAWN	DATE	SCALE
JA	July 20	1:50 @ A1
DRG NO	REV	
A-1010	E	
© BLUEBIRD ENGINEERING LTD 2019		