

THIS DRAWING IS COPYRIGHT, AND REMAINS THE PROPERTY OF HTC ARCHITECTS. IT MUST NOT BE REPRODUCED, USED, DISCLOSED OR TRANSMITTED TO THIRD PARTIES IN ANY FORM, IN WHOLE OR IN PART, WITHOUT PRIOR WRITTEN PERMISSION.


DO NOT SCALE!
ALL DIMENSIONS SHOULD BE CHECKED ON SITE BEFORE WORK COMMENCES

BOUNDARY TREATMENTS

EXISTING GATE AND FENCE TO SOUTHERN BOUNDARY TO BE RETAINED/
REPLACED ON LIKE FOR LIKE BASIS

2400mm HIGH PALADIN FENCE TO SECURE SITE/SERVICE YARD.
MANUAL GATES TO SERVICE YARD ACCESS.
MANUAL PERSONNEL GATES AS INDICATED ON PLANS.
COLOUR - GREEN/BLACK

PRE CAST CONCRETE WING WALL TO DOCK LEVELLERS.
FINISHED WITH GALVANISED STEEL ANTI FALL / ANTI RAM BARRIER.
HEIGHT - 1100mm min

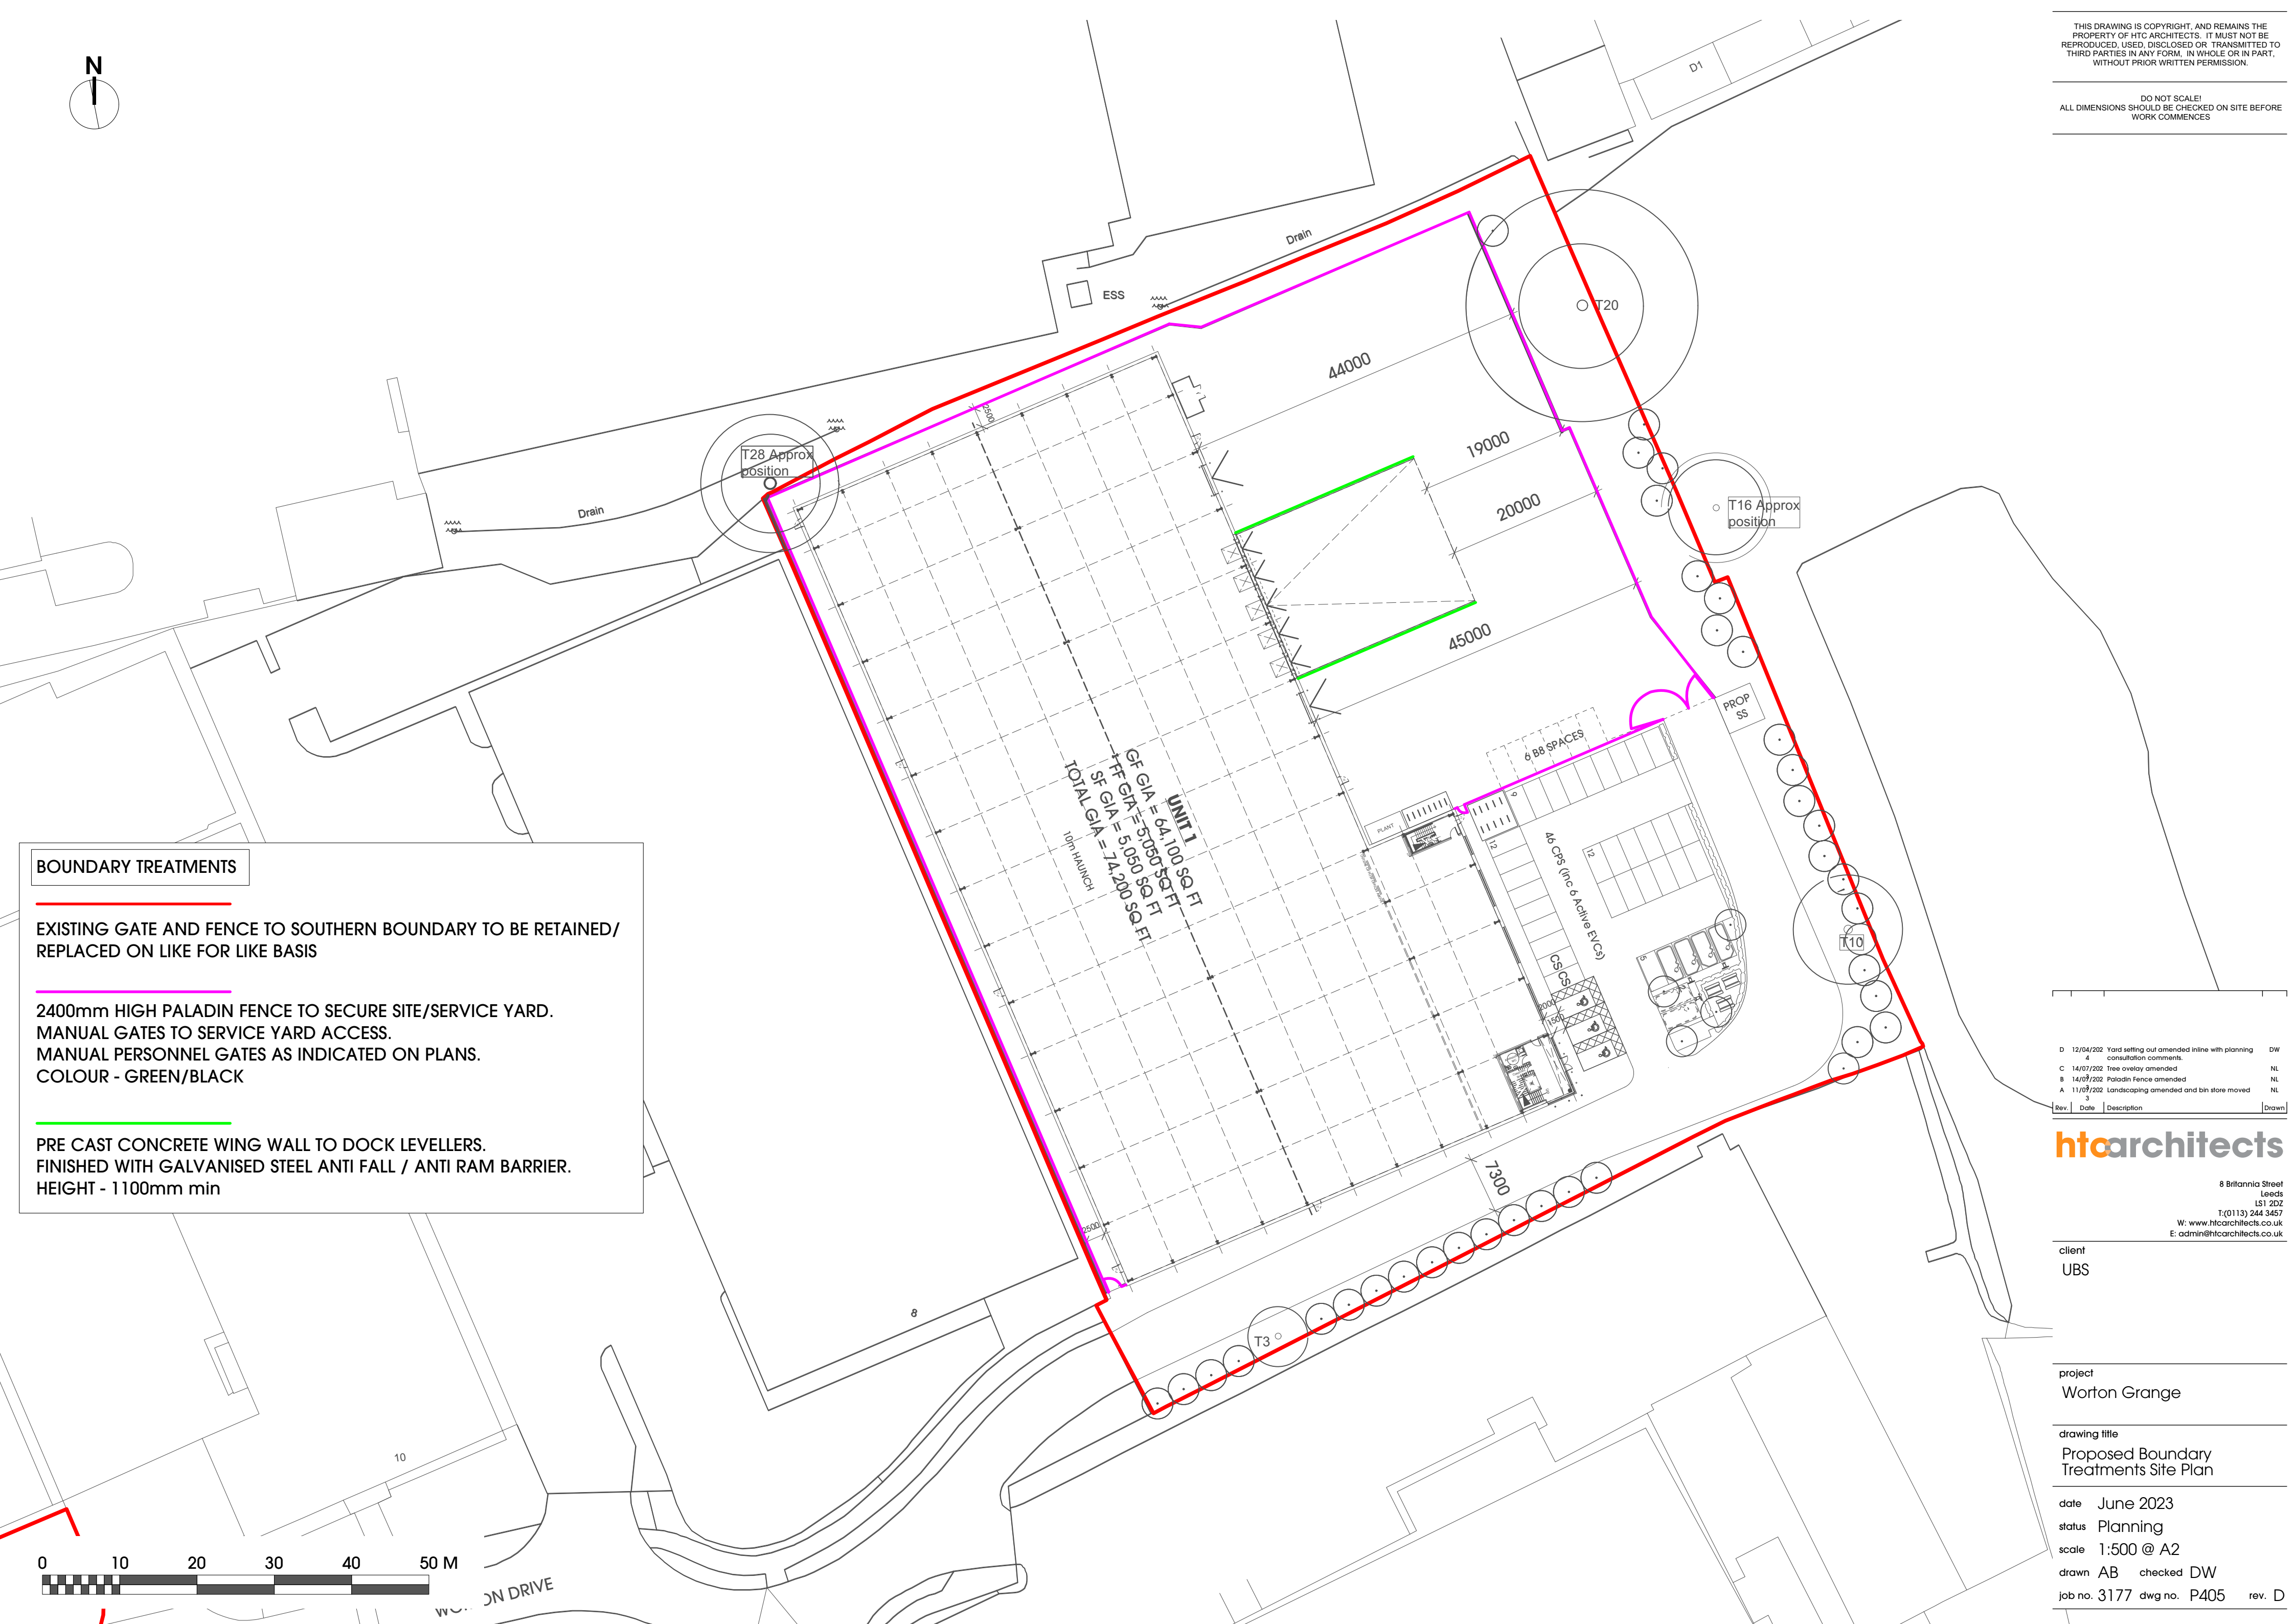

D	12/04/202	Yard setting out amended inline with planning	DW
C	14/07/202	consultation comments.	NL
B	14/07/202	tree overlay amended	NL
A	11/07/202	Paladin Fence amended	NL
	3	Landscaping amended and bin store moved	NL
Rev	Date	Description	Drawn

htcarchitects

8 Britannia Street
Leeds
LS1 2DZ
T: (0113) 244 3457
W: www.htcarchitects.co.uk
E: admin@htcarchitects.co.uk

client
UBS

project
Worton Grange

drawing title
Proposed Boundary
Treatments Site Plan

date June 2023
status Planning
scale 1:500 @ A2
drawn AB checked DW
job no. 3177 dwg no. P405 rev. D