

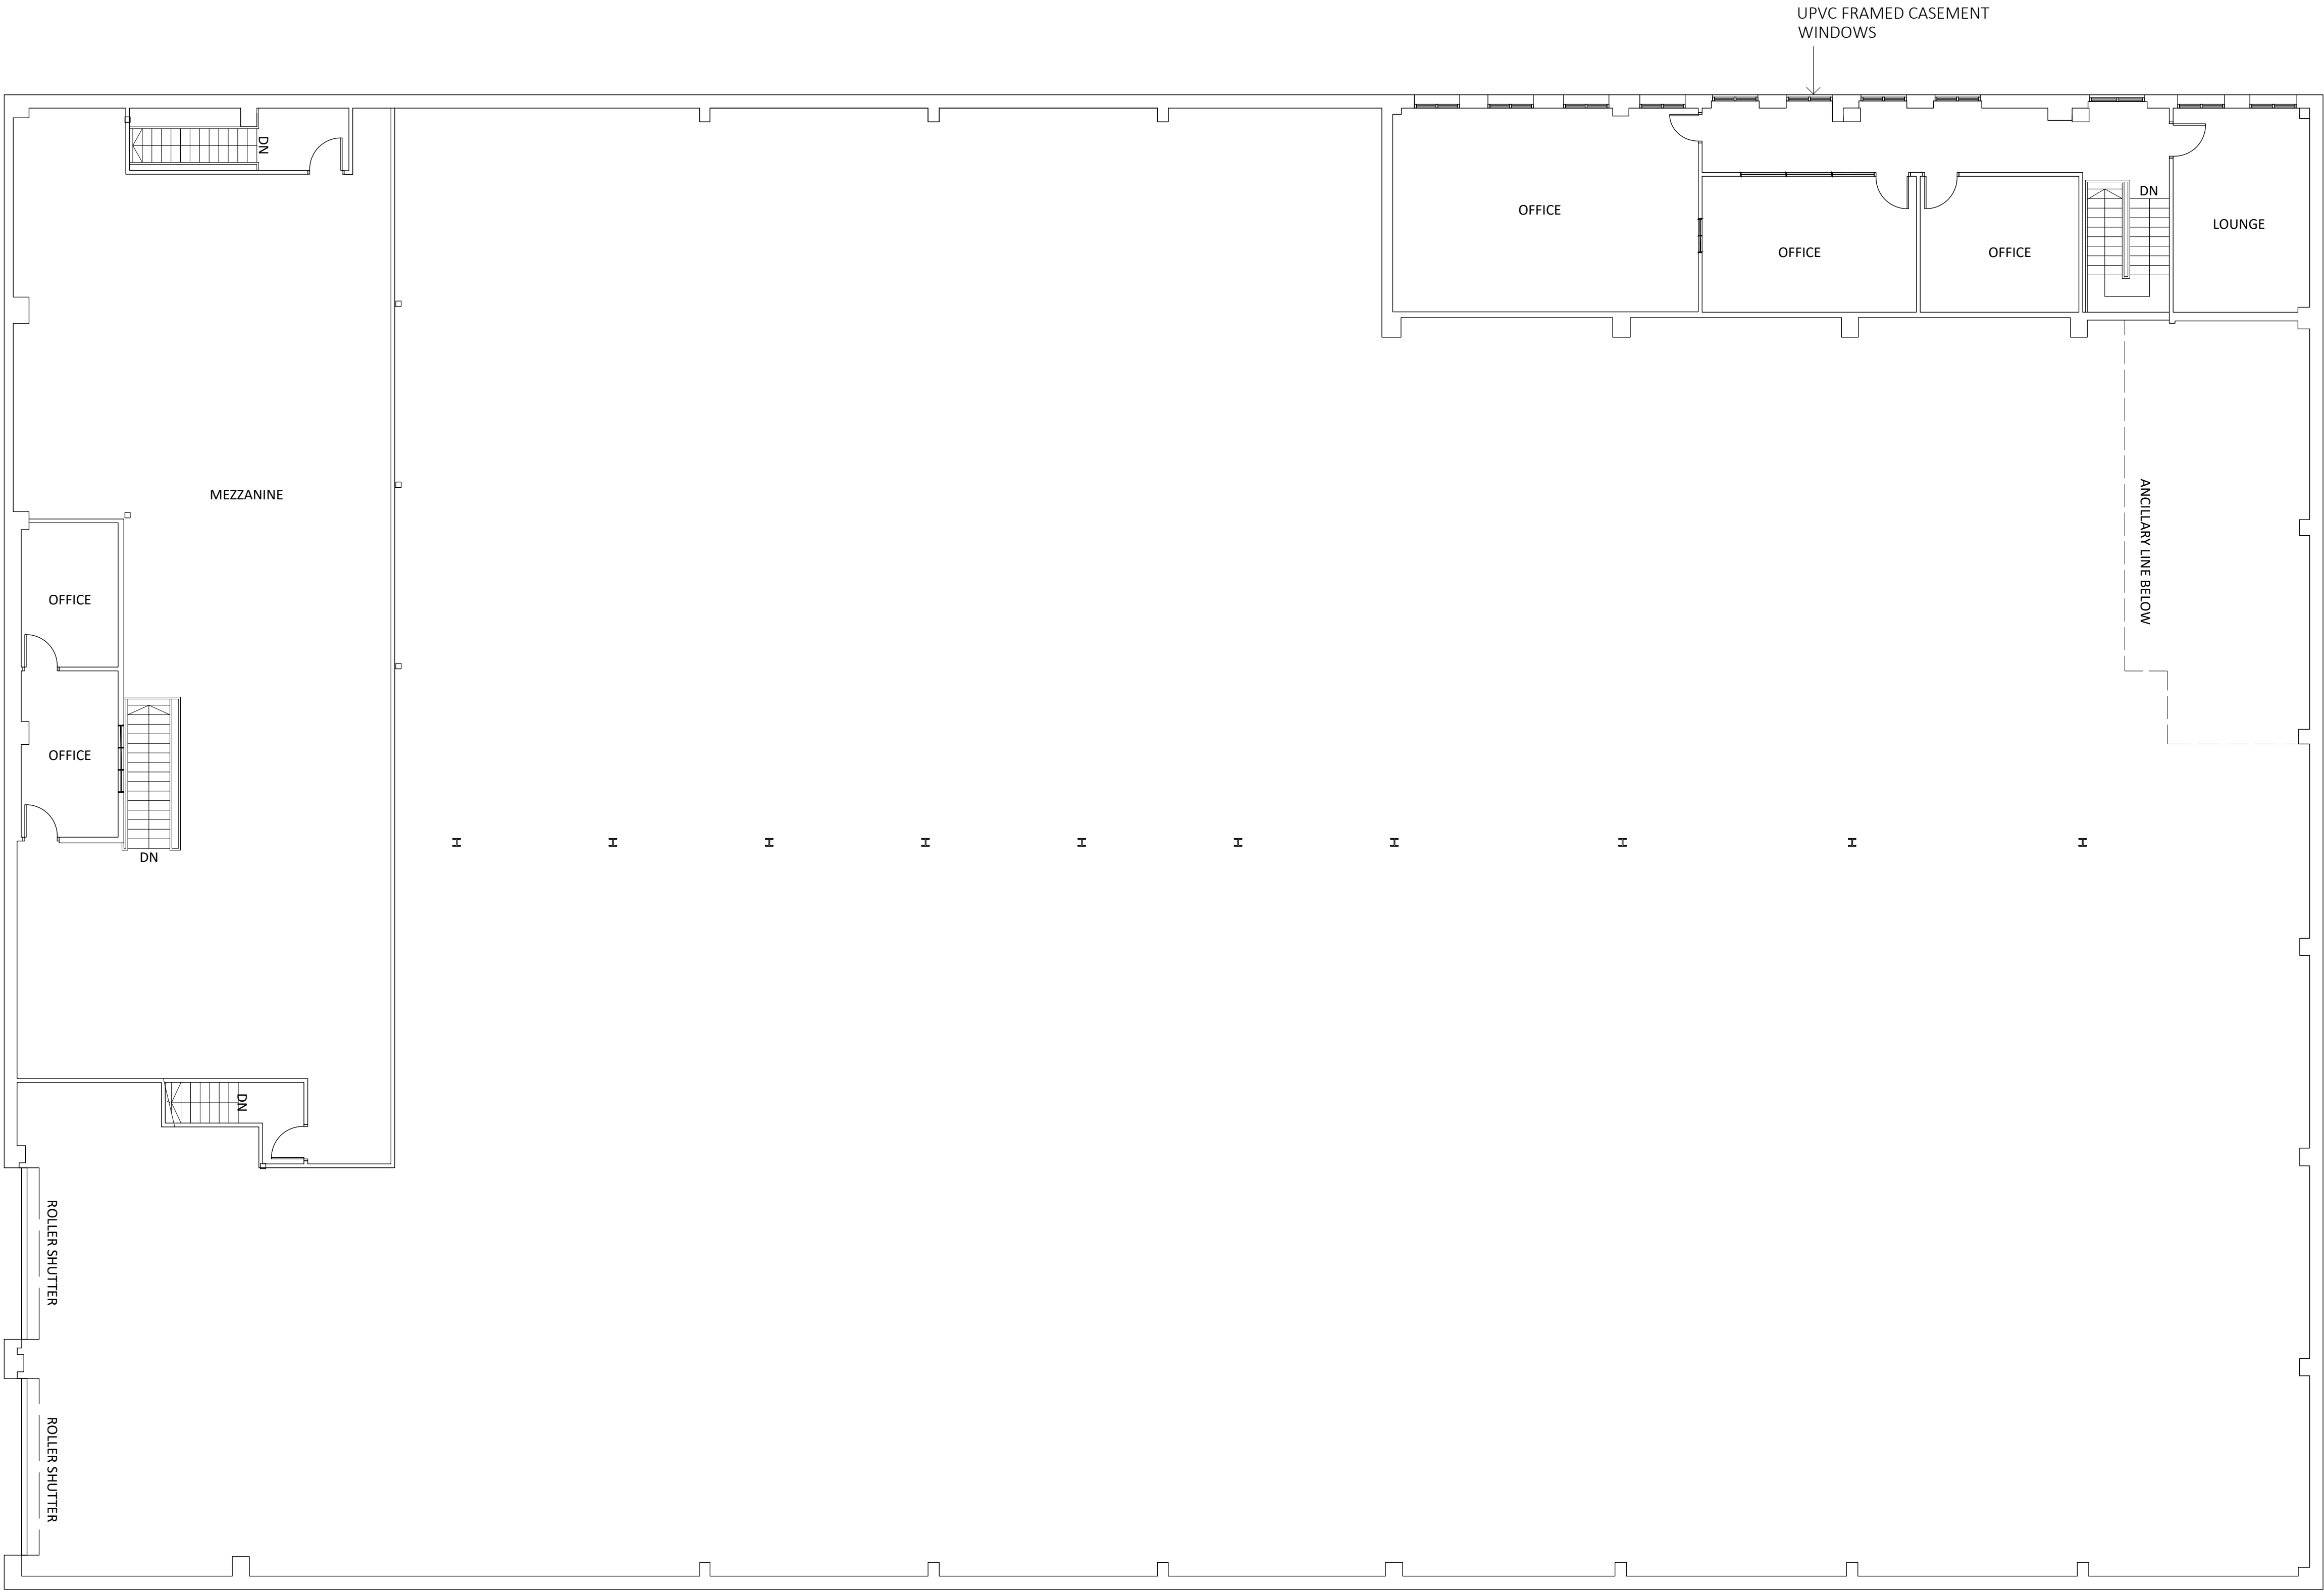


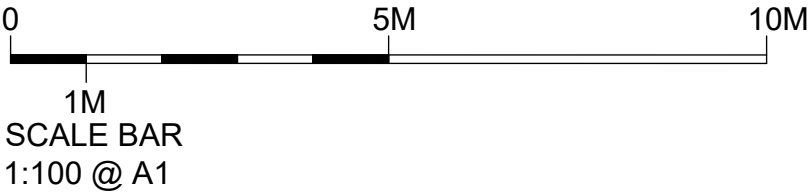

EXISTING FIRST FLOOR PLAN

1-3 DEACON WAY, READING, RG30 6AZ

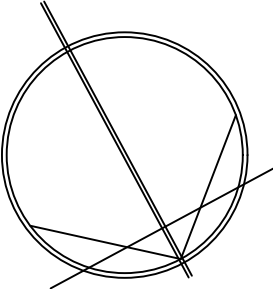

PLANNING

Notes:

Rev.	Description	Date
------	-------------	------



16-17 Little Portland Street
London, W1W 8BP
info@joneshargreaves.co.uk www.joneshargreaves.co.uk

Client:
XK UNITED PROPCO I LTD
Project Address:

1-3 DEACON WAY, READING, RG30 6AZ

Drawing Title:
EXISTING FIRST FLOOR PLAN

Project Number:	Drawing Number:	Revision:
24.307	E02	.
Drawing Status: PLANNING		
Scale:	Date:	
1:100@A1	29/04/2024	
Drawn By:	Checked By:	
RD	KB	

All dimensions are in millimetres unless otherwise stated.
Dimensions to be verified on site.
Do not scale.
Copyright of Jones Hargreaves. All rights reserved.
Drawing not to be reproduced without permission.

