


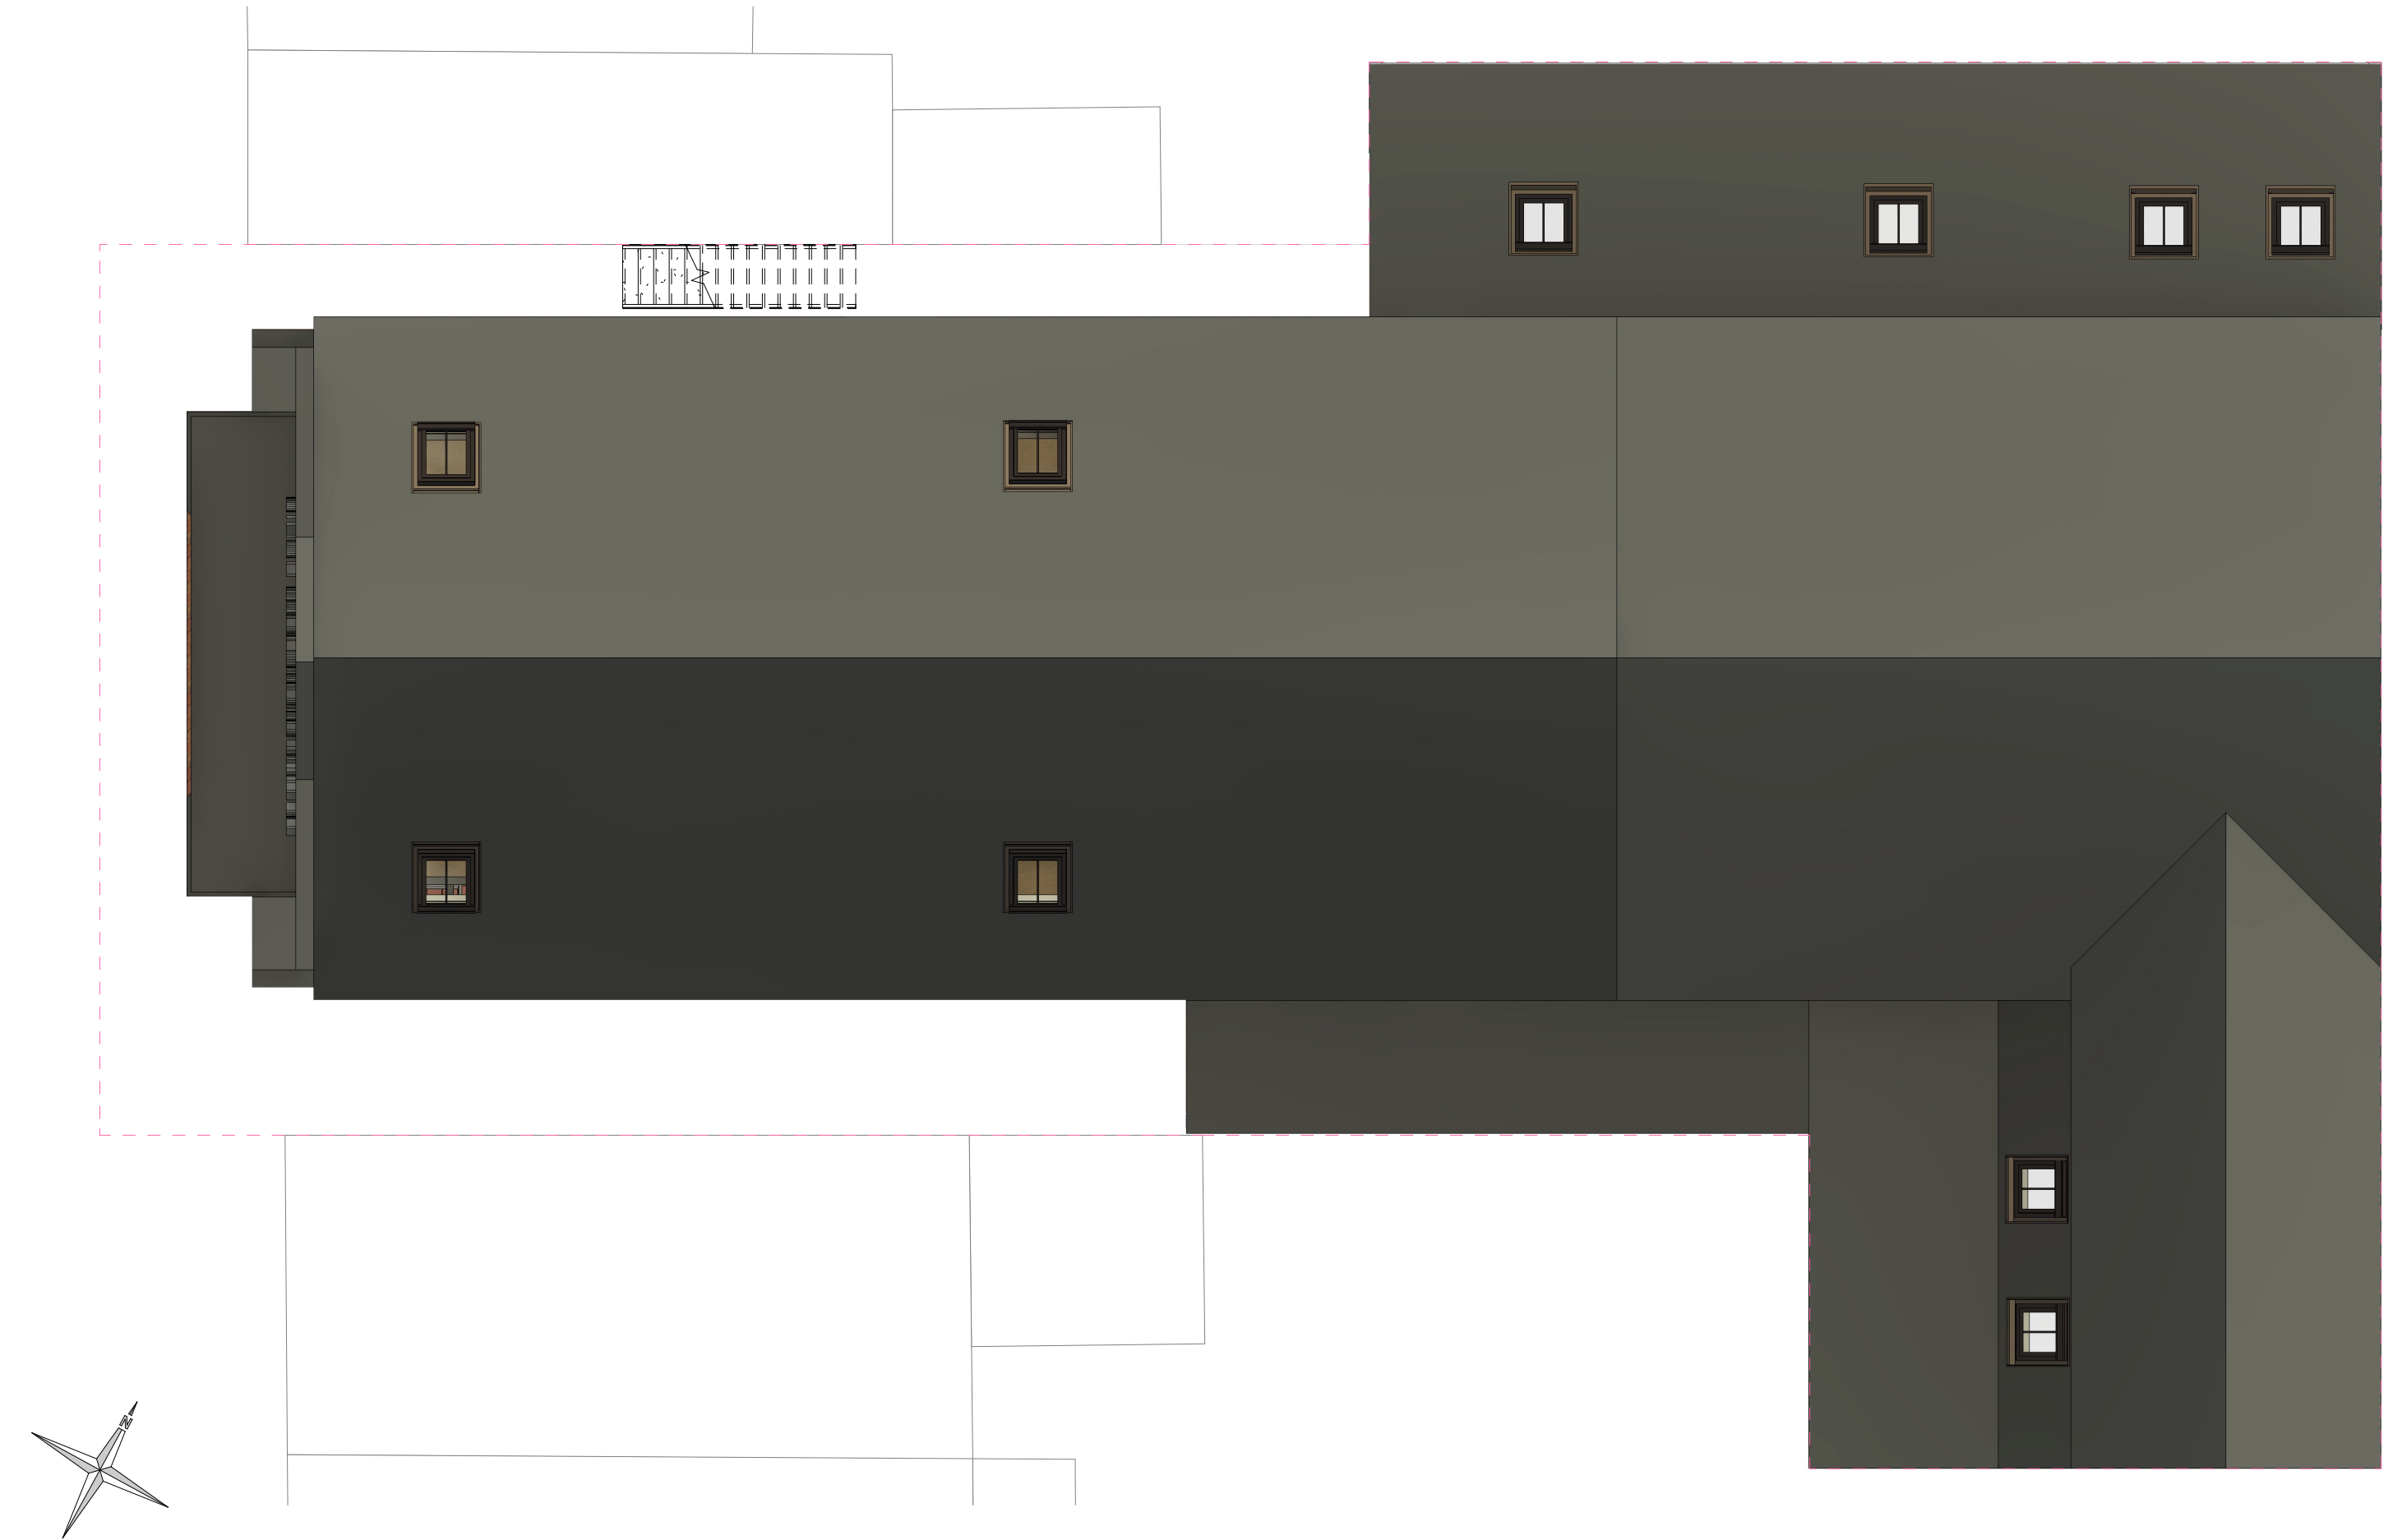

Notes:
These drawings are for planning and client comments only
All drawings to be checked by a structural engineer



Client Details:
Sikh Gurdwara | 30a Cumberland Road, Reading, Berkshire, RG1 3LB

Drawing Title:
Existing Roof Plan

JEA-EXI-013b
Drawing Number:

1:100
Scale@A3:

JE
Drawn:

23-025
Project No:

JE
Checked:

29.04.24
Drawn On:

B
Revision:



School Hill Cottage | School Hill | Farnham | Surrey | GU10 1HY
E: info@jearchitecture.co.uk | W: www.jearchitecture.co.uk | T: 07545 581686