





FRONT ELEVATION - As Proposed
Scale 1:100

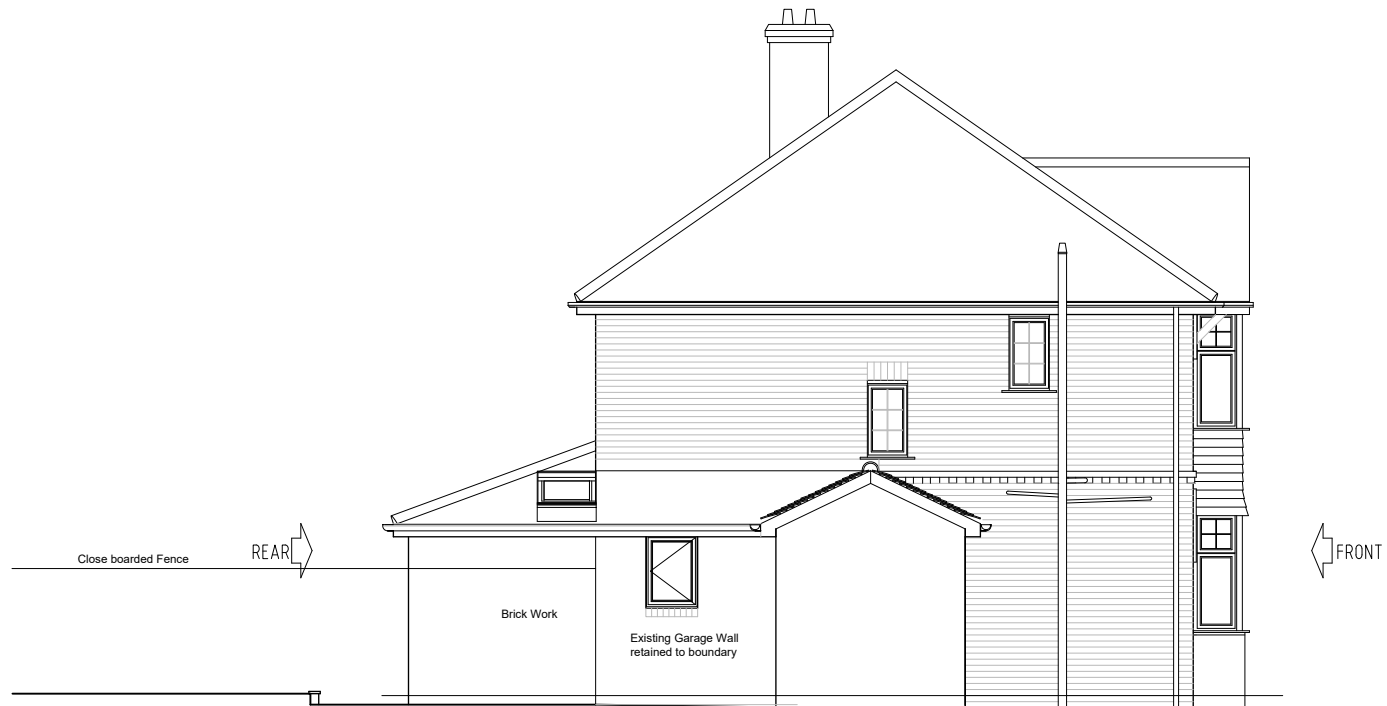

SIDE ELEVATION - As Proposed
Scale 1:100




REAR ELEVATION - As Proposed
Scale 1:100

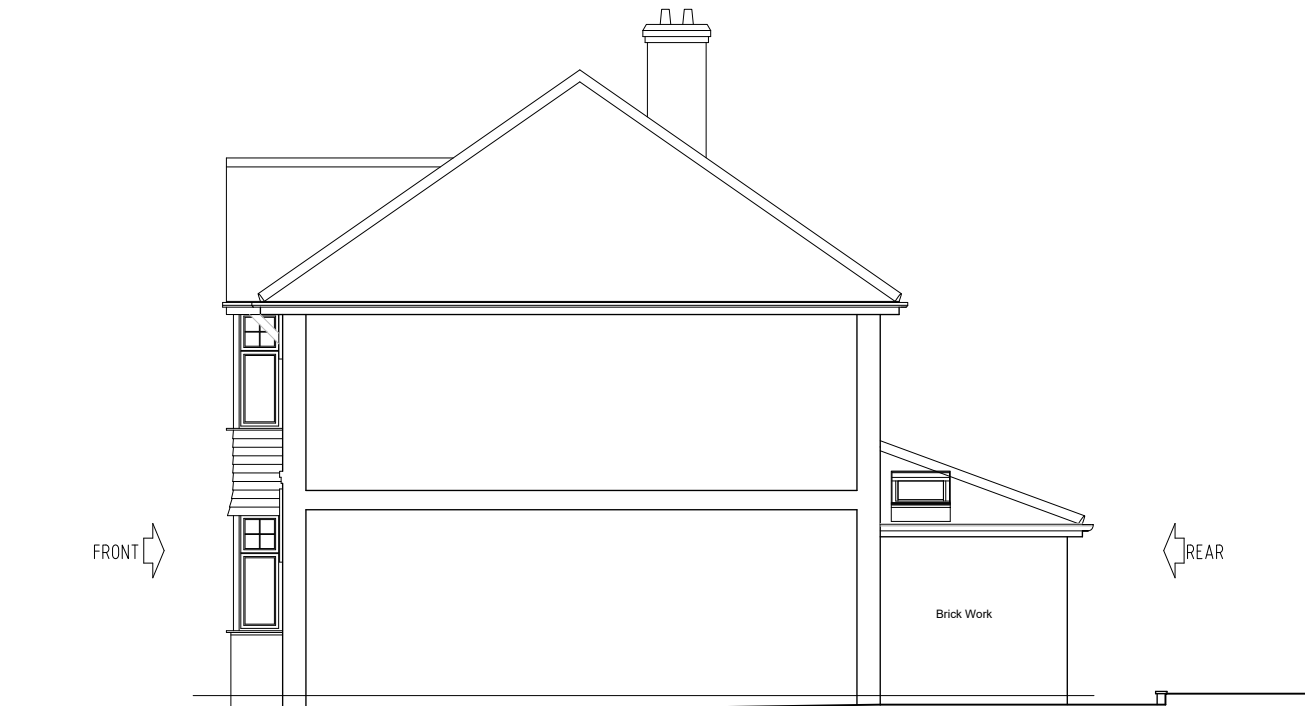


SIDE ELEVATION - As Proposed
Scale 1:100




FRONT ELEVATION - As Existing
Scale 1:100

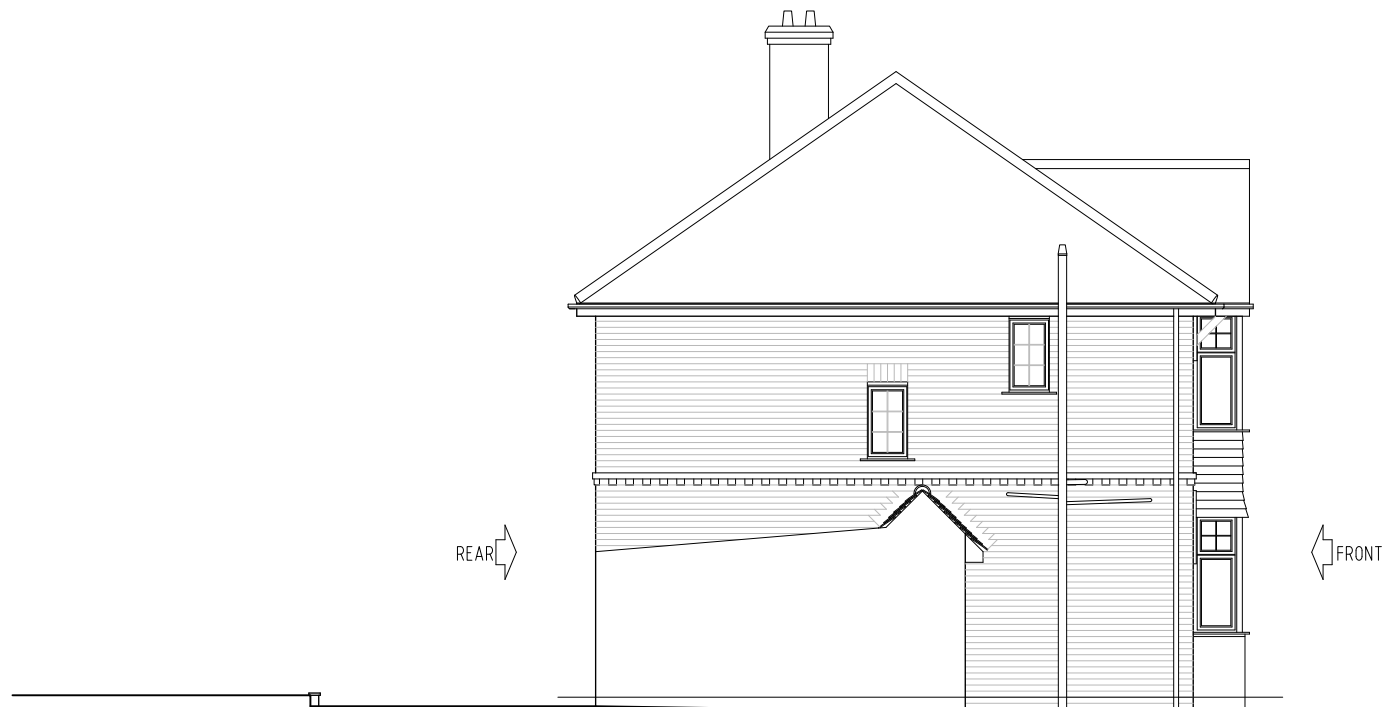

SIDE ELEVATION - As Existing
Scale 1:100

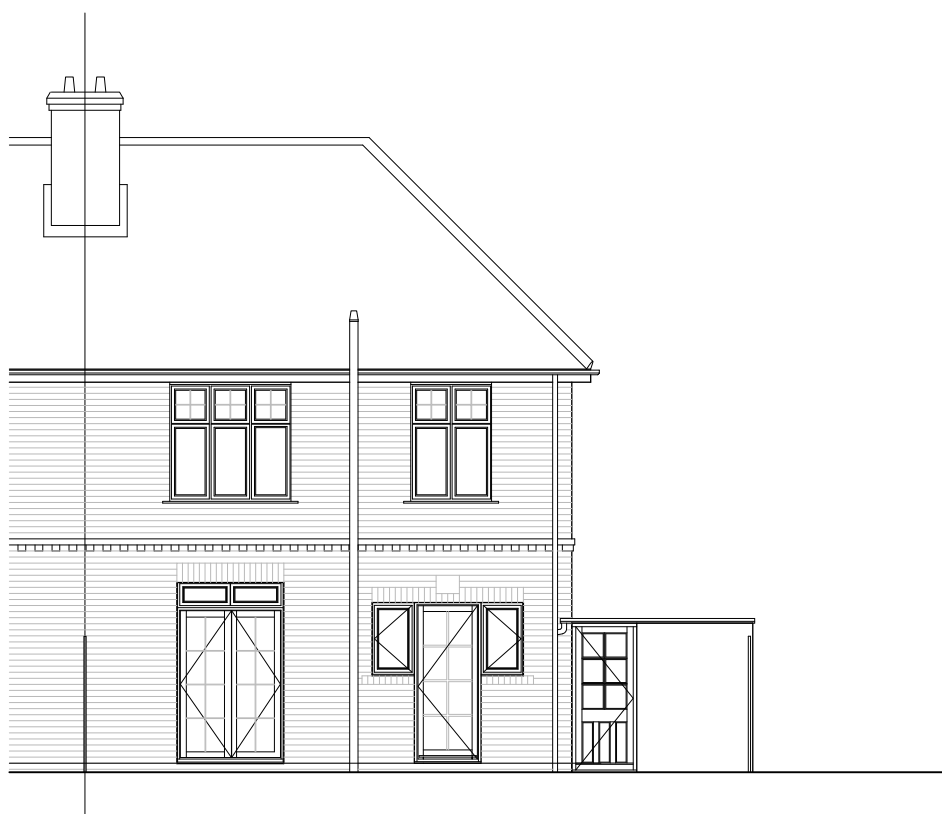

REAR ELEVATION - As Existing
Scale 1:100

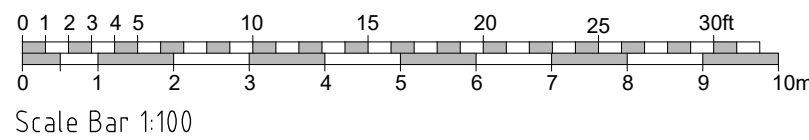

FOR PLANNING SUBMISSION		
Rev	Description	Date
EXTENSIONS AND ALTERATIONS LOCATION F.A.O. Mr and Mrs P. Wheeler 21, Morecambe Avenue, Caversham, Reading, Berkshire, RG4 7NL		
DRAWING TITLE EXTERNAL ELEVATIONS As Existing and Proposed		
DAVID HOLTHAM Architect		DATE May 2024
SCALE 1:100 @ A1	DRWG. NO. 2024/2002	REVISION -