



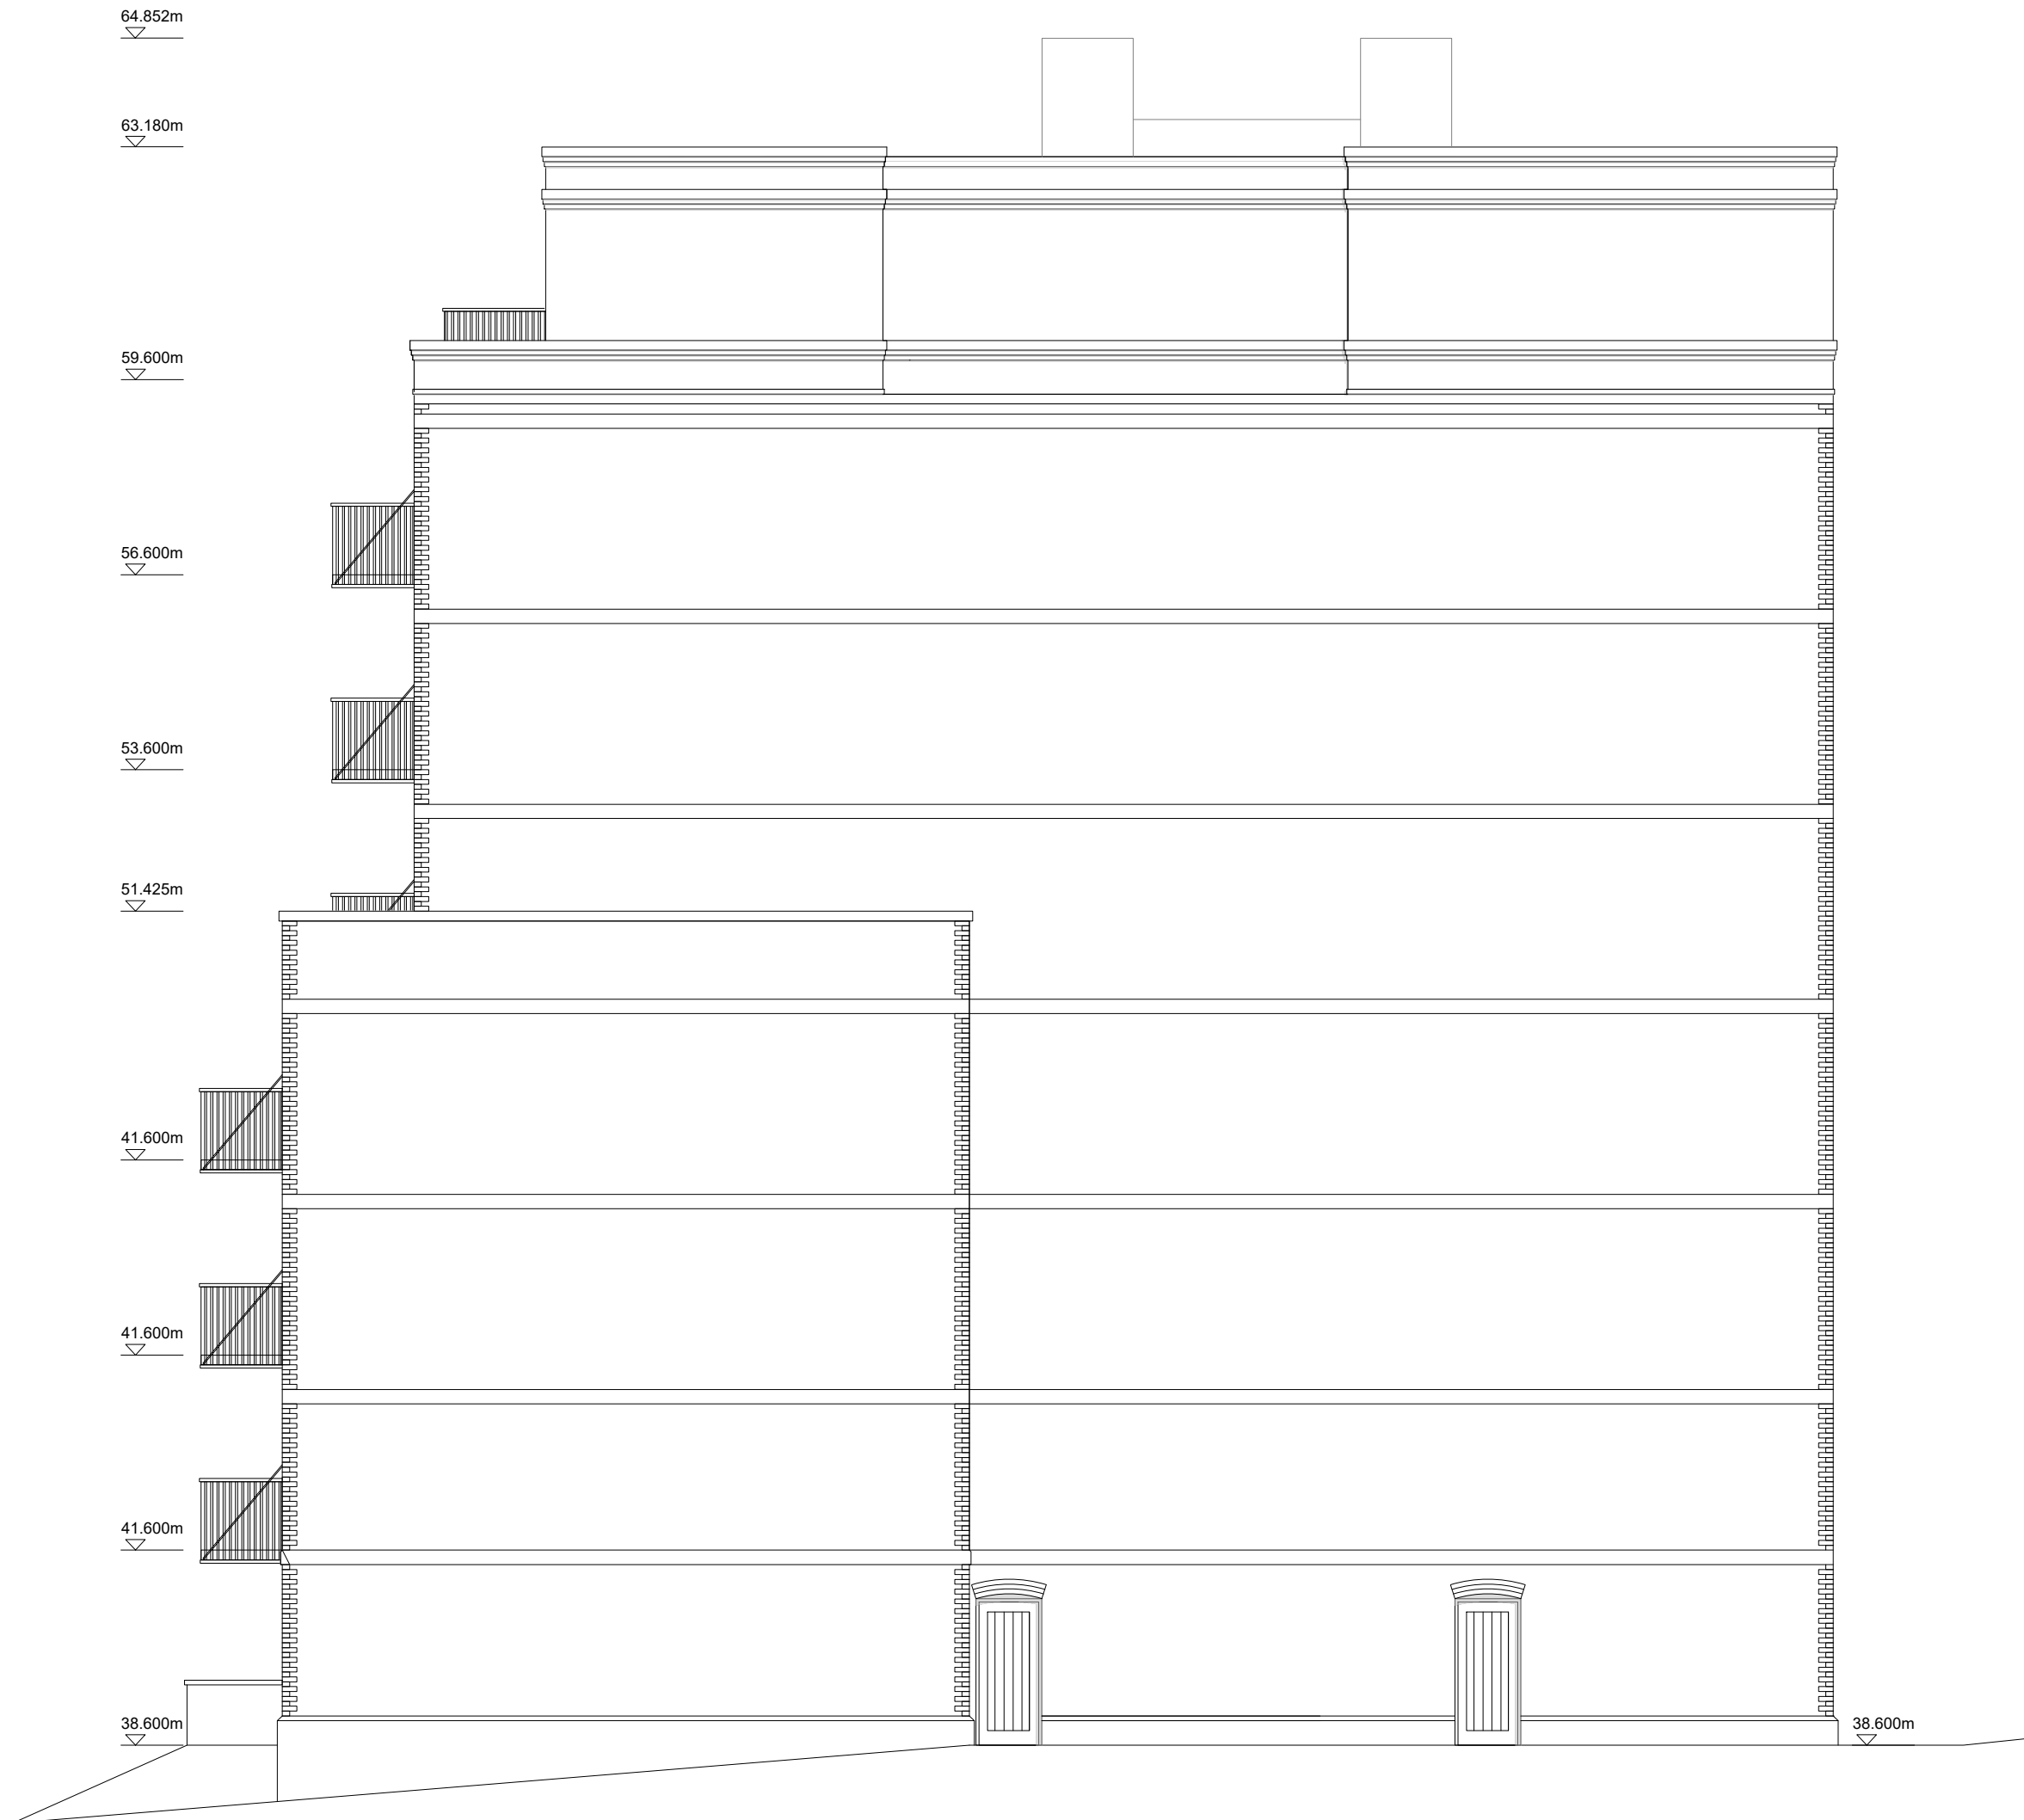

Northwest Elevation 3-3

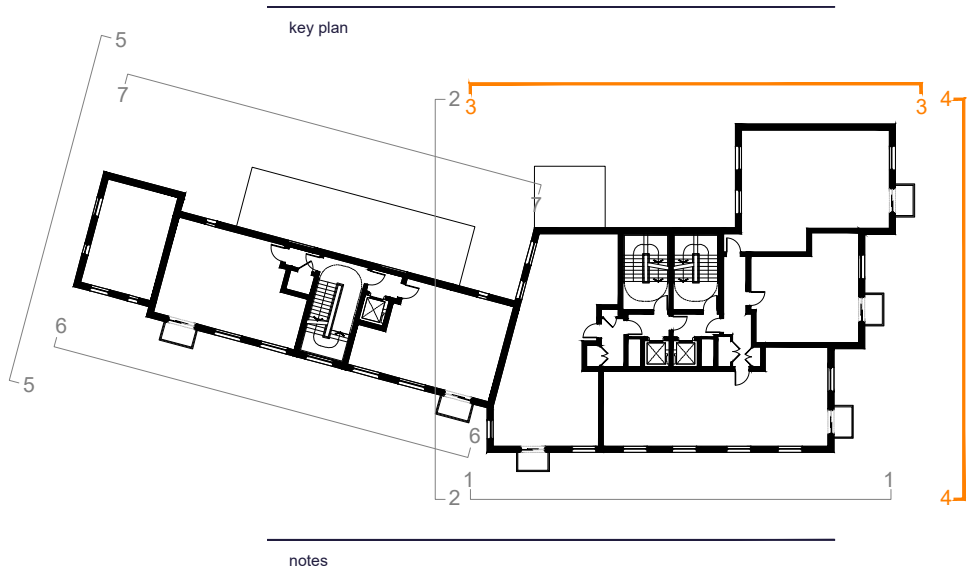

Northeast Elevation 4-4

A	25.02.20	EE	Added floor levels
B	30.04.20	EE	Cycle and refuse store modified
C	10.10.23	EE	Fire strategy update
D	01.11.23	PO	Added balustrade to penthouse terrace, replace doors balconies with windows
E	08.11.23	EE	Top elevation update
F	19.12.23	ISB	Fire strategy update
G	01.03.24	PO	Uppermost floor ACO level amendment
H	24.06.24	PO	Cycle store removed from elevation

revision	date	prepared	description
----------	------	----------	-------------

Berkeley
Designed for life

Berkeley House
Farnham Lane
Farnham Royal
SL2 3RQ

T: 01753 784400
F: 01753 646855
www.berkeleygroup.co.uk

project
Vastern Road
Reading

drawing
Block E
Northwest and Northeast Elevation

date
October 2019

scale @ a1
1:100

drawn
EE

drawing number
448.PL.EFG.201

revision
H

