


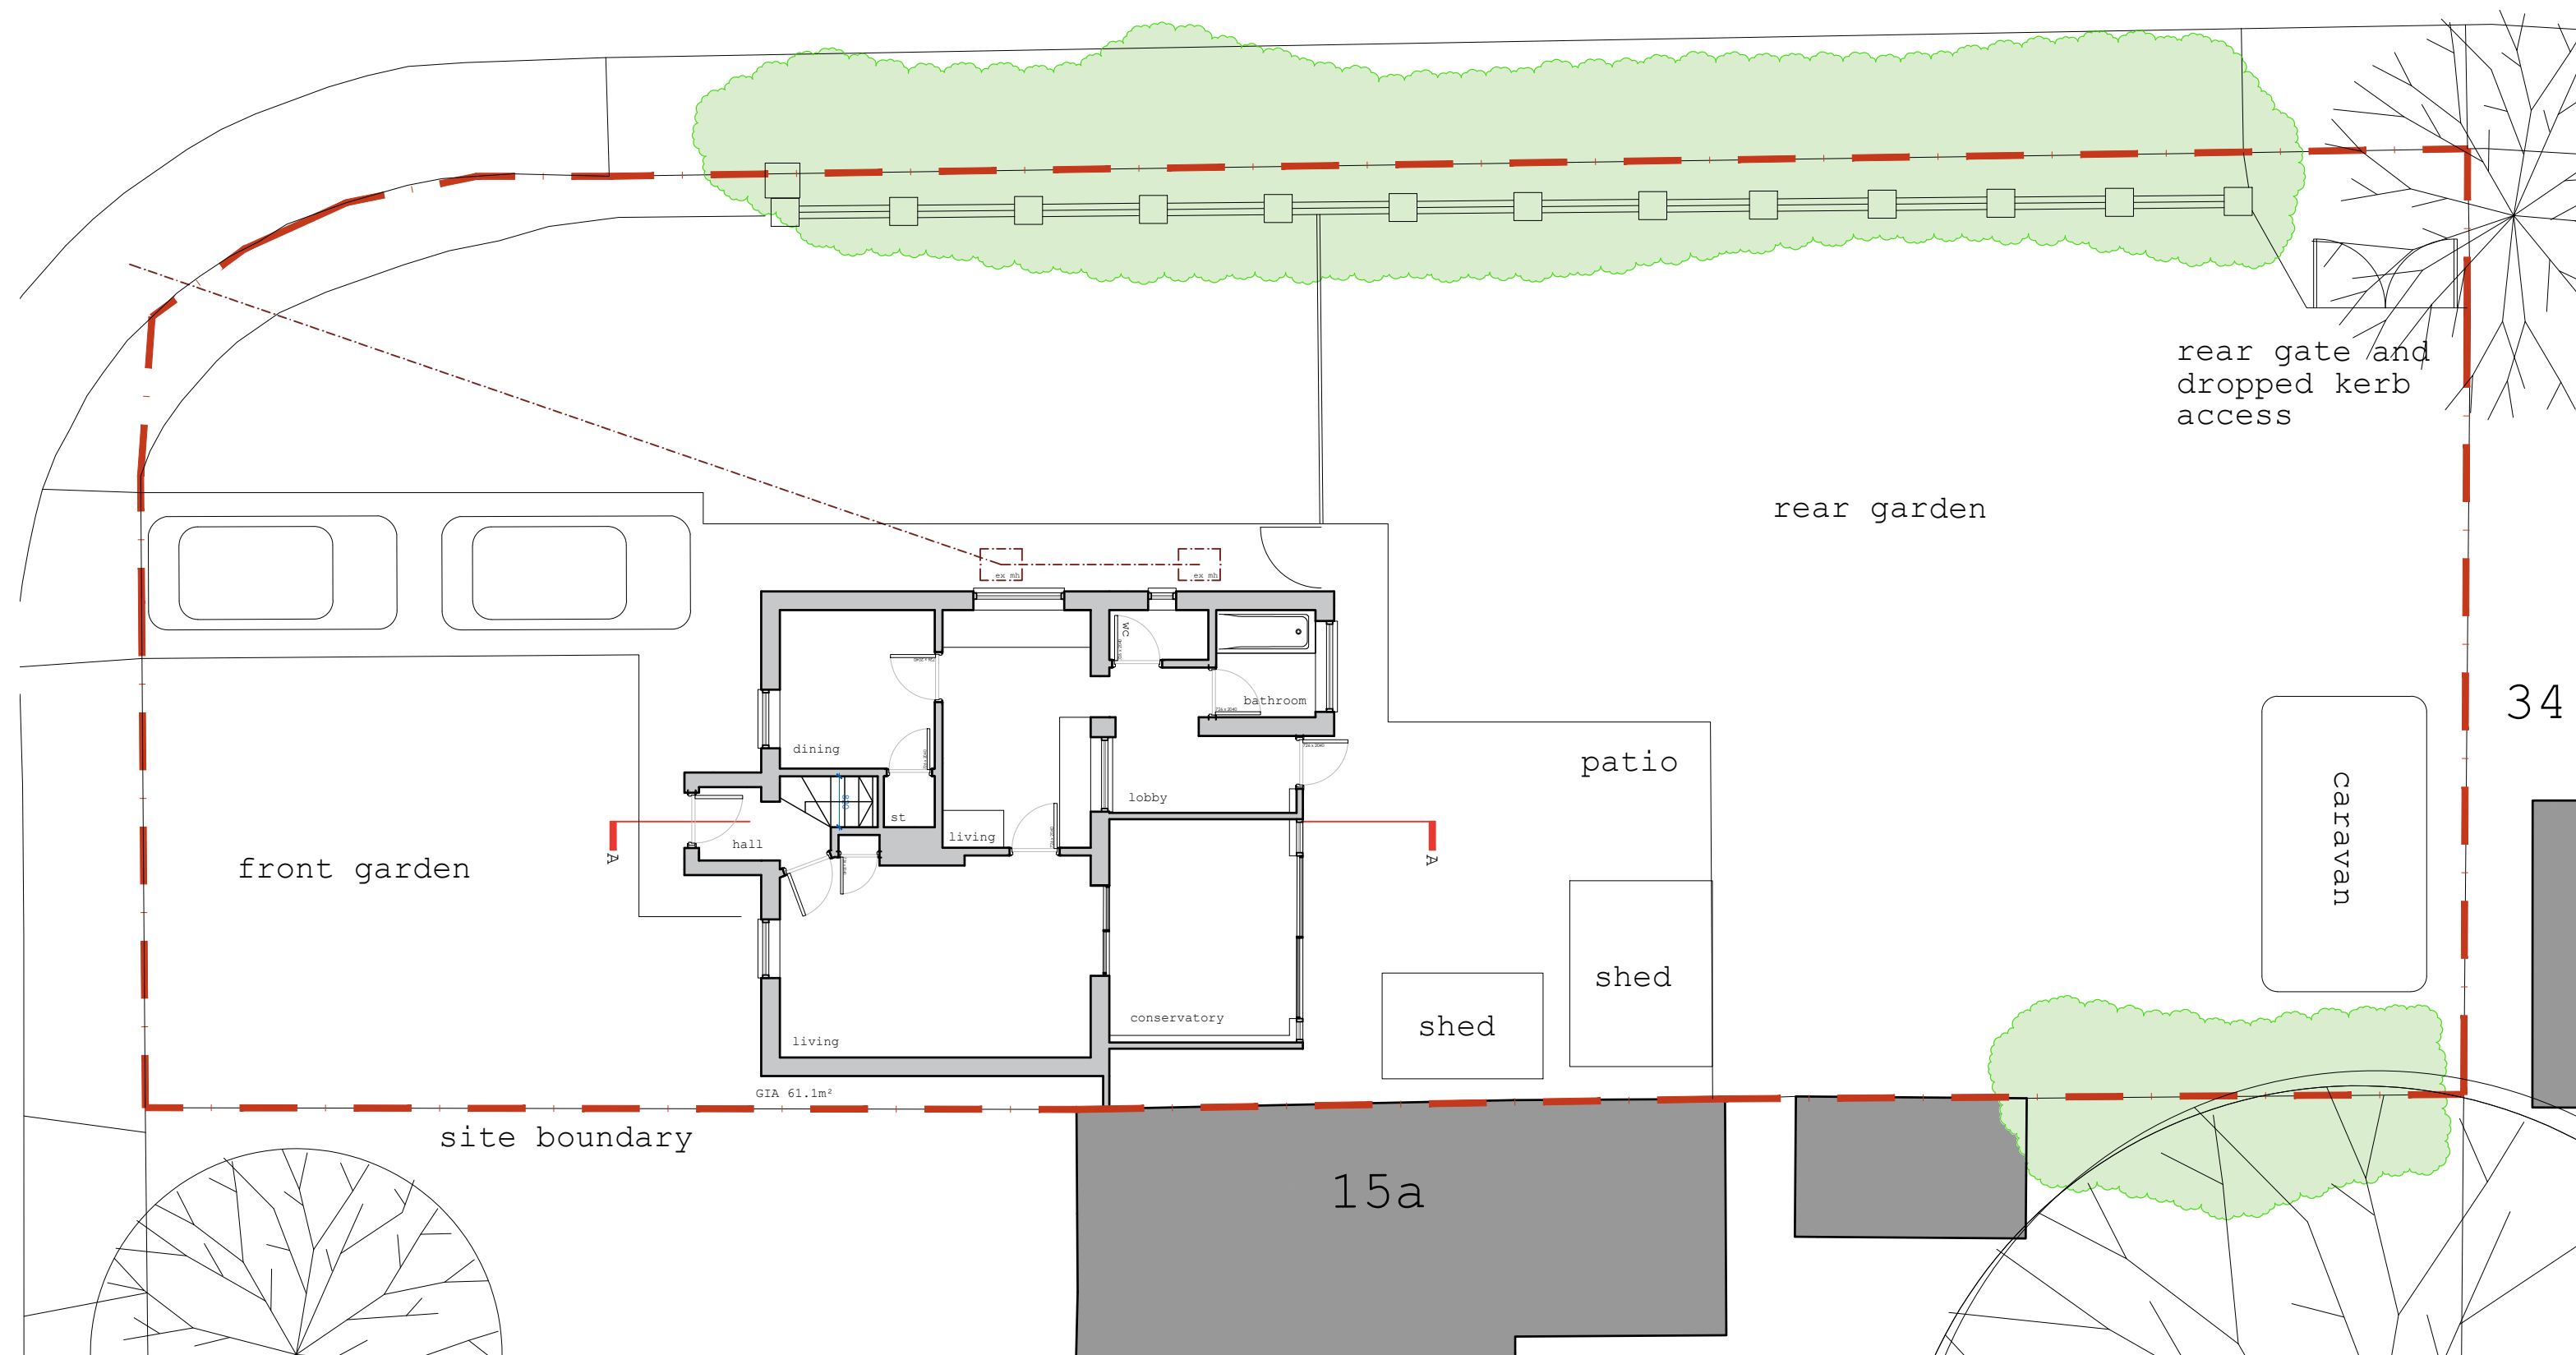

O R C H A R D G R O V E



all drawings remain the copyright of colony and cannot be reproduced on whole or part without our approval this drawing is for planning purposes only and not a construction issue documents & drawings are not to be altered without the consent of colony dimensional accuracy only applies to the written notation drawings issued by colony are to be cross-referenced where necessary with other relevant consultants' information if any contradiction is found in the drawing set, or if you are in any doubt, ask the architect	 Collaborating with: Simon Knight Job: 915 Drawing: 03-01 Revision: -		Project: 15 Woods Road Reading, RG4 6NA Drawing Name: Existing ground floor plan 1:100 @ A3 Date: 05.2020 Status: planning Drawn By: JF Checked By: SS	 RIBA  Chartered Practice Colony Architects Ltd. The Wine Store, Brewery Court, Theale, Reading, RG7 5AJ +44 (0)118 380 0328 hello@colonyarchitects.com colonyarchitects.com									
NOTES	1-100	01	02	03	04	05	06	07	08	09	10	11	12