
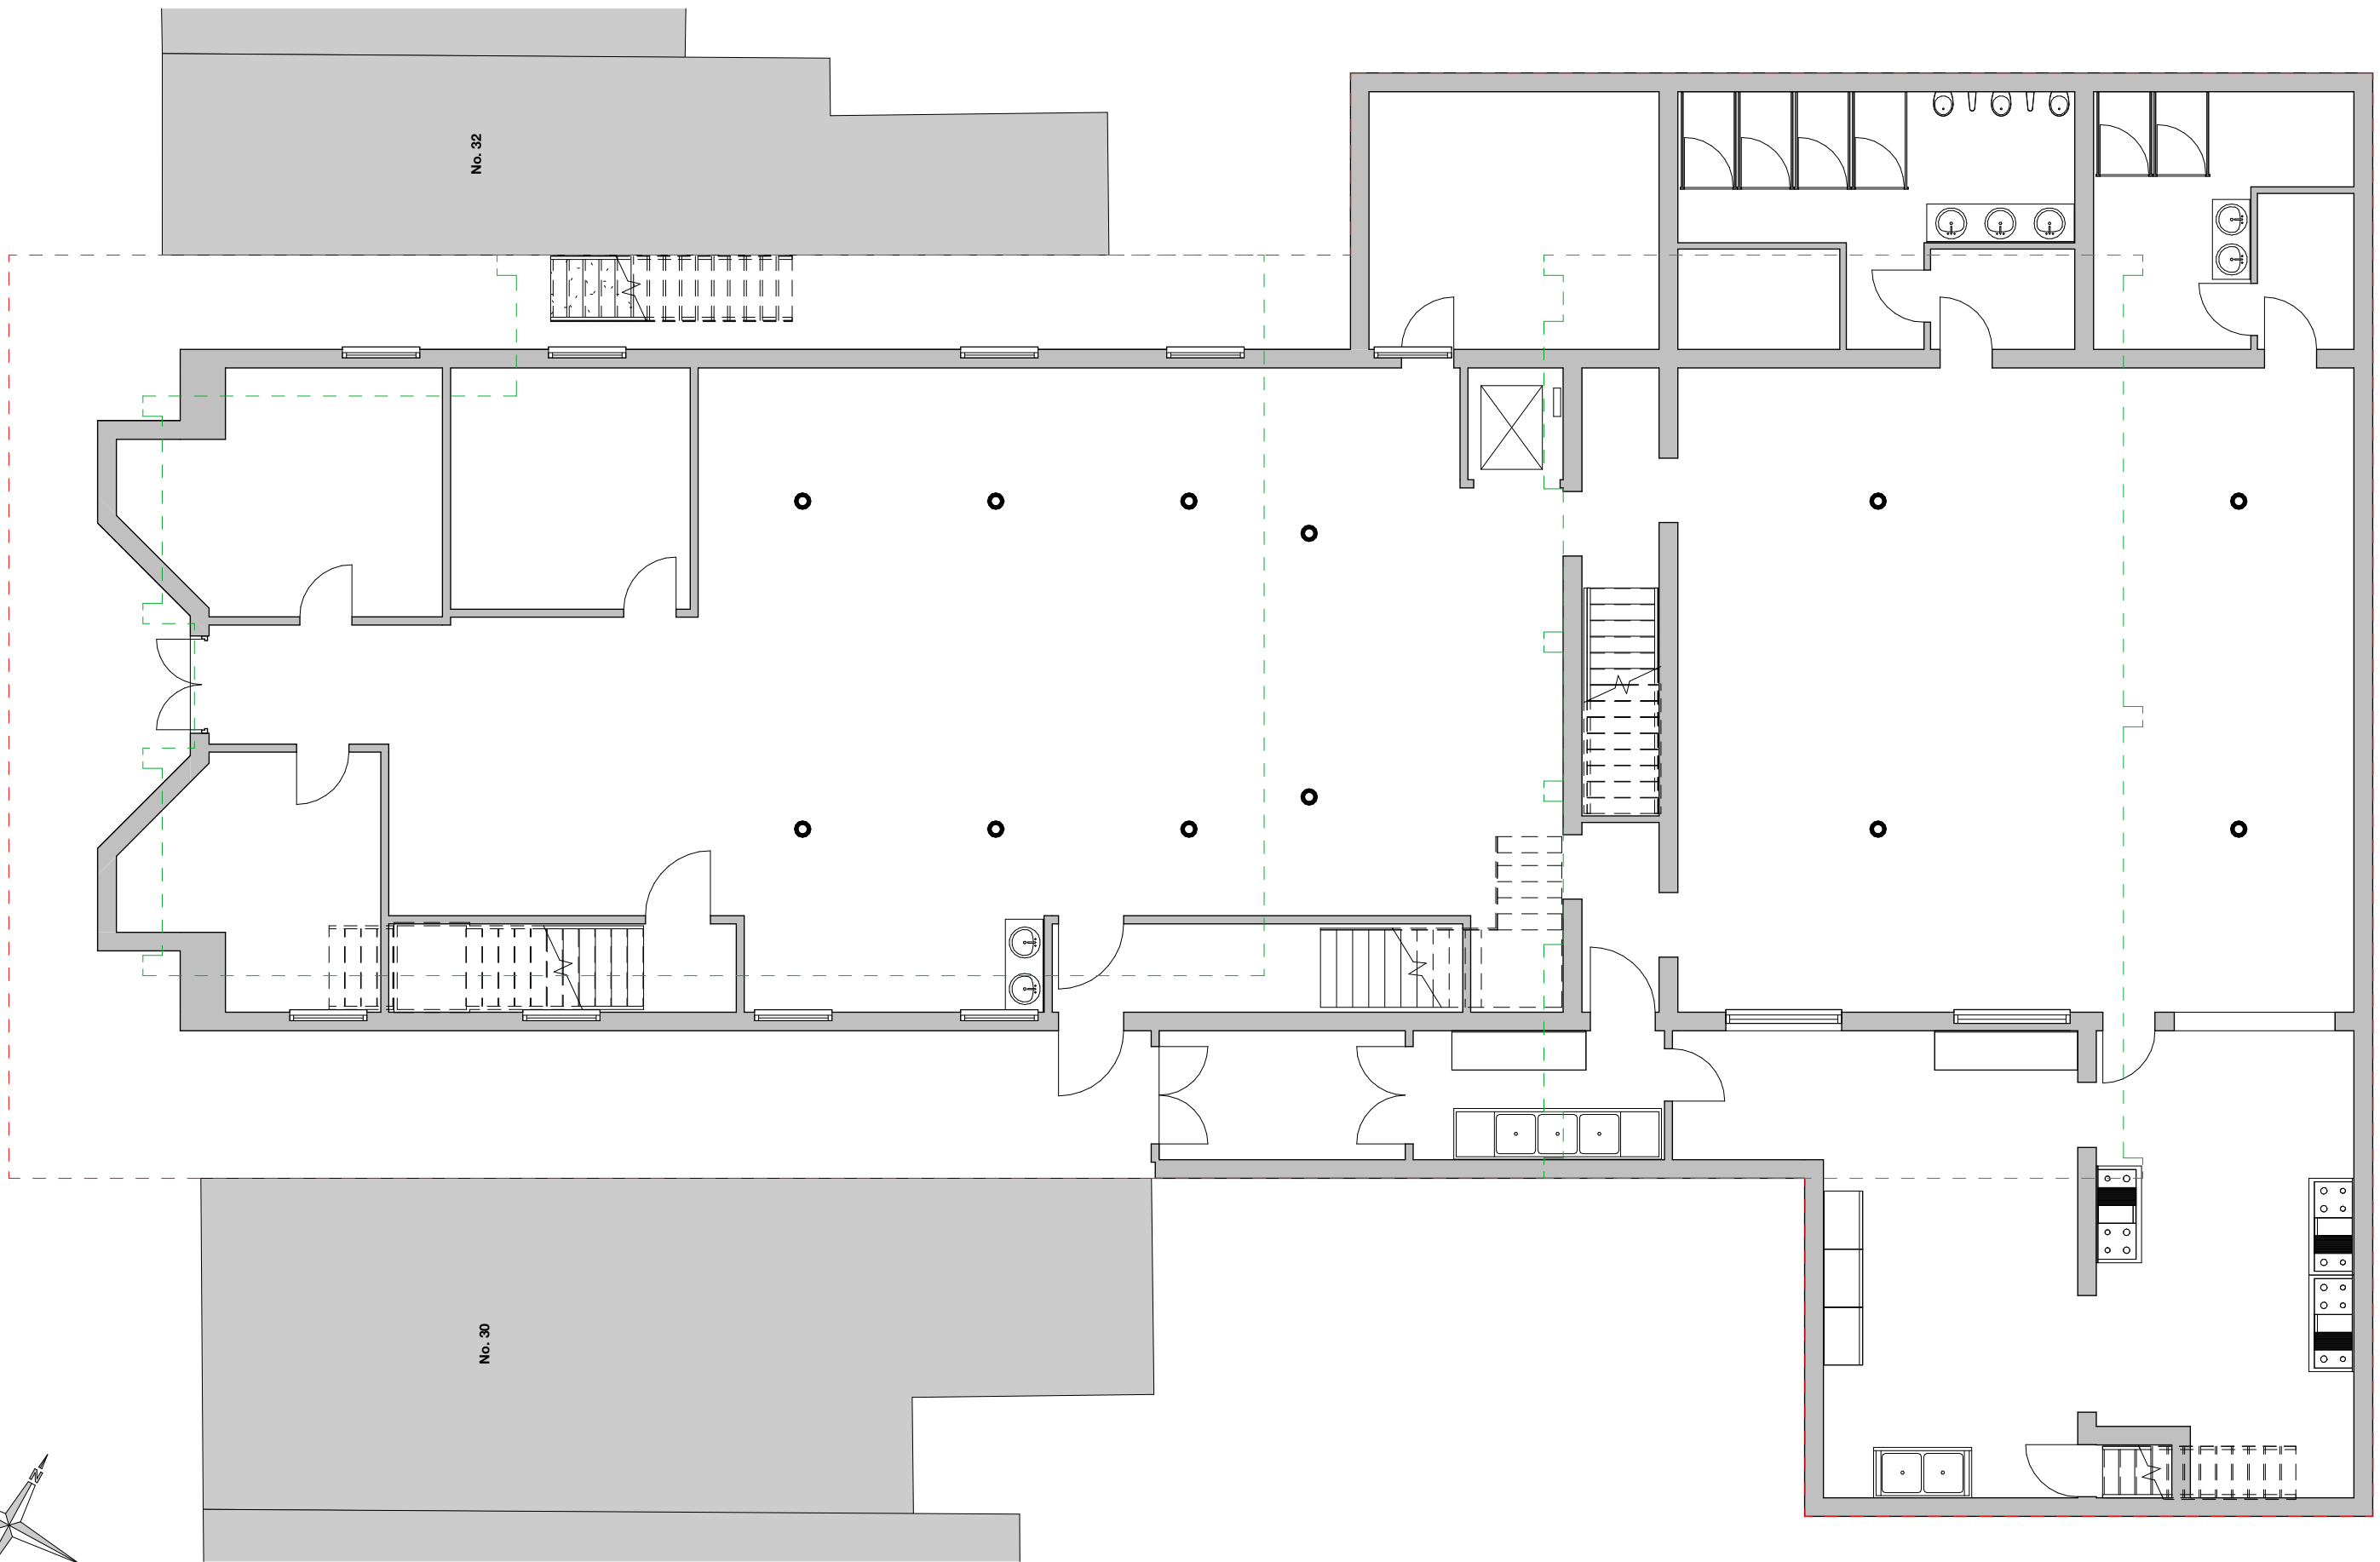


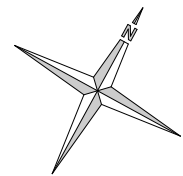

**Notes:**

\*These drawings are for planning and client comments only\*

\*All drawings to be checked by a structural engineer\*

**Client Details:**

Sikh Gurdwara | 30a Cumberland Road, Reading, Berkshire, RG1 3LB

**Drawing Title:**

Existing Ground Floor Plan

JEA-EXI-011b

**Drawing Number:**

23-025

**Project No:**

29.04.24

**Drawn On:**

1:100

**Scale@A3:**

JE

**Drawn:**

JE

**Checked:**

B

**Revision:**



School Hill Cottage | School Hill | Farnham | Surrey | GU10 1HY

E: info@jearchitecture.co.uk | W: www.jearchitecture.co.uk | T: 07545 581686

