


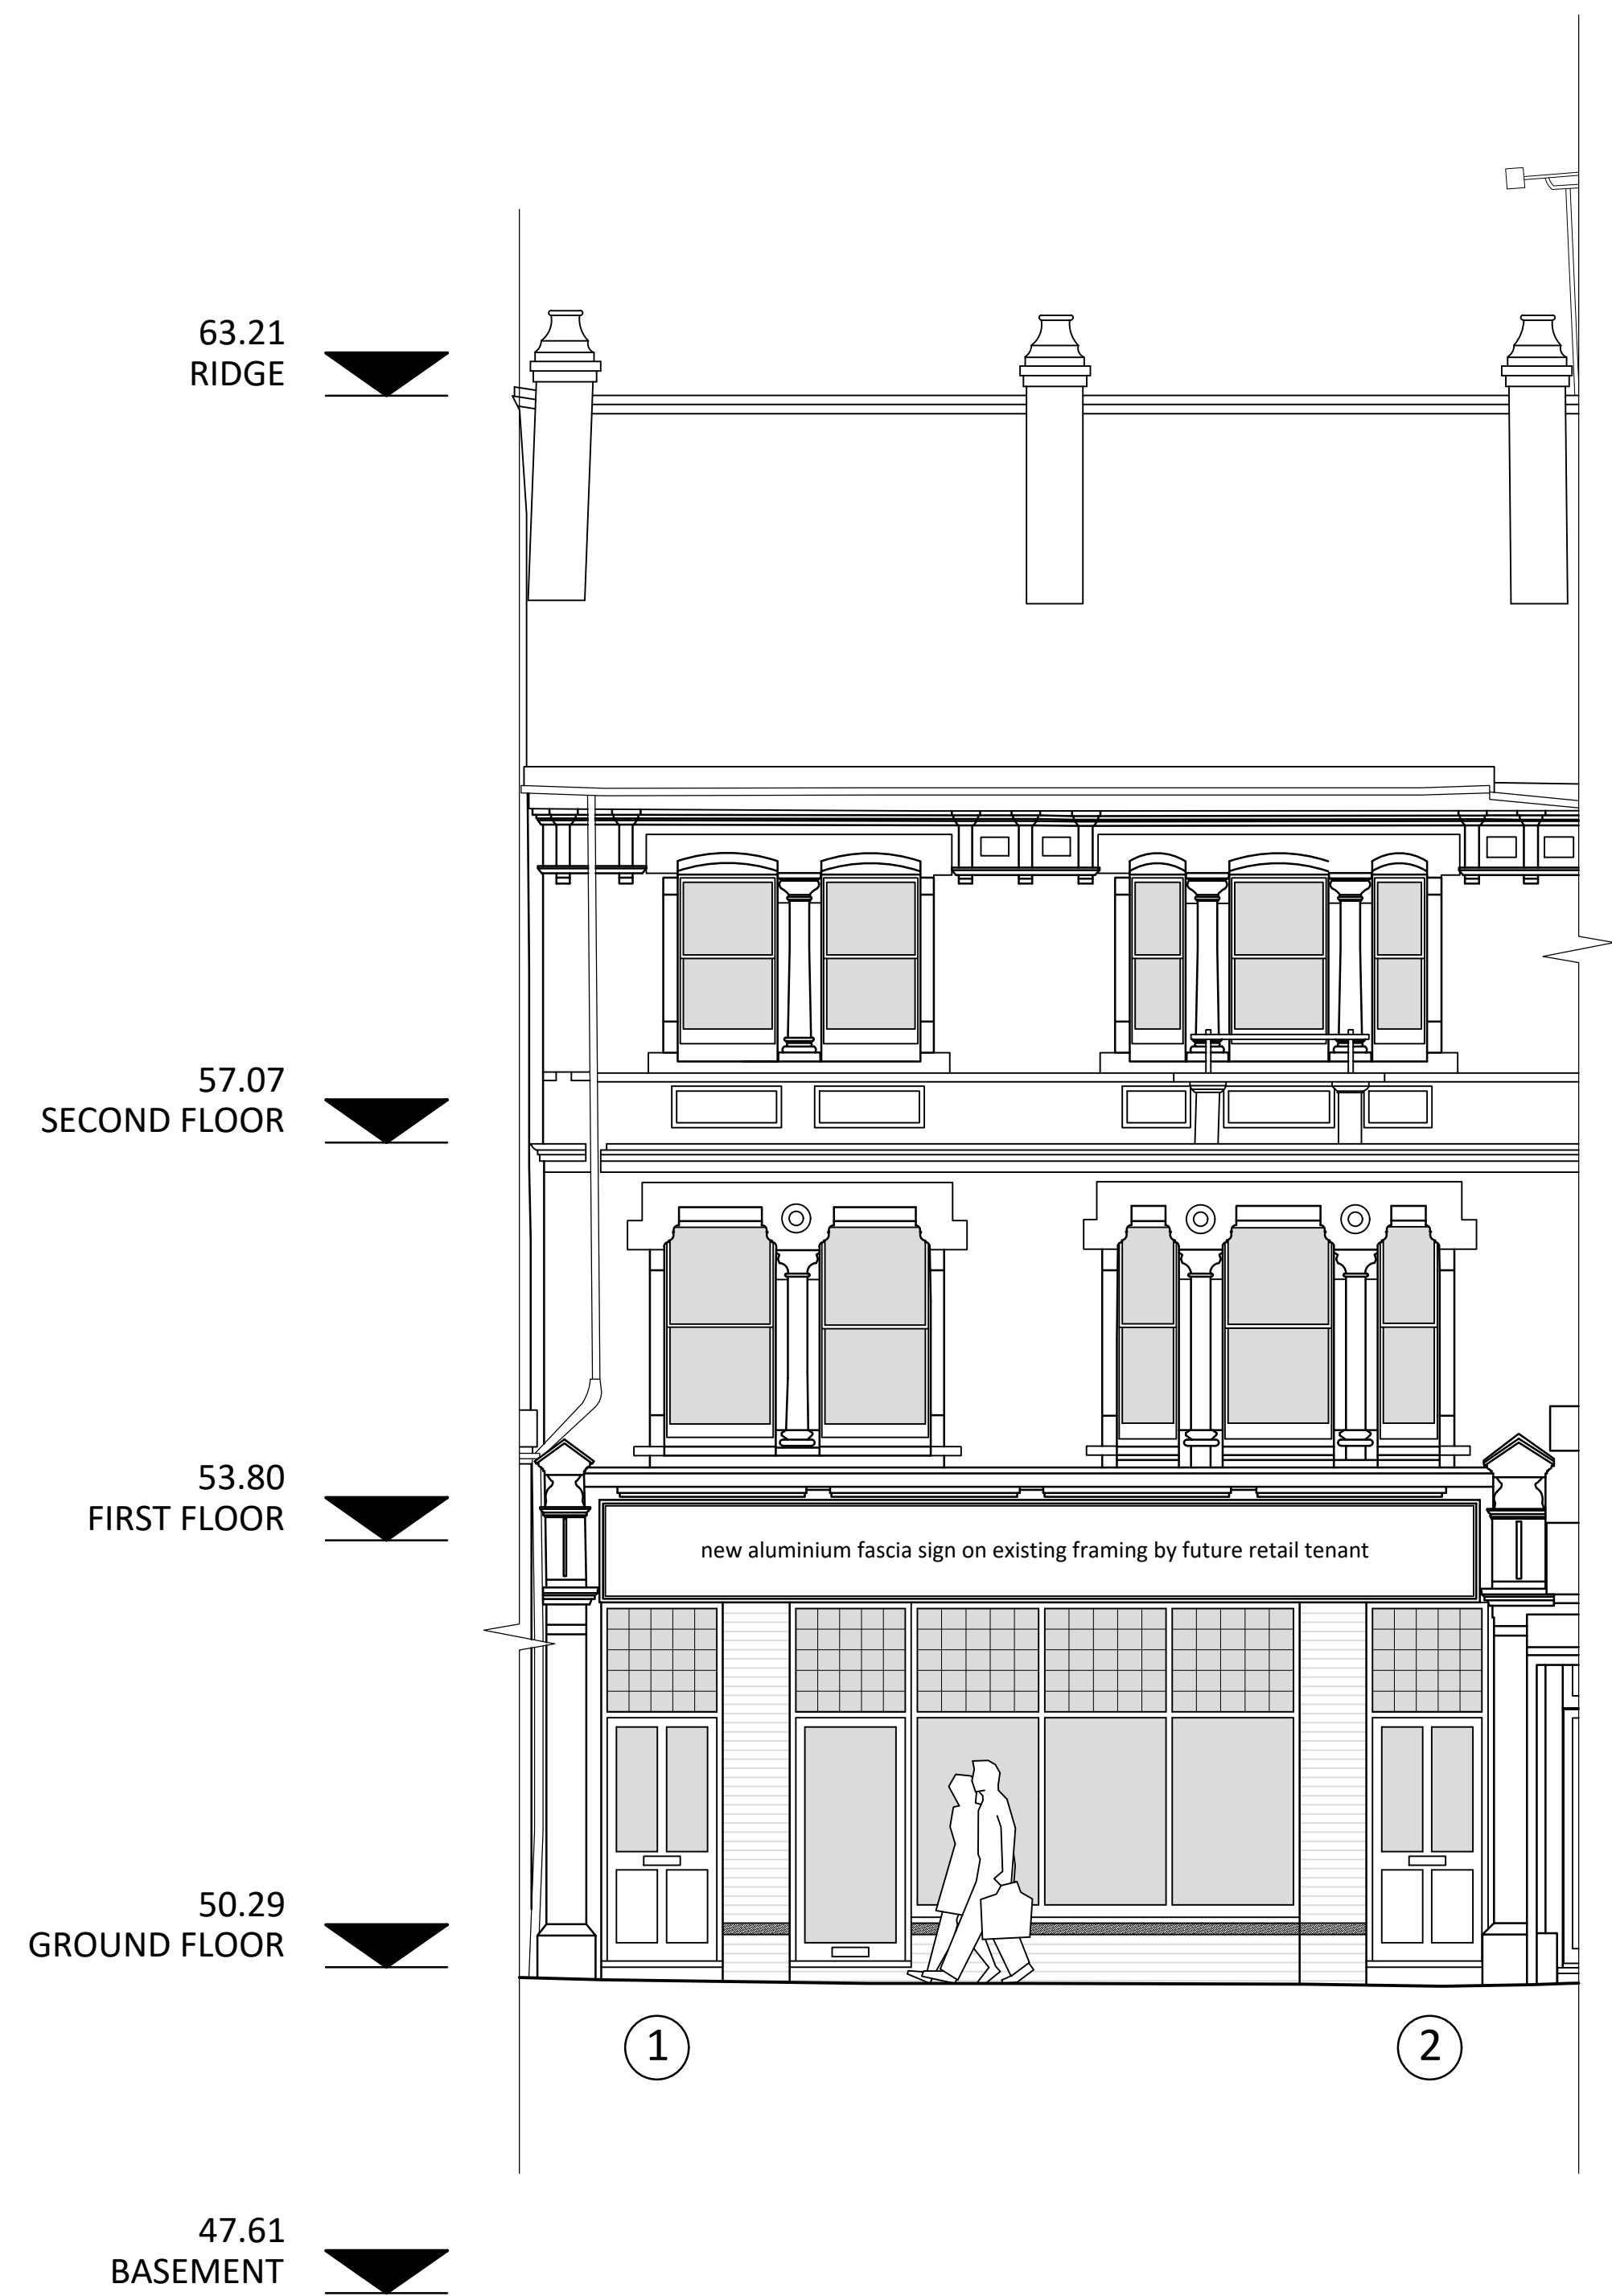


FRONT (NORTH) ELEVATION

(scale 1:50)

0 1 2 3 4 5m
scale 1:50

Materials

- Windows uPVC sash type top hung double glazed casement windows to replace existing
- Shop Front aluminium framed double glazed units with matching door
- Flat Doors composite part double glazed doors and frame with glazed light over to match shop front
- Infill Walling grey facing brick as existing with contrasting red detailing

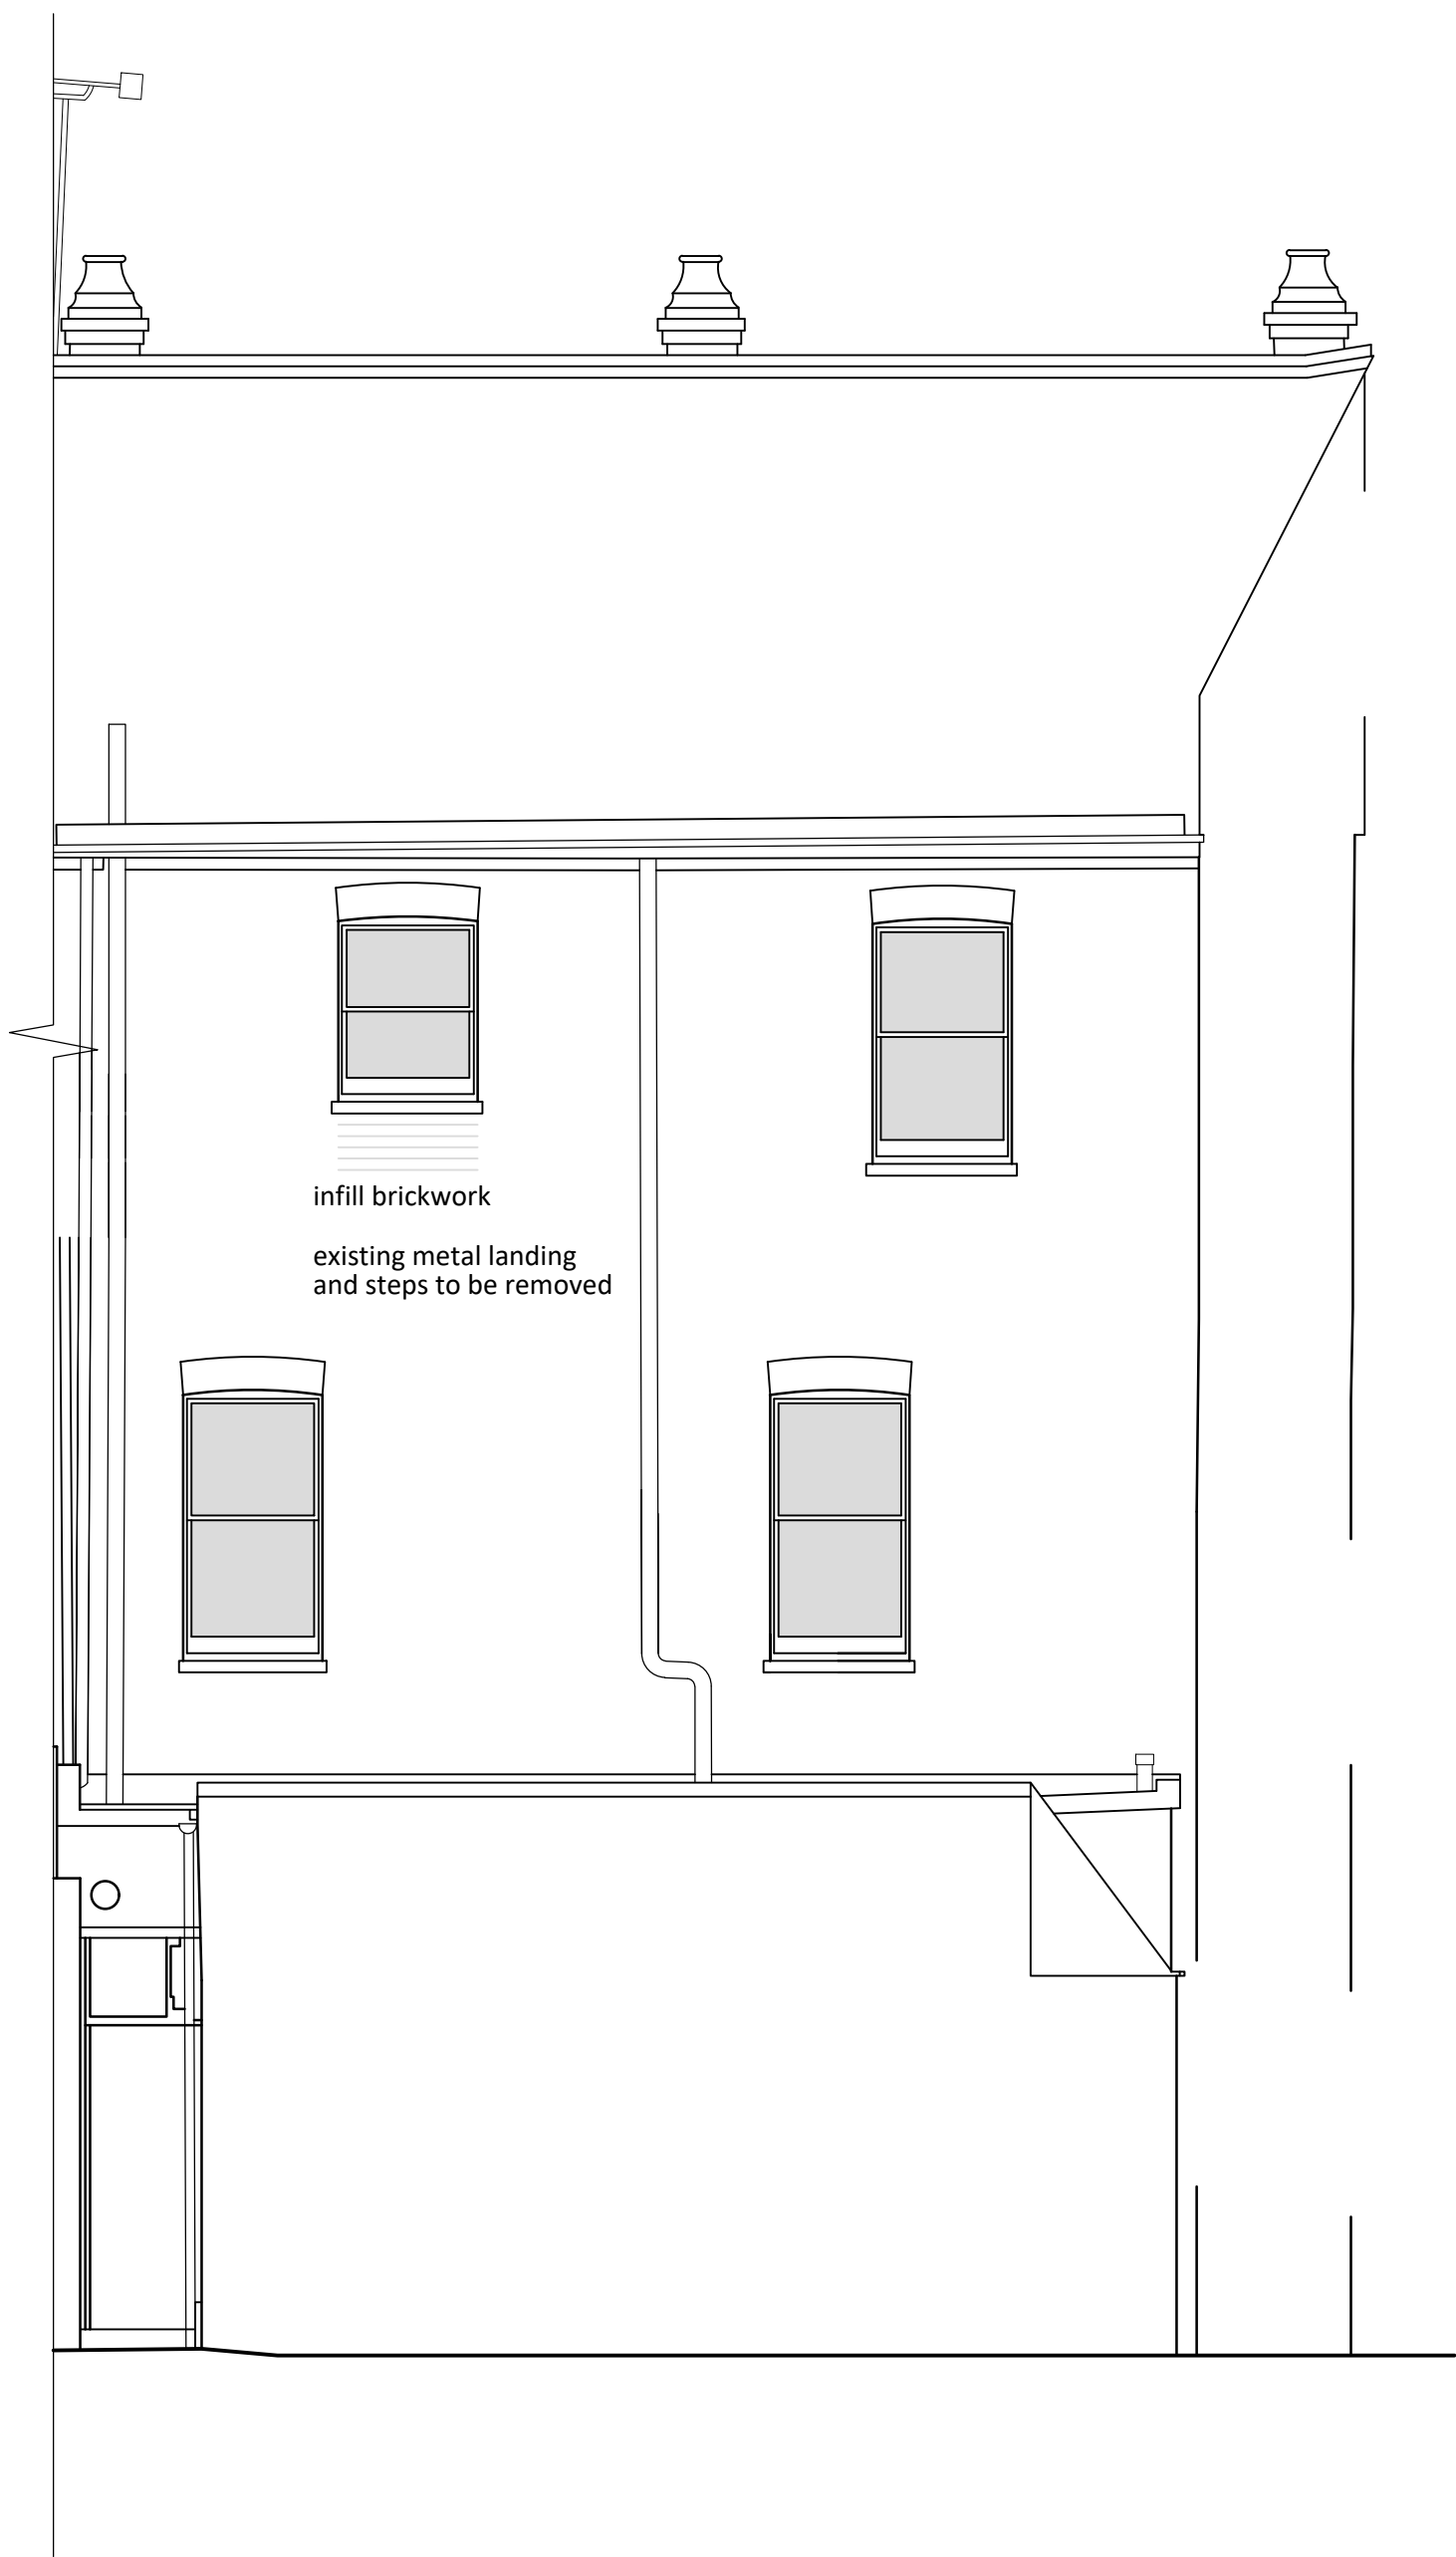

REAR (SOUTH) ELEVATION

(scale 1:50)

0 1 2 3 4 5m
scale 1:50

NOTES

1. All dimensions stated are in millimetres.
2. This drawing is the copyright of Oakleaf Building Surveyors & must not be reproduced without their written authority.
3. Any errors or omissions are to be reported to the project surveyor.
4. Do not rely on scaled dimensions. If in doubt seek clarification from the project surveyor.

A	scale bar added	09.05.24
Rev	Description	Date
AMENDMENT RECORD		
Site/Project : CONVERSION OF 90-91 FRIAR STREET READING, RG1 1EL		
Drawing Title : PROPOSED FRONT & REAR ELEVATIONS		
		
10-14 Duke Street Reading RG1 4RU Telephone : 01895 560 525 07824 428 405 www.oakleafbs.co.uk		
Scales : 1:50 @ A1 size		
Drawn : AMC Date : Apr 2024		
Issue : PLANNING		
Project ID : A24/01		
Drawing No : AD/06		Revision : A

sheet size - A1 (841 x 594mm)