
 


- Notes:
- JDRM Architects is a trading name of JDRM Architectural Design LLP.
 - © This drawing is the property of JDRM Architectural Design LLP and protected by the Copyright, Designs and Patents Act, 1988.
 - Do Not Scale from this drawing except for the purposes of town planning.
 - All dimensions and conditions are to be checked on site prior to preparing drawings or commencing any work.

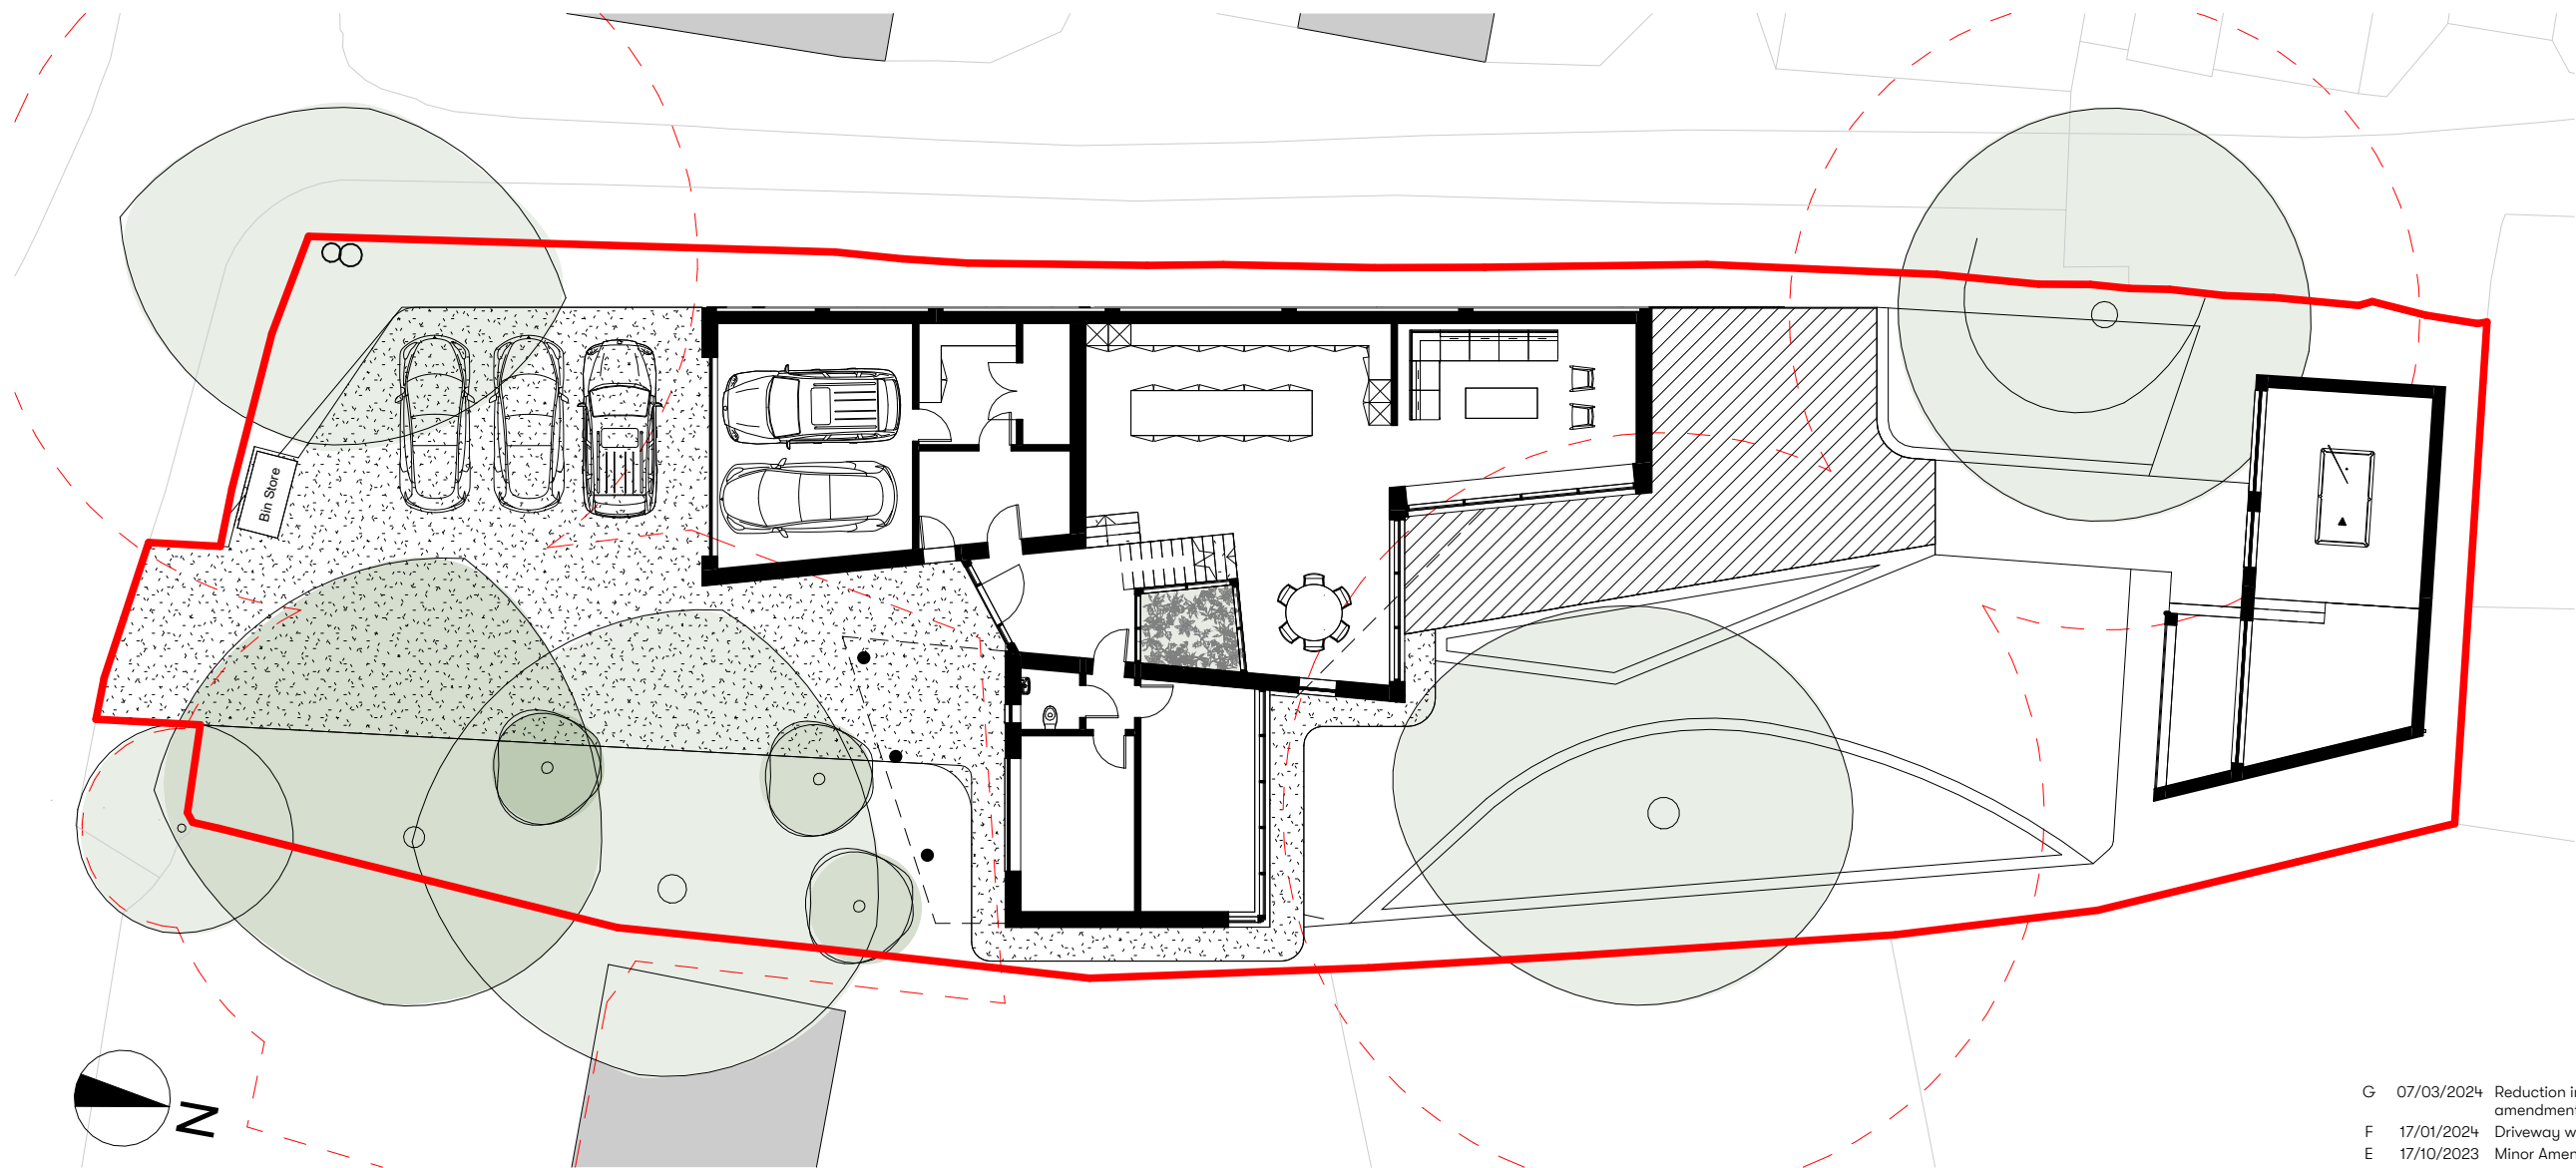

0 1 2 5 10 25
Scale in metres

- | | | |
|---|------------|---|
| G | 07/03/2024 | Reduction in size of first floor, cladding amendments |
| F | 17/01/2024 | Driveway width reduced & bin store shown |
| E | 17/10/2023 | Minor Amendments as per Client Comments |
| D | 16/10/2023 | Updated for Revised Planning Application |
| C | 23/06/2023 | Scheme Revised for Planning |
| B | 12/04/2023 | Revised Site Boundary |
| A | 13/03/2023 | Issued For Planning |
| - | 09/02/2023 | First Issue |

Rev	Date	Description
-----	------	-------------

Project:
2202 Conisboro Way

Site Address:
2 Conisboro Way, Caversham, Reading, RG4 7HT

Client:
Mark & Sapna Odlin

Reason for Issue: Planning Scale: 1 : 200 Drawn By: GG Checked By: RM

Drawing Title:
Proposed Site Plan (Ground Floor Level)

Drawing No: **2202(21)020** Revision: **G**