




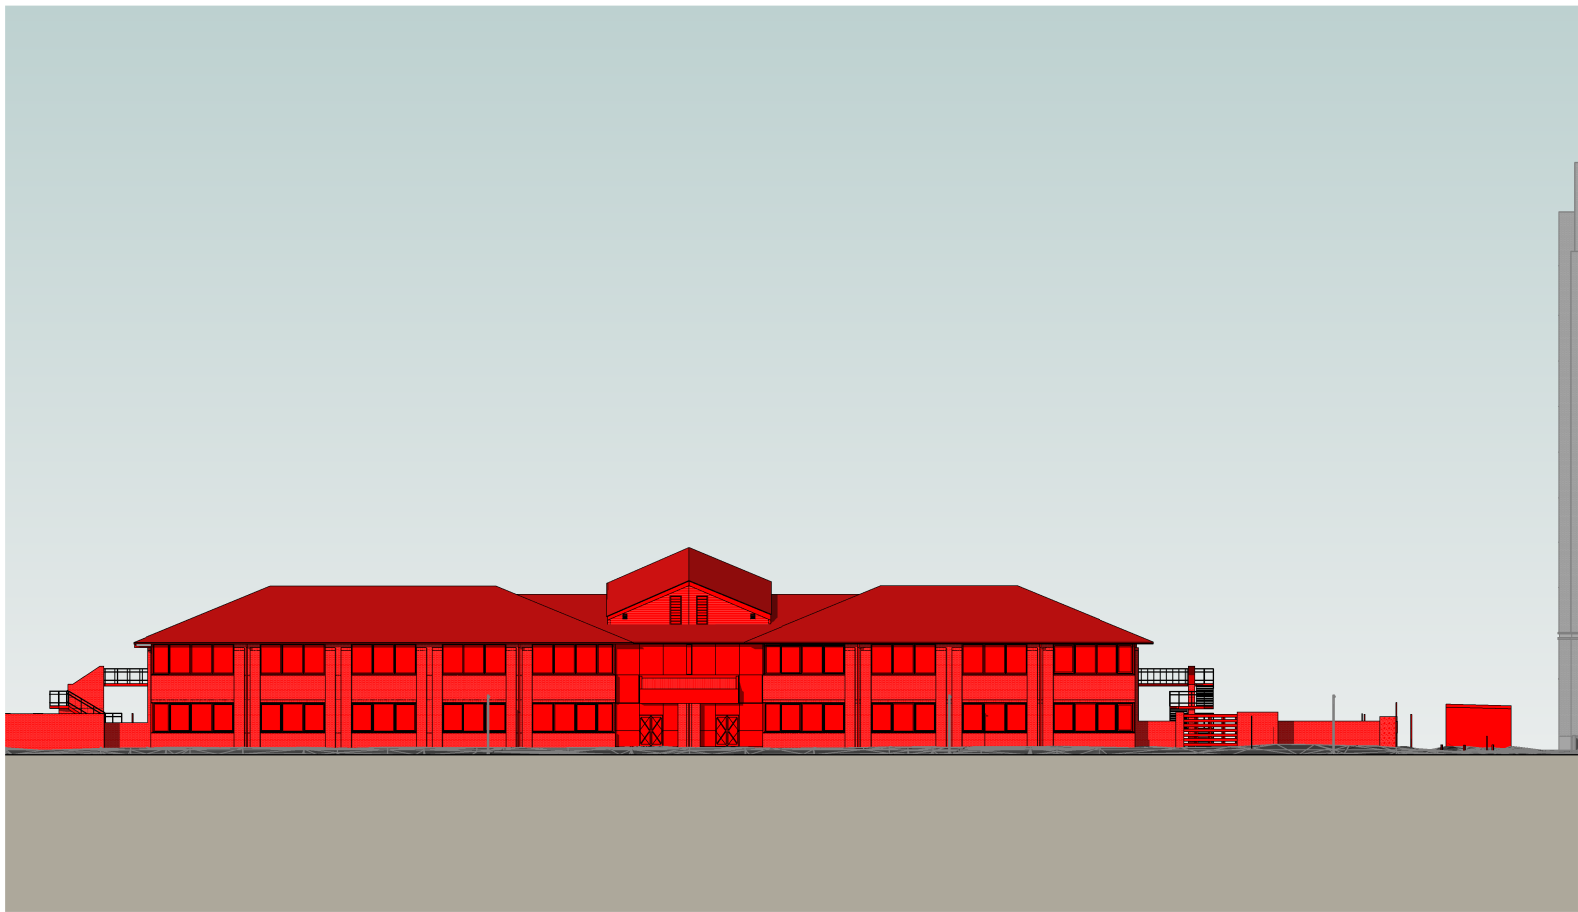


Demolition Existing Elevation - Block A North Elevation
1 : 500

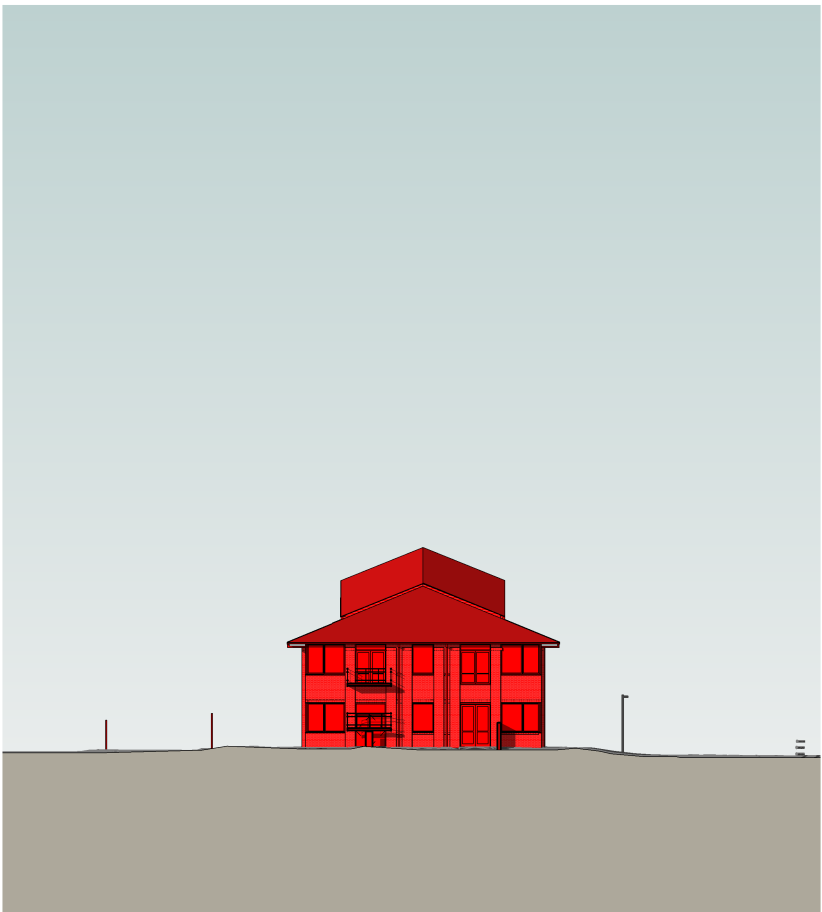


Demolition Existing Elevation - Block A East Elevation
1 : 500

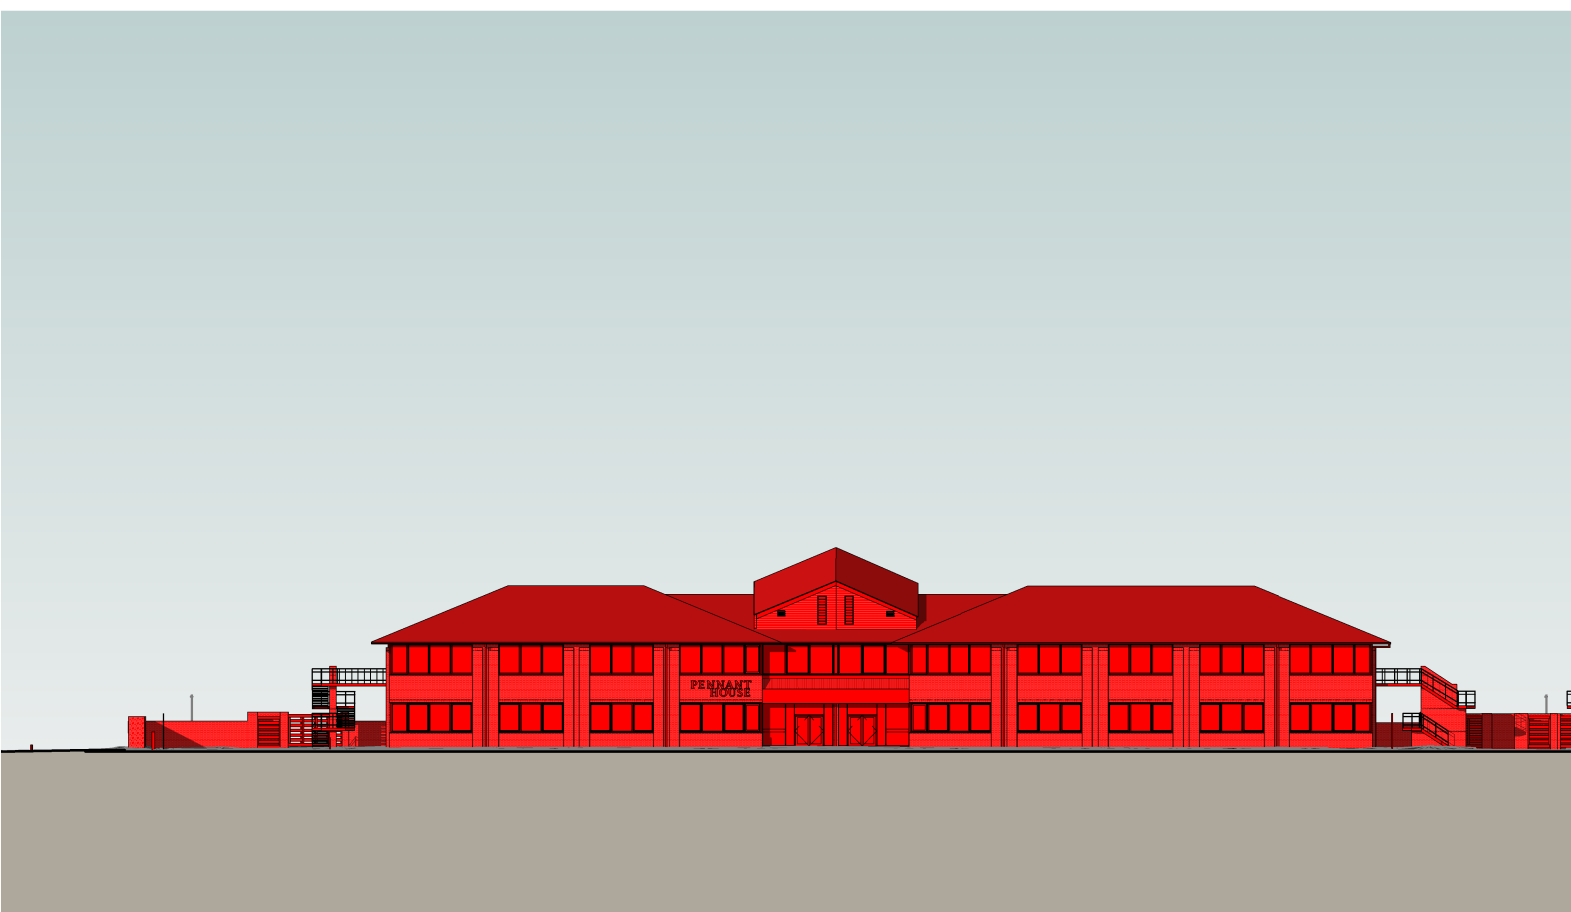


Demolition Existing Elevation - Block A South Elevation
1 : 500

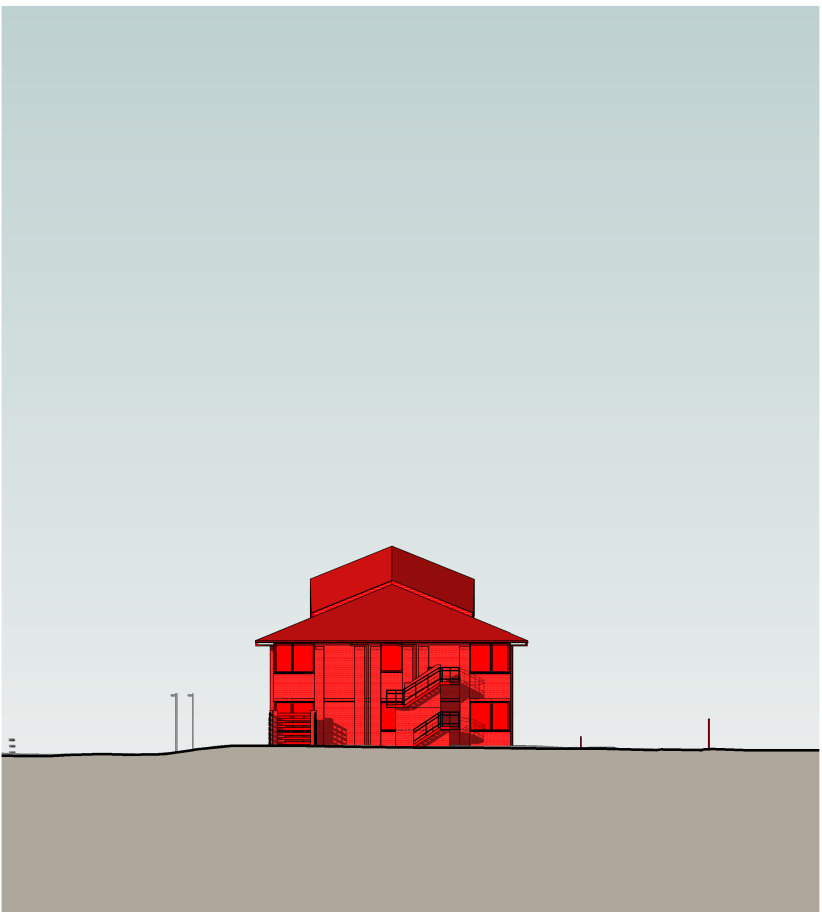


Demolition Existing Elevation - Block A West Elevation
1 : 500

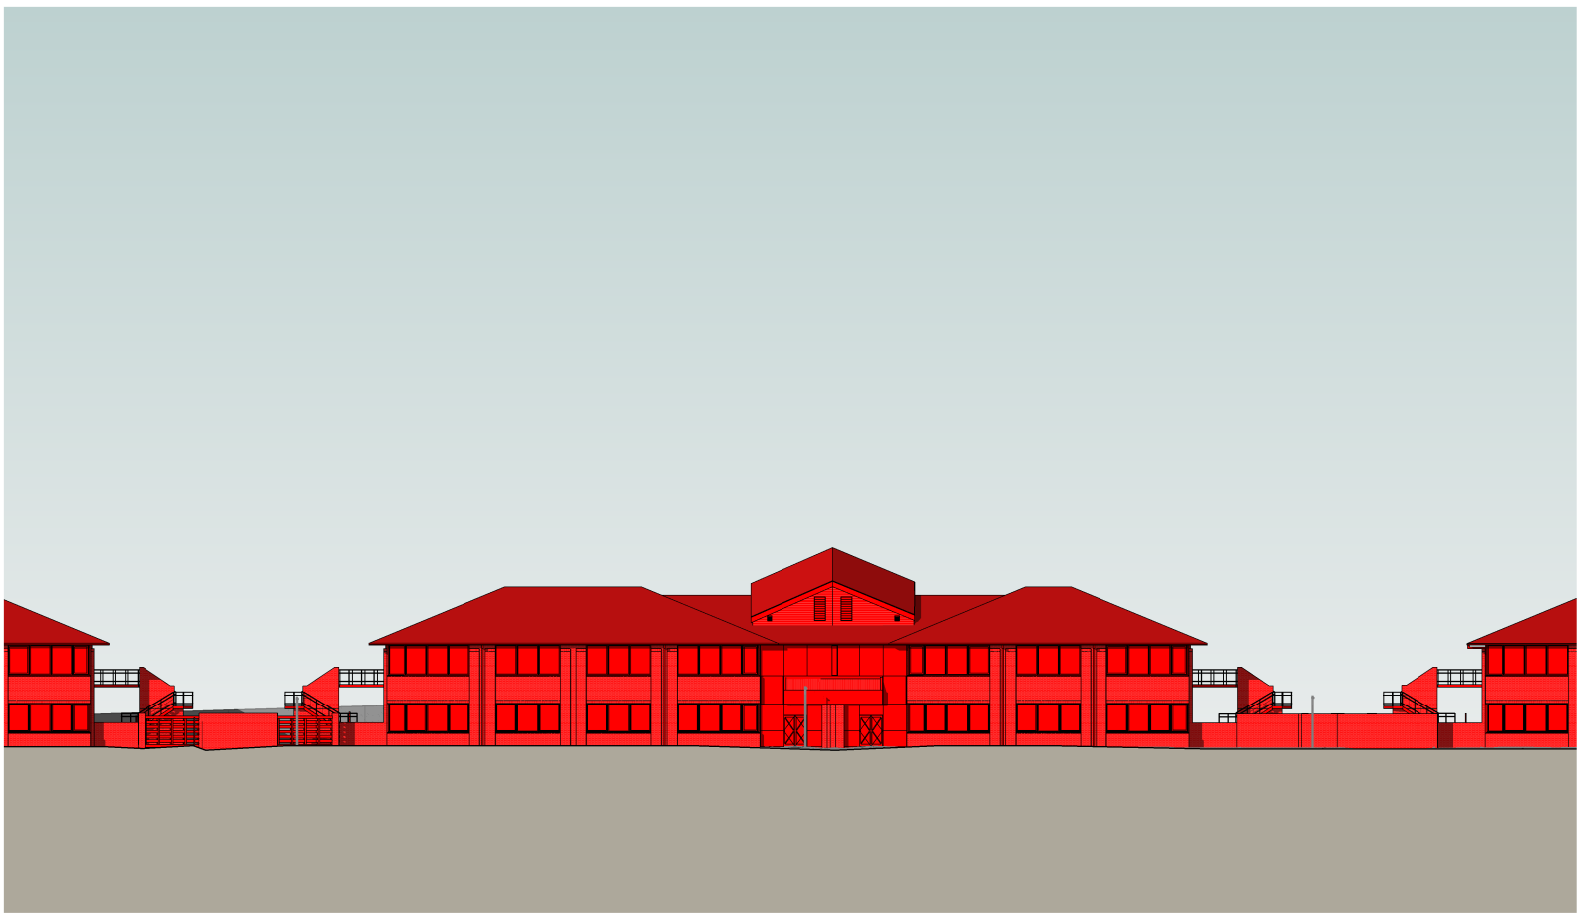


Demolition Existing Elevation - Block B North Elevation
1 : 500

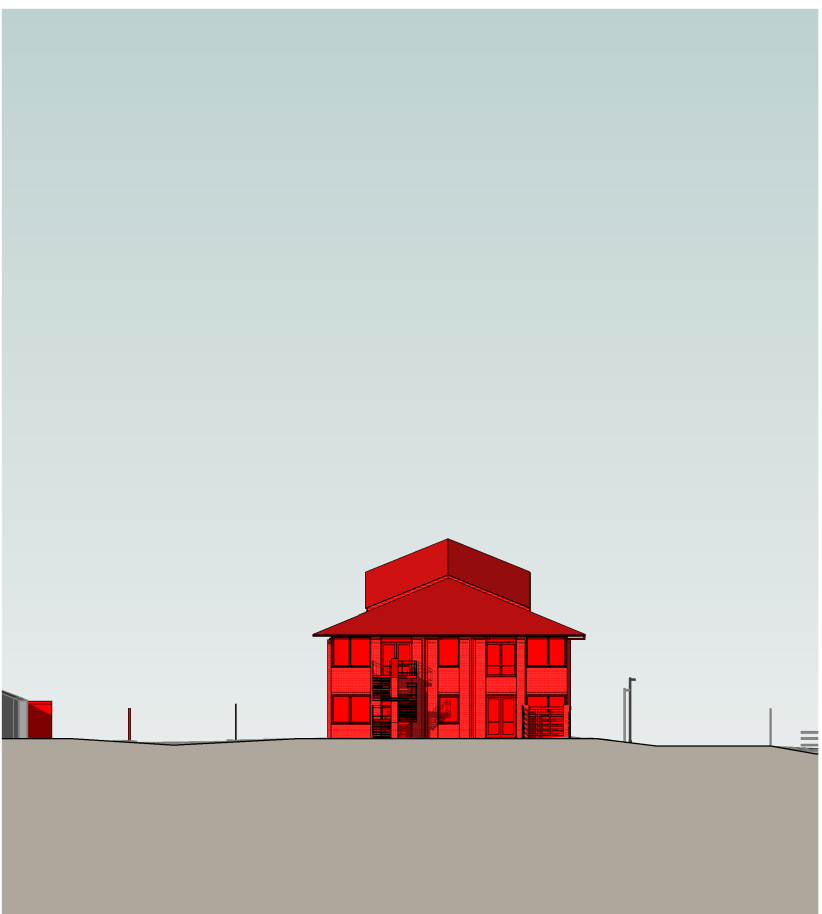


Demolition Existing Elevation - Block B East Elevation
1 : 500

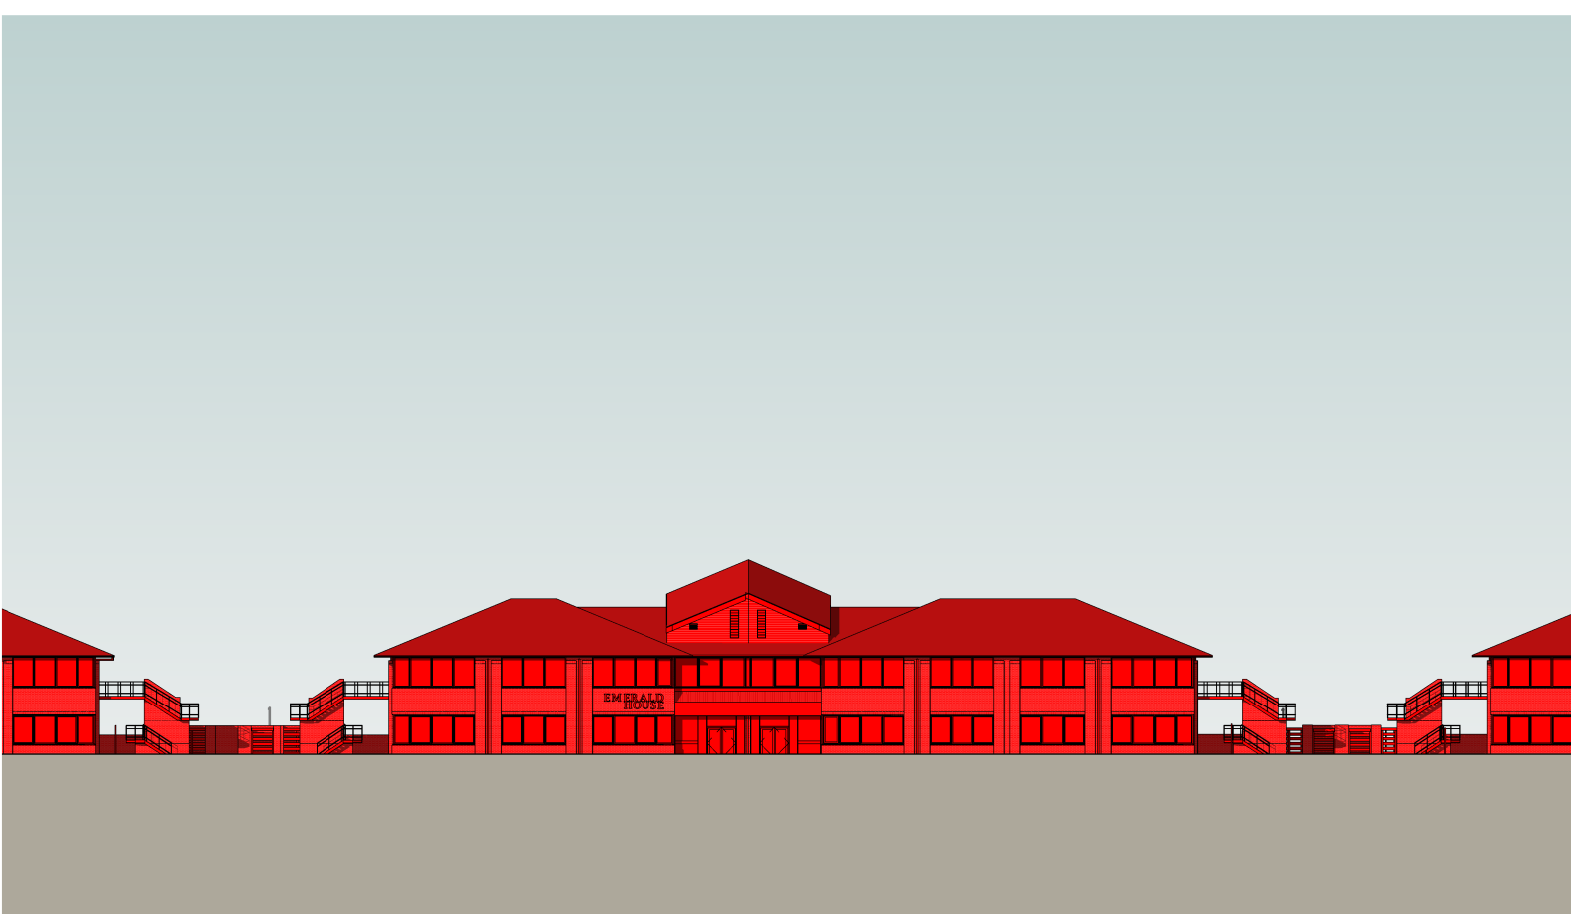


Demolition Existing Elevation - Block B South Elevation
1 : 500

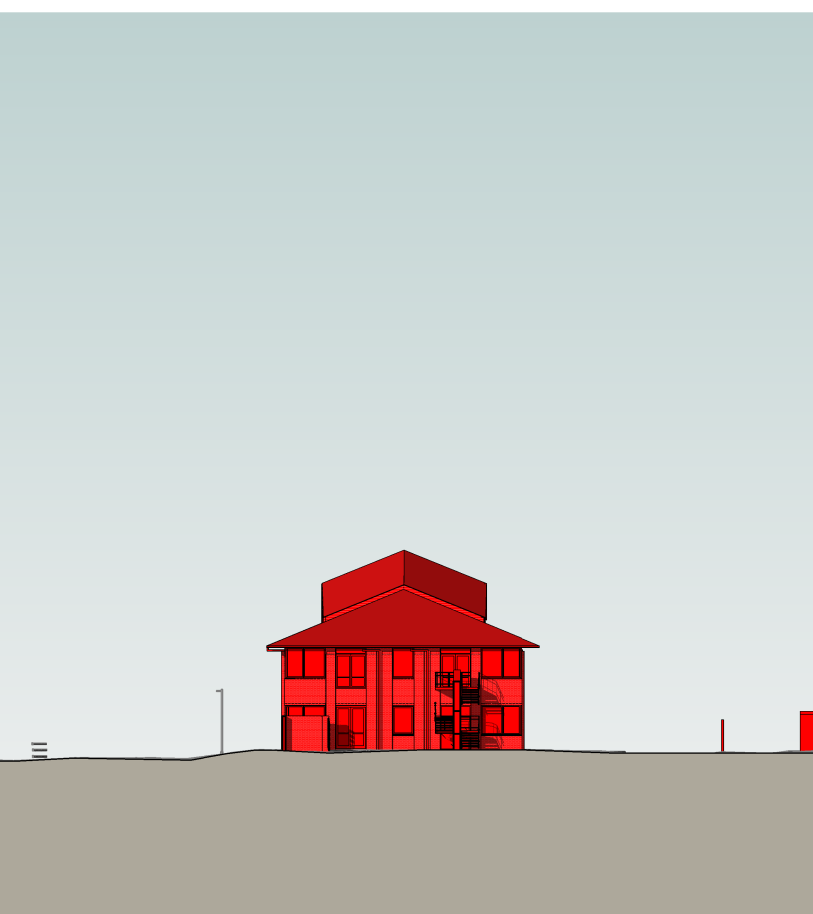


Demolition Existing Elevation - Block B West Elevation
1 : 500

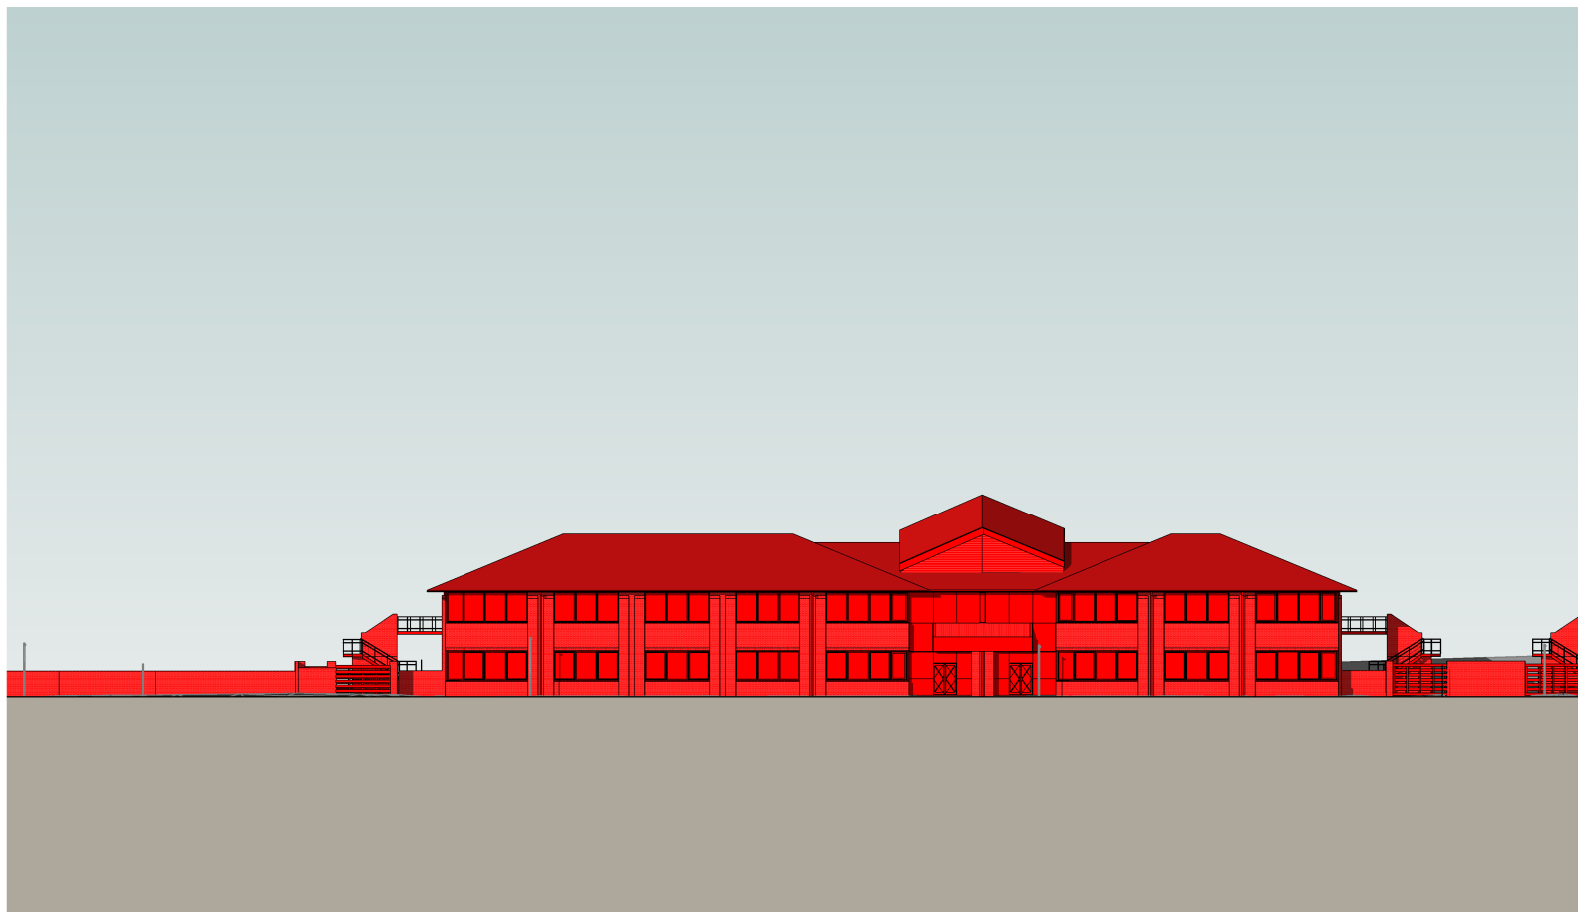


Demolition Existing Elevation - Block C North Elevation
1 : 500

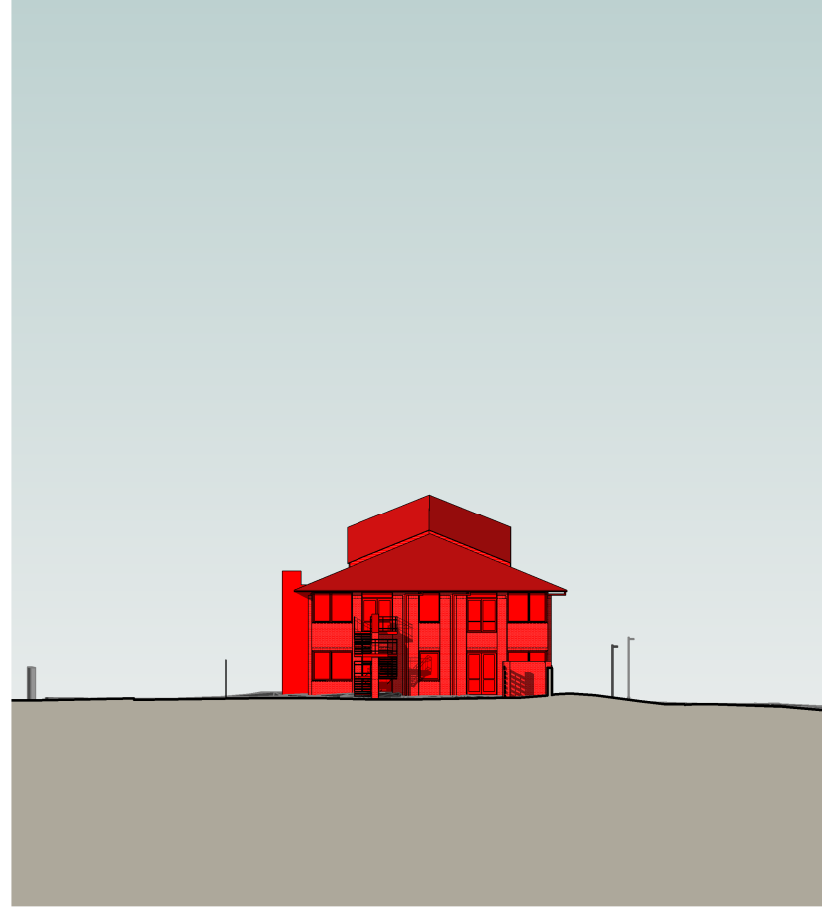

Demolition Existing Elevation - Block C East Elevation
1 : 500

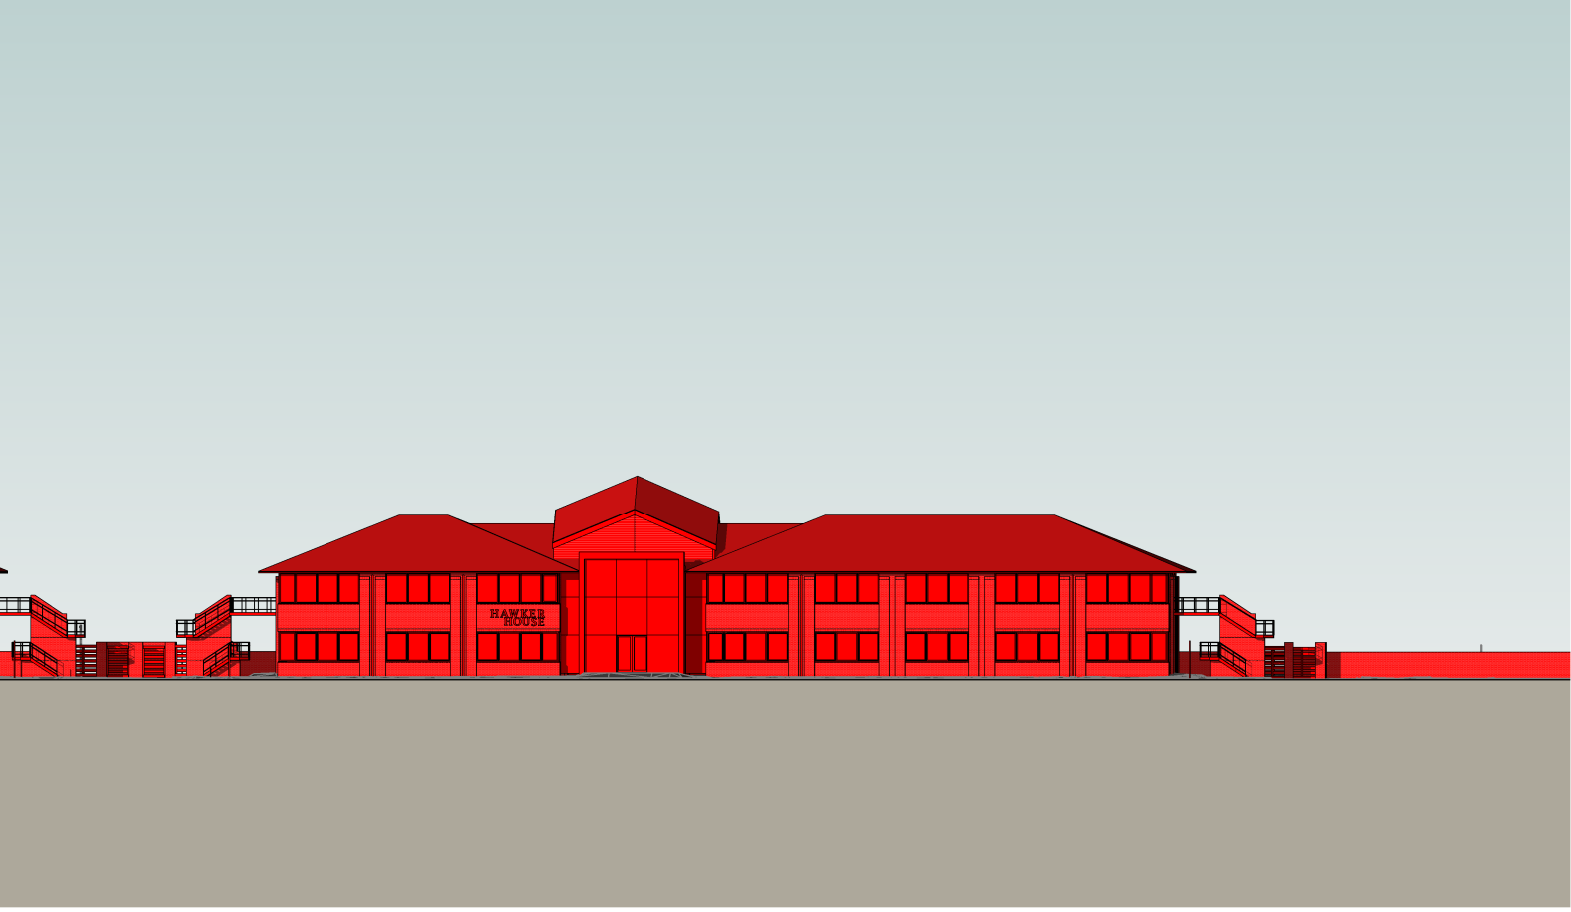

Demolition Existing Elevation - Block C South Elevation
1 : 500

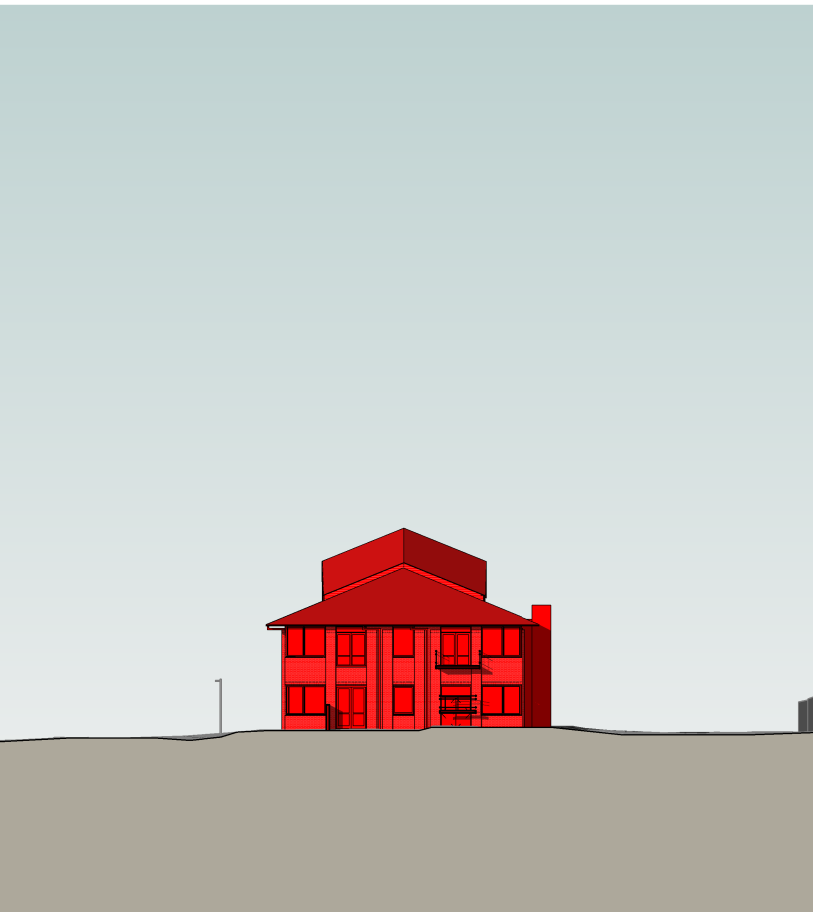

Demolition Existing Elevation - Block C West Elevation
1 : 500

Copyright of this drawing is vested in Splus Architect and it must not be copied or reproduced without written consent. Figured dimensions only are to be taken from this drawing. DO NOT SCALE. OFF THIS DRAWING WITHOUT THE USE OF THE SCALE BAR PROVIDED.

All contractors must visit the site and be responsible for taking and checking all dimensions relative to their work. Splus Architects will be the architect of the various building drawings and the conditions.

Electronic data drawings should be used only and should not be interpreted for measurement.

All dimensions and levels should be used only from these values listed in this drawing.

CONSTRUCTION: It is considered that the proposed works are within the scope of a competent Contractor and an such no unusual hazards have been identified, refer to relevant Key Control Schedule Drawings for Assessment.




Existing Site Information is taken from 3D Survey Data provided by Greenhatch Group from a survey dated June 2023. Drawing Number: 41656_01-08_PE

To Be Read and Printed in Colour.

To Be Read In Conjunction with Landscape Architects Information.

Red Line - Application Boundary

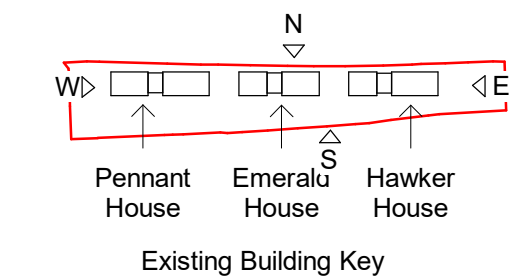

Existing Trees not shown on these Architectural Demolition Elevations - Please refer to Landscape Architects Tree Removal Drawing: 35206-RG-LD-100-M-Tree Retention and Removal

Areas Shown in Red are Highlighted for Demolition

P10	20/05/24	General Updates
P09	17/05/24	Updates for Planning
P08	16/05/24	Updates for Planning
P07	10/05/24	Updates for Planning
P06	27/03/24	Updates for Planning
P05	22/01/24	Updates for Planning
P04	10/01/24	Updates for Planning
P03	21/12/23	Updates for Planning
P02	30/11/23	Model Issue - For Coordination - General Updates
P01	21/11/23	First Issue

**PEVERIL
SECURITIES**

5plus

Manchester: 0161 228 0211
Fourth Floor, The Hive, 47 Lever Street,
Manchester, M1 1FN

London: 0207 253 7644
The Leather Market, Weston Street,
London, SE1 3ER

5plusarchitects.com

PROJECT:
Napier Road Reading

TITLE:
Demolition Elevations - Masterplan

SCALE: As indicated @ A1
ORIGIN DATE: 21/11/23
DRAWN: AC
CHECKED: JB

STATUS:
S2 - Planning

DRAWING NO:
READ-5PA-ZZ-ZZ-DR-A-042100

REV:
P10

CLASSIFICATION: