

NOTES:
DIMENSIONS ARE NOT TO BE SCALED FROM THIS DRAWING
ALL DIMENSIONS ARE TO BE CHECKED AGAINST ACTUAL SITE
DIMENSIONS WHERE ANY VARIANCE IS INDICATED

COPYRIGHT RESERVED
THIS DRAWING IS THE PROPERTY OF BHP HARWOOD
ARCHITECTS AND MAY NOT BE COPIED, REPRODUCED, LENT OR
DISCLOSED WITHOUT THEIR EXPRESS PERMISSION IN
WRITING.

REVISIONS

Rev.	Date	Description
A	06.06.23	Updated
B	07.06.23	Updated
C	05.09.23	Updated
D	08.02.24	Updated
E	14.02.24	Updated

Accommodation:
27 x 2 bed Apartments
7 x 2 bed houses
2 x 2 bed + study houses

FIRE STRATEGY KEY:

	PROTECTED ENTRANCE HALL
	DISTANCE WITHIN 'PROTECTED ENTRANCE HALL'
	ESCAPE STAIR
	'HOSE DISTANCE' TO FRONT OF BUILDING
	FIRE MAIN
	FINAL EXIT
	AUTOMATIC OPENING VENT (MIN 1 SQM free area MIN HT. 2.1M FROM FFL)

Client:
Beechcroft Developments Ltd

Project Name:
Caversham Park

Drawing Title:
LTE-
Southern Courtyard
First Floor Plan
FIRE STRATEGY

Drawing No: 3251.P.245
Revision: E

Scale:
1:200 @ A1

Date:
07/03/23

Drawn By: CM
Checked:

Status:


PLANNING

BHPH
architects

Box House Estate
Bath Road, Bath,
SN2 8AA
T: 01225 959580
F: 01225 959580

Boston House Business
Centre
Grove Business Park,
Downview Road, OX2 9PF
T: 01235 795224

E: info@bhparchitects.com W: www.bhparchitects.com

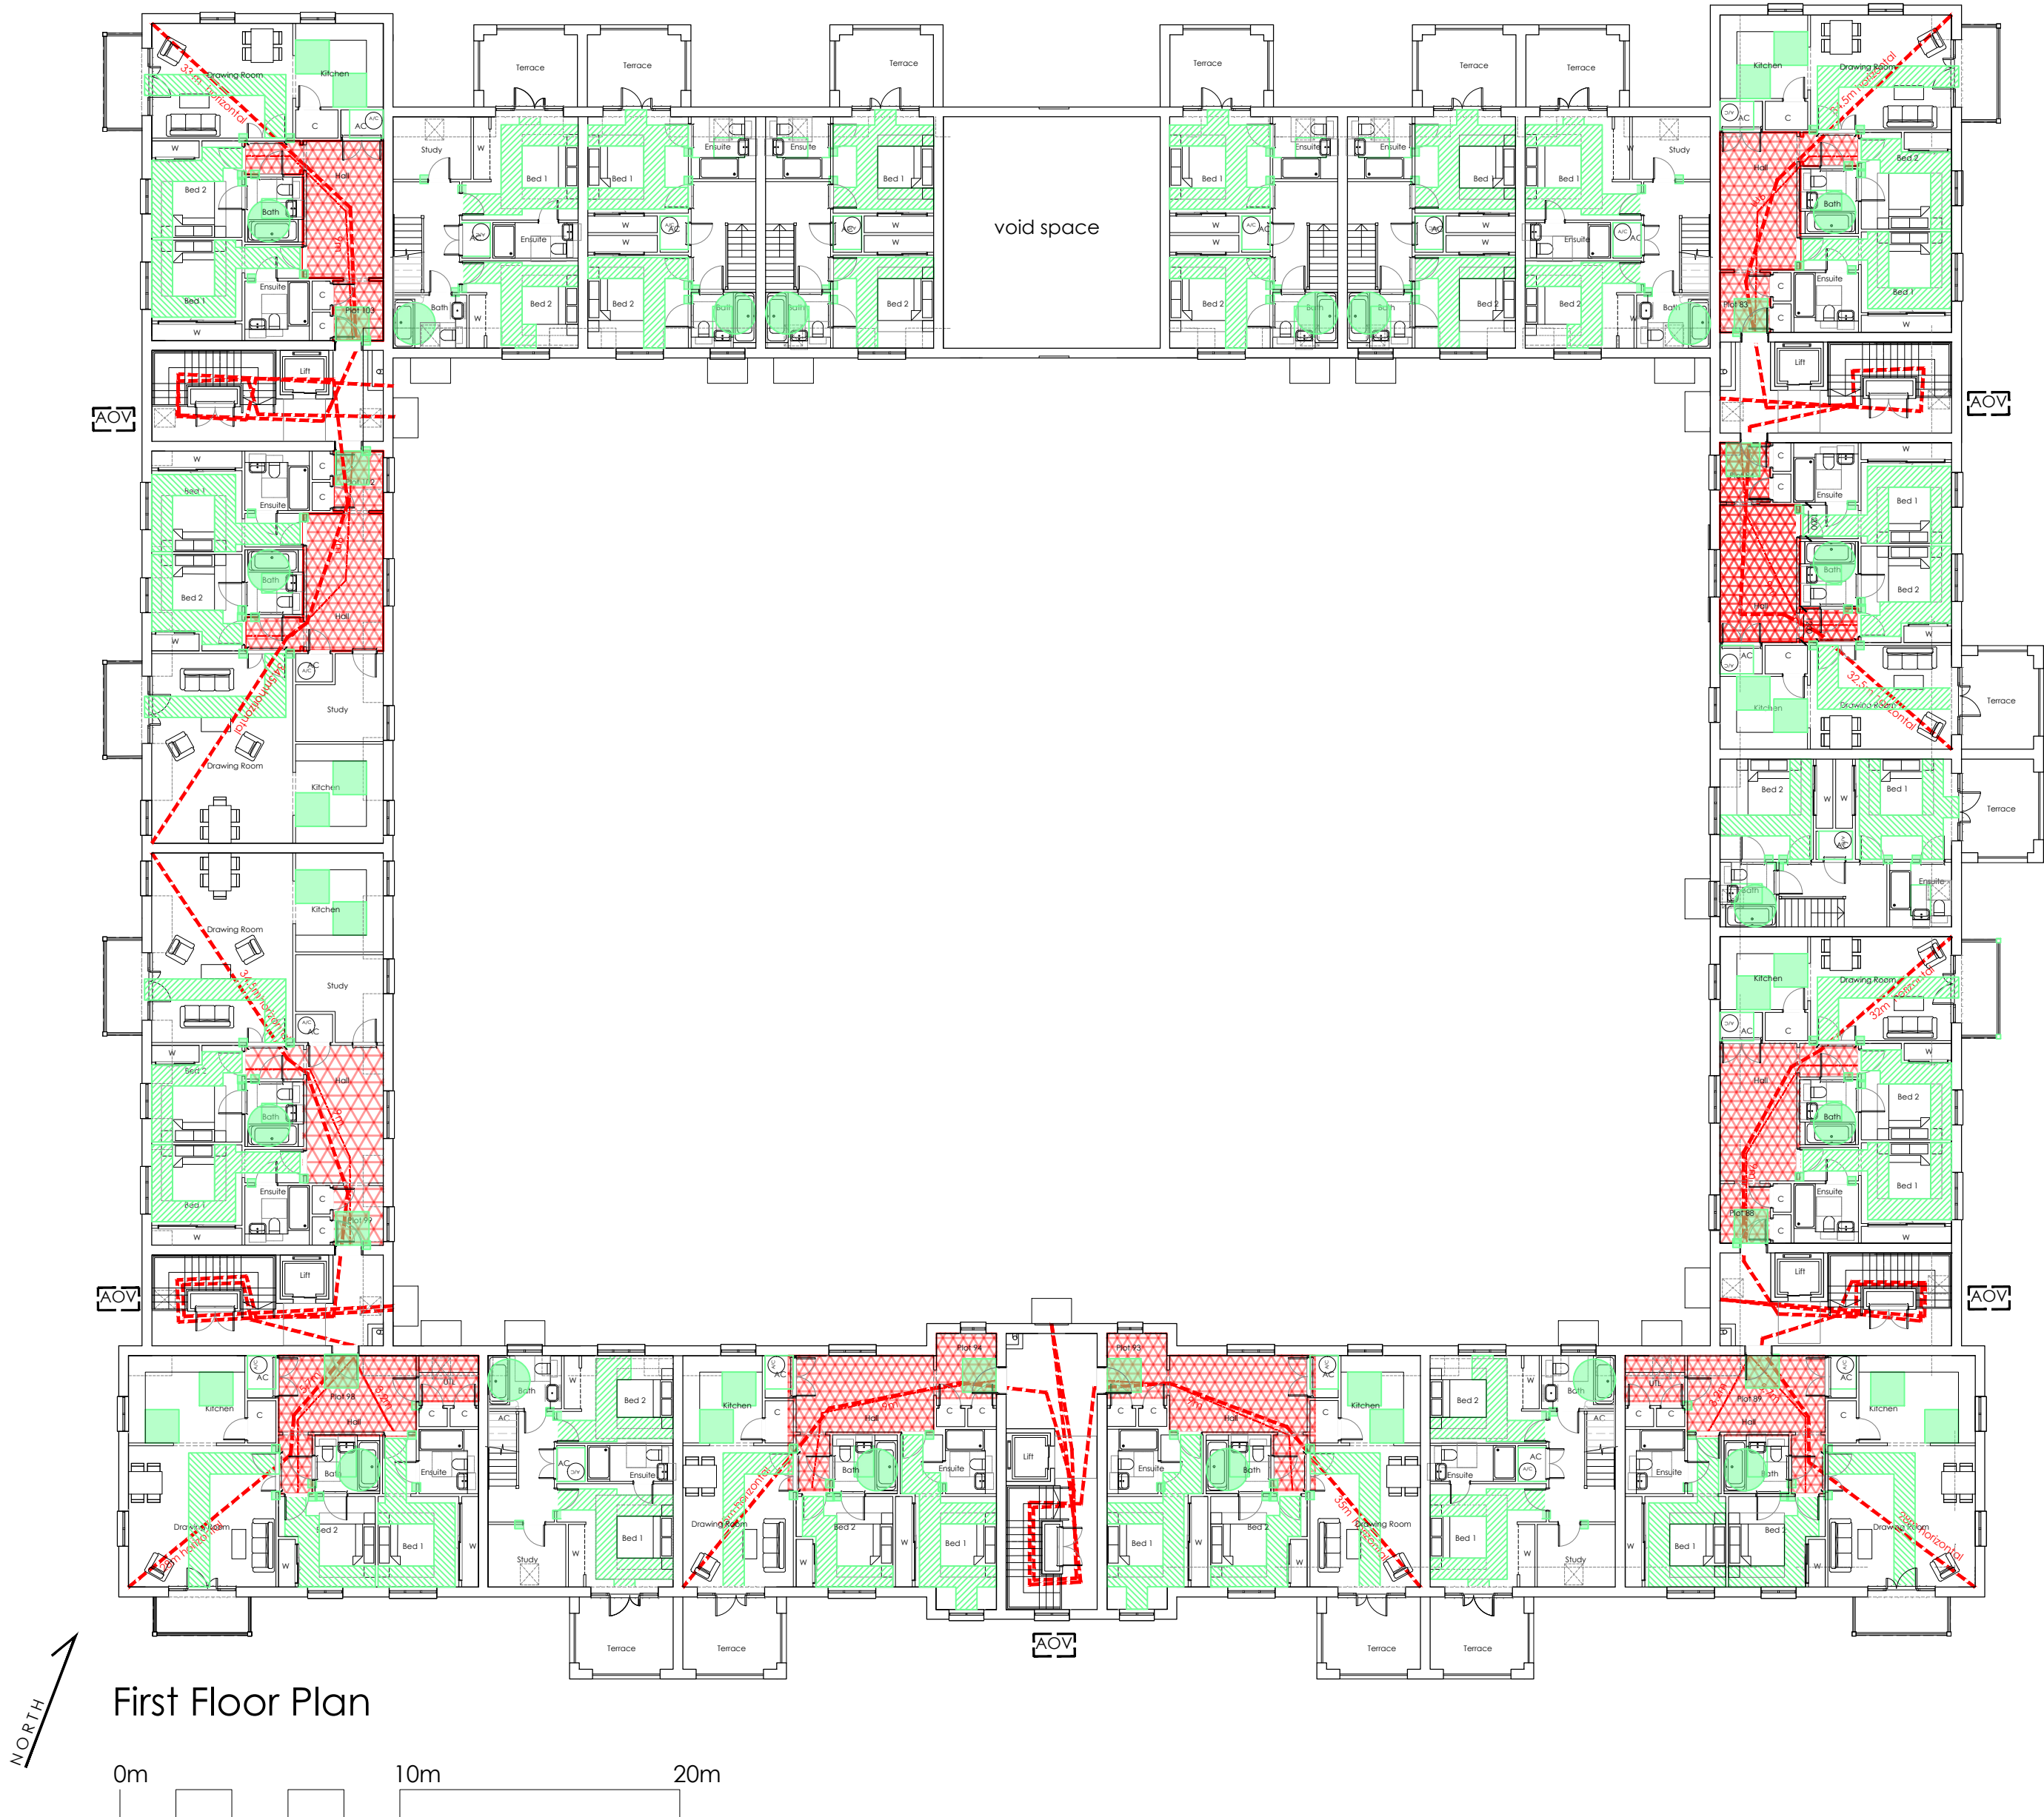

First Floor Plan