




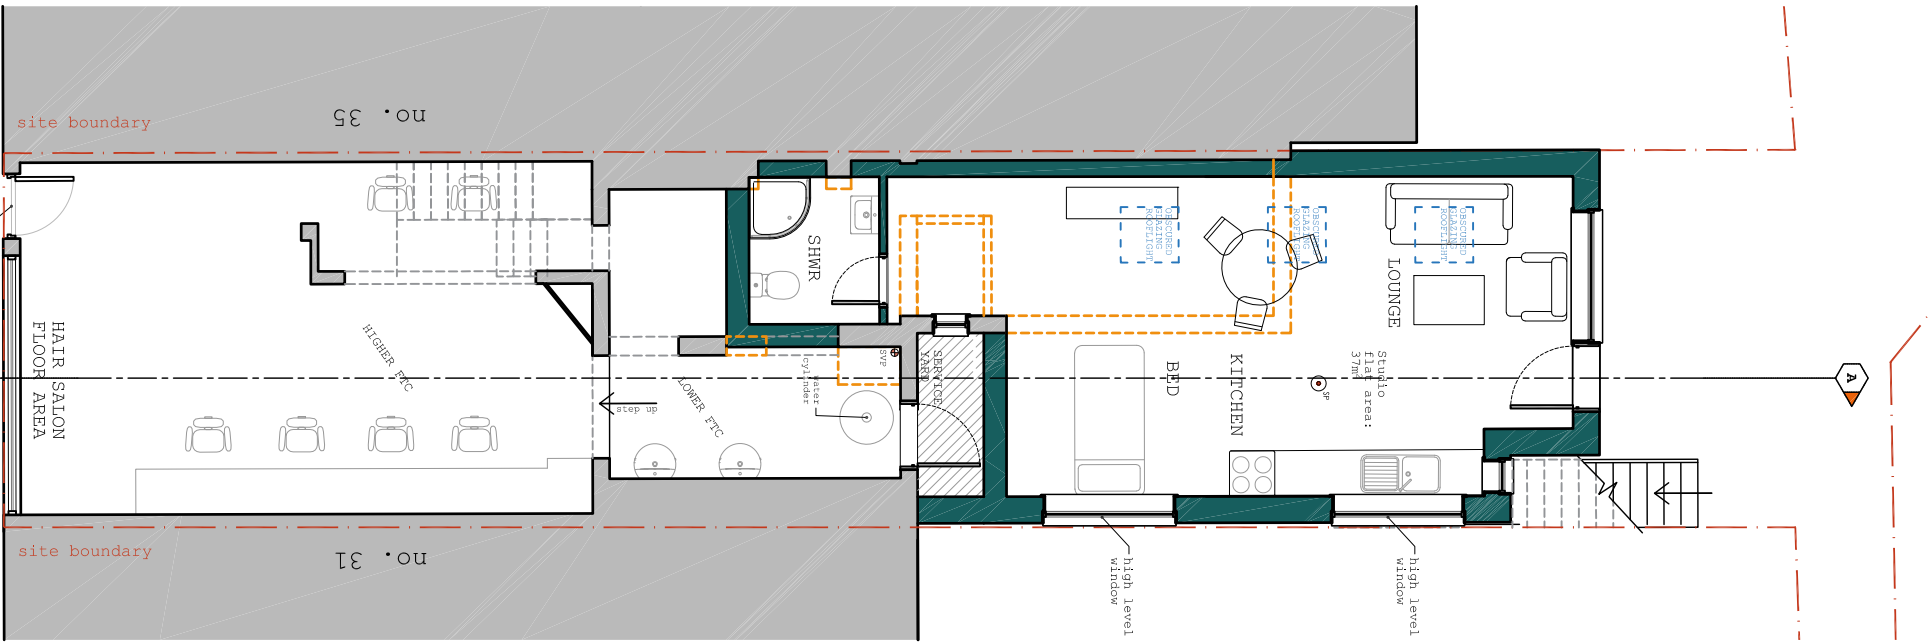

Proposed ground floor plan

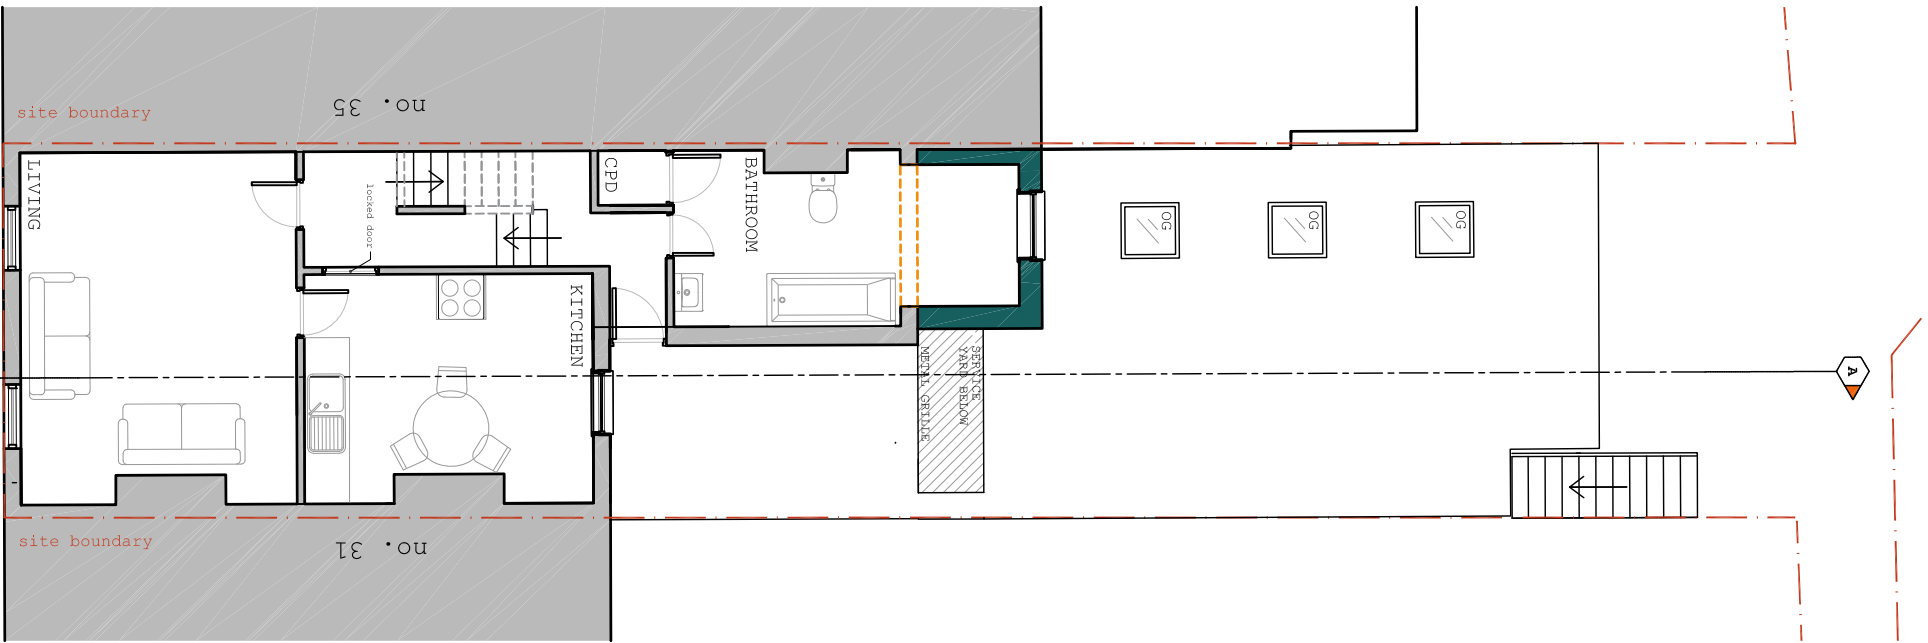

Proposed first floor plan

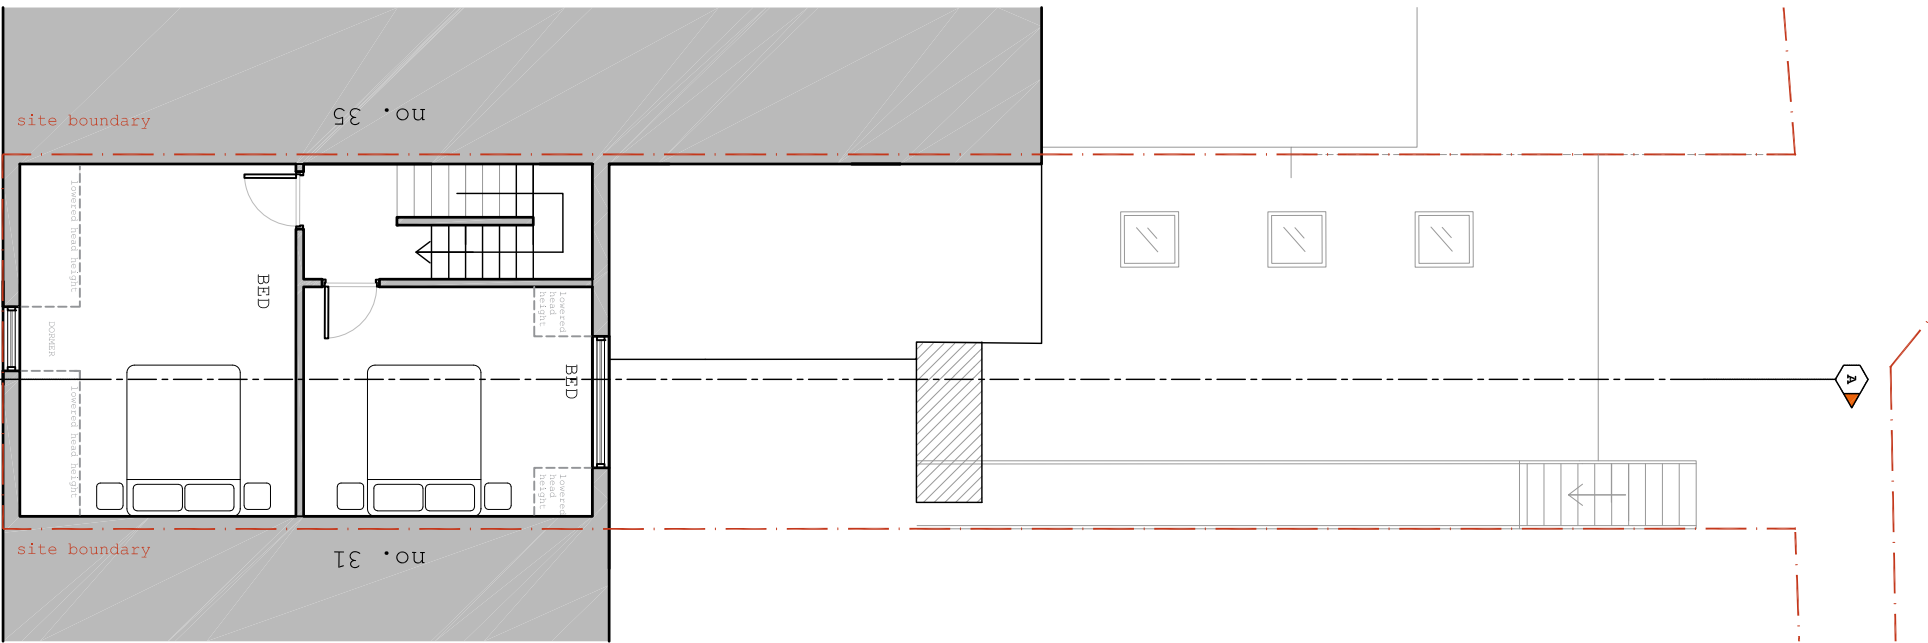

Proposed second floor plan

colony

Collaborating with:
Manjit Gill

Job:
721.2

Drawing:
03-10

Revision:
-E

Date:
04.2023

Drawn By:
HR

Status:
planning

Checked By:
ED

project:

33 Prospect Street
Caversham, Reading, RG4 8JB

Drawing Name:

Proposed floor plans

RIBA

Chartered Practice

Colony Architects Ltd.

The Wine Store, Brewery Court,
Theale, Reading, RG7 5AJ

+44 (0)118 380 0328

hello@colonyarchitects.com

colonyarchitects.com

all drawings remain the copyright of colony architects ltd. no part of this drawing is to be reproduced, stored in a retrieval system, or transmitted in any form or by any means, electronic, mechanical, photocopying, recording, or by any information storage and retrieval system, without the prior written permission of colony architects ltd. this drawing is for planning purposes only and not a construction issue document. drawings are not to be used for construction without the written permission of colony architects ltd. drawings issued by colony are to be used in conjunction with other relevant consultants' information. if any contradiction is found in the drawing set, or if you are in any doubt, ask the architect.