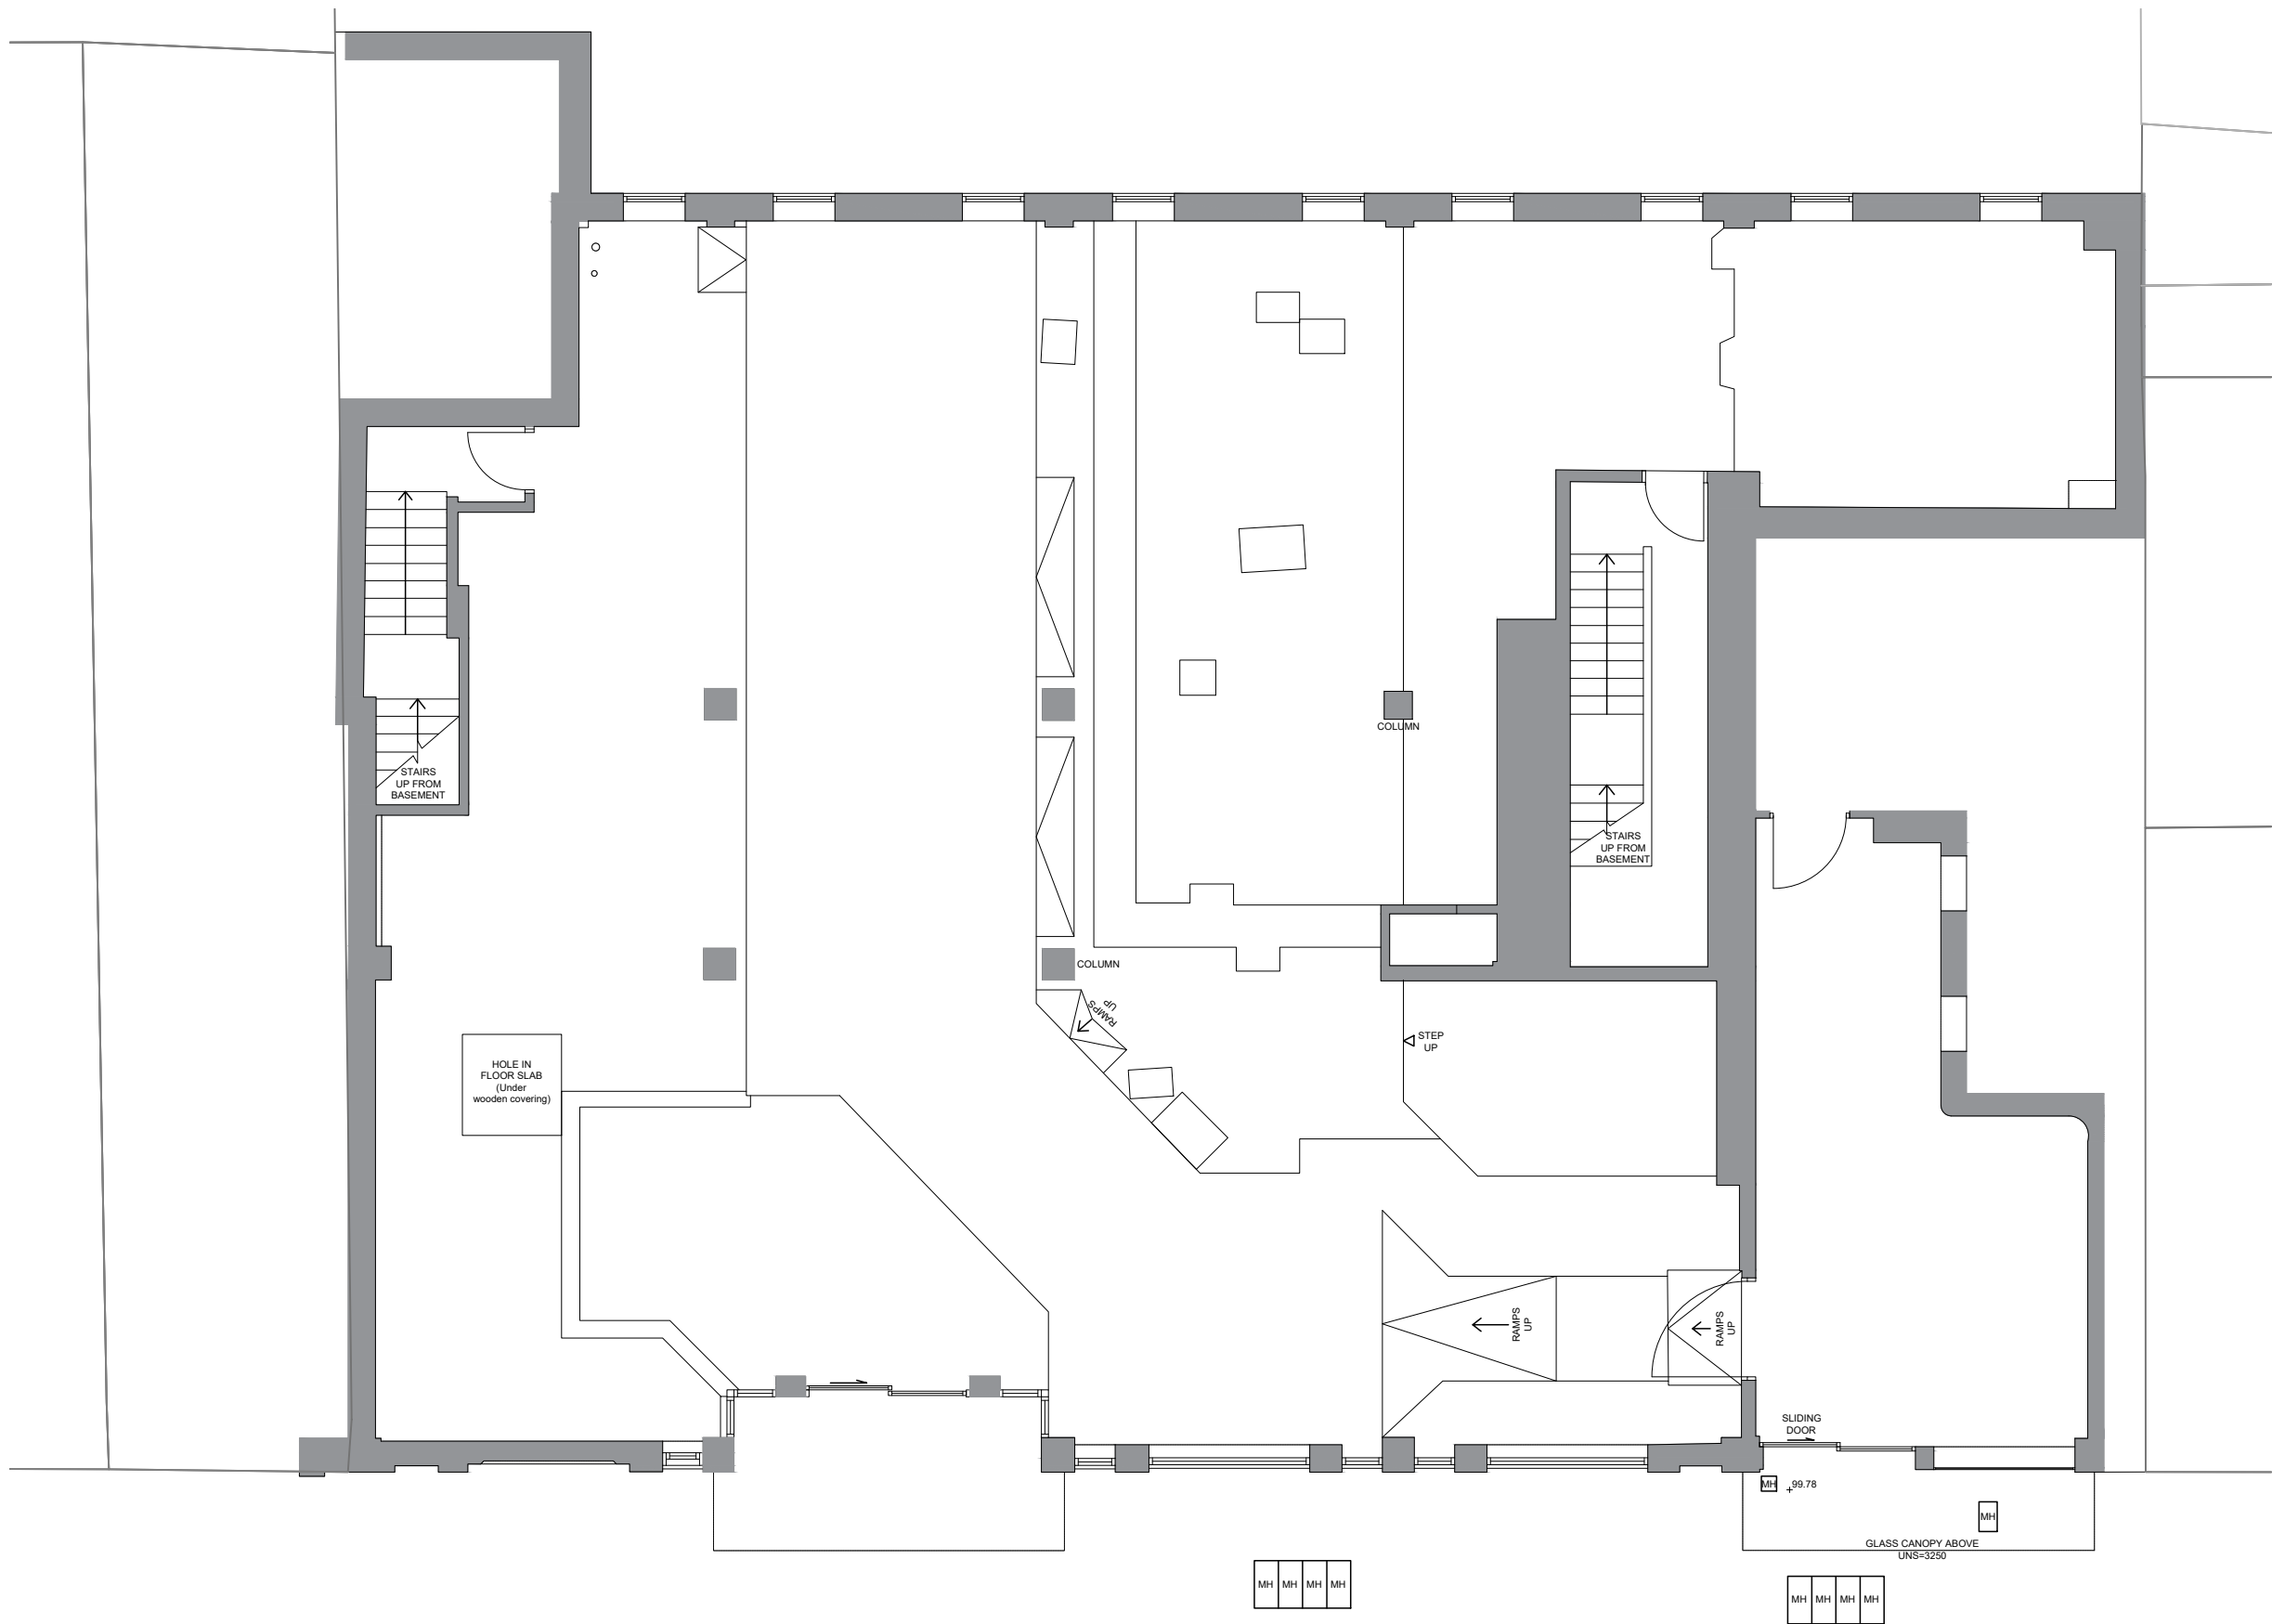
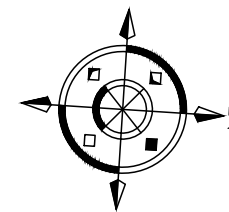


1 EXISTING GROUND FLOOR PLAN
P198947105 1:100@A3

--	13.05.24	First issue	JN
Rev.	Date	Description	
architects project managers cost consultants 2nd Floor 13 Swan Yard Islington, London N1 1SD tel: 0203 627 8860 jla			
Status	PLANNING		
Client			
Project Title	SAINSBURY'S LOCAL READING, BRUNEL HOUSE STATION ROAD, RG1 1LG		
Drawing Title	EXISTING GROUND FLOOR PLAN		
Project Number S-198947	Drawing Number 105	Revision -	
Drawn JN	Checked VA	Scale 1:100@A3	Date 13.05.24
JLA Architects is a trading name of Company Ref: OC315606 registered in England and Wales Registered Office: Euro House, 1384 High Road, London, N20 7YZ. Any reproduction of all or any part of this drawing without formal consent of the copyright owner, Company Ref: OC315606, is prohibited. The content of this drawing is the property of the Company Ref OC315606.			