



NOTES

1. All dimensions stated are in millimetres.
2. This drawing is the copyright of Oakleaf Building Surveyors & must not be reproduced without their written authority.
3. Any errors or omissions are to be reported to the project surveyor.
4. Do not rely on scaled dimensions. If in doubt seek clarification from the project surveyor.

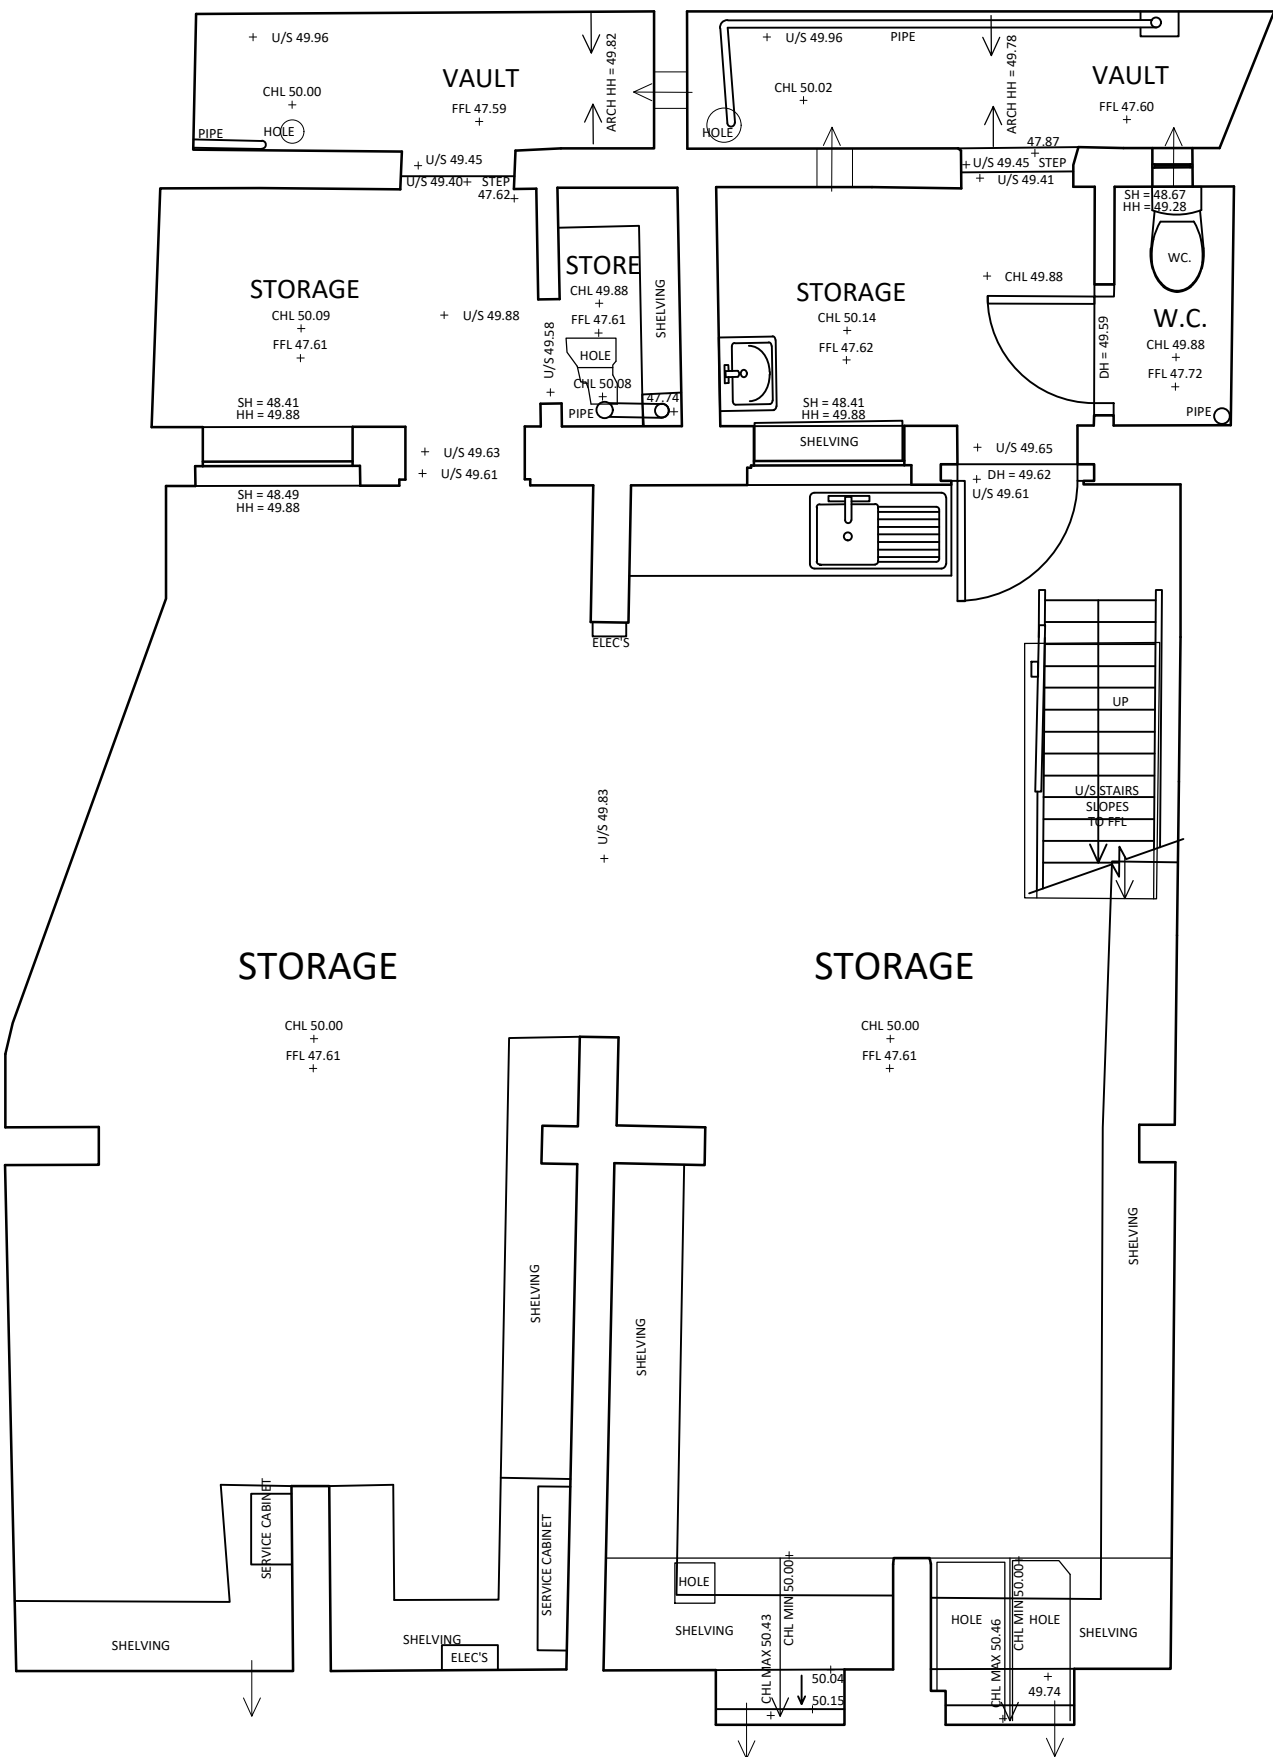

BASEMENT PLAN

(scale 1:50)

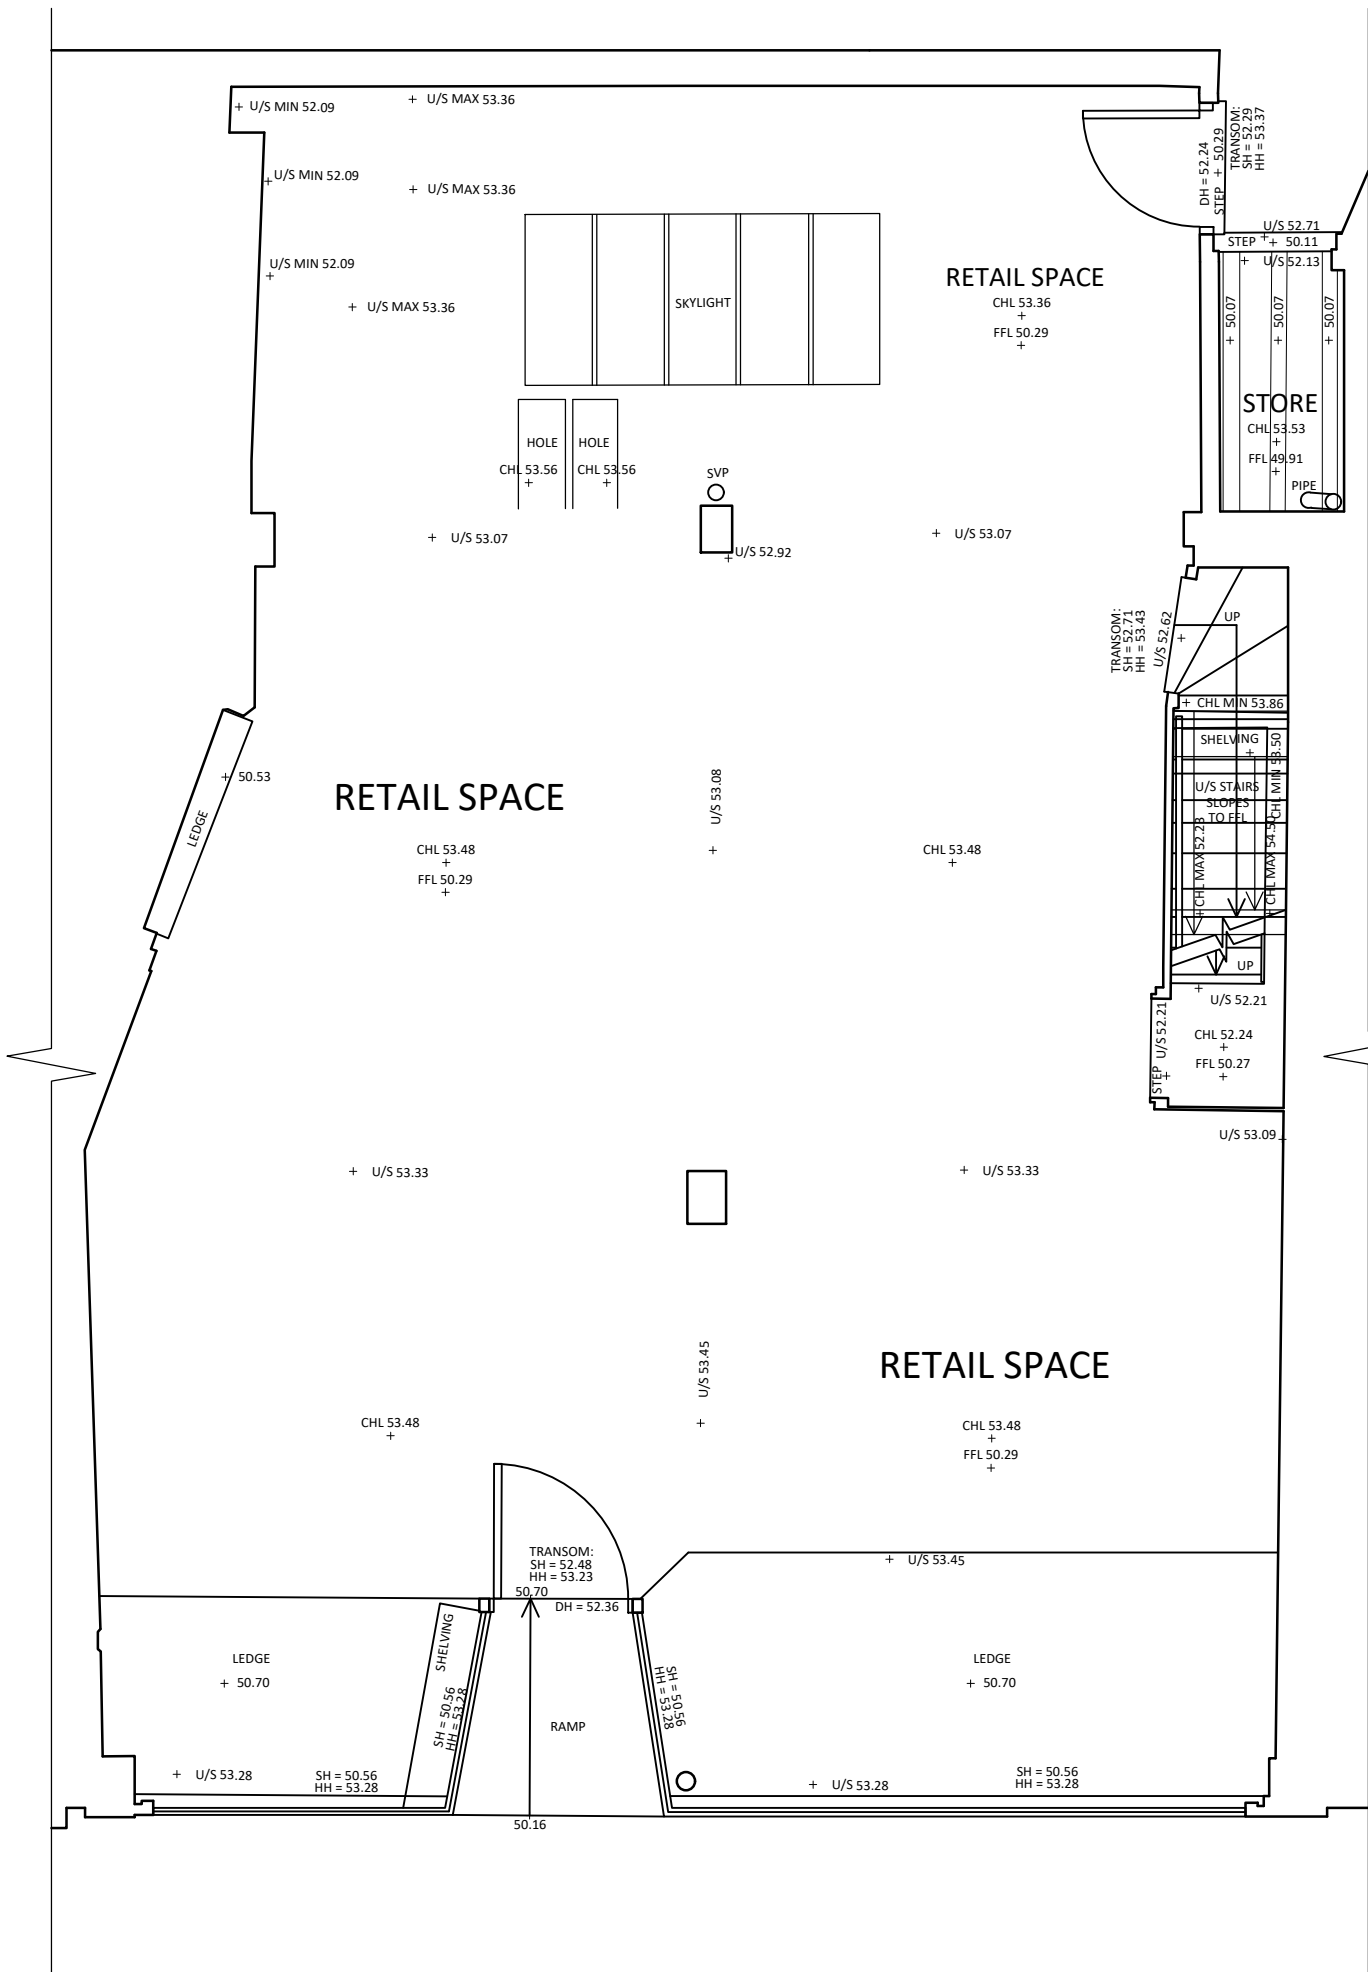

GROUND FLOOR PLAN

(scale 1:50)



A	scale bar added	09.05.24
Rev	Description	Date
AMENDMENT RECORD		
Site/Project : CONVERSION OF 90-91 FRIAR STREET READING, RG1 1EL		
Drawing Title : EXISTING BASEMENT & GROUND FLOOR PLANS		
		
10-14 Duke Street Reading RG1 4RU		Telephone : 01189 560 525 07824 428 405 www.oakleafbs.co.uk
Scales : 1:50 @ A1 size		
Drawn : AMC	Date : Mar 2024	
Issue : PLANNING		
Project ID : A24/01		
Drawing No : AD/01	Revision : A	

sheet size - A1 (841 x 594mm)