



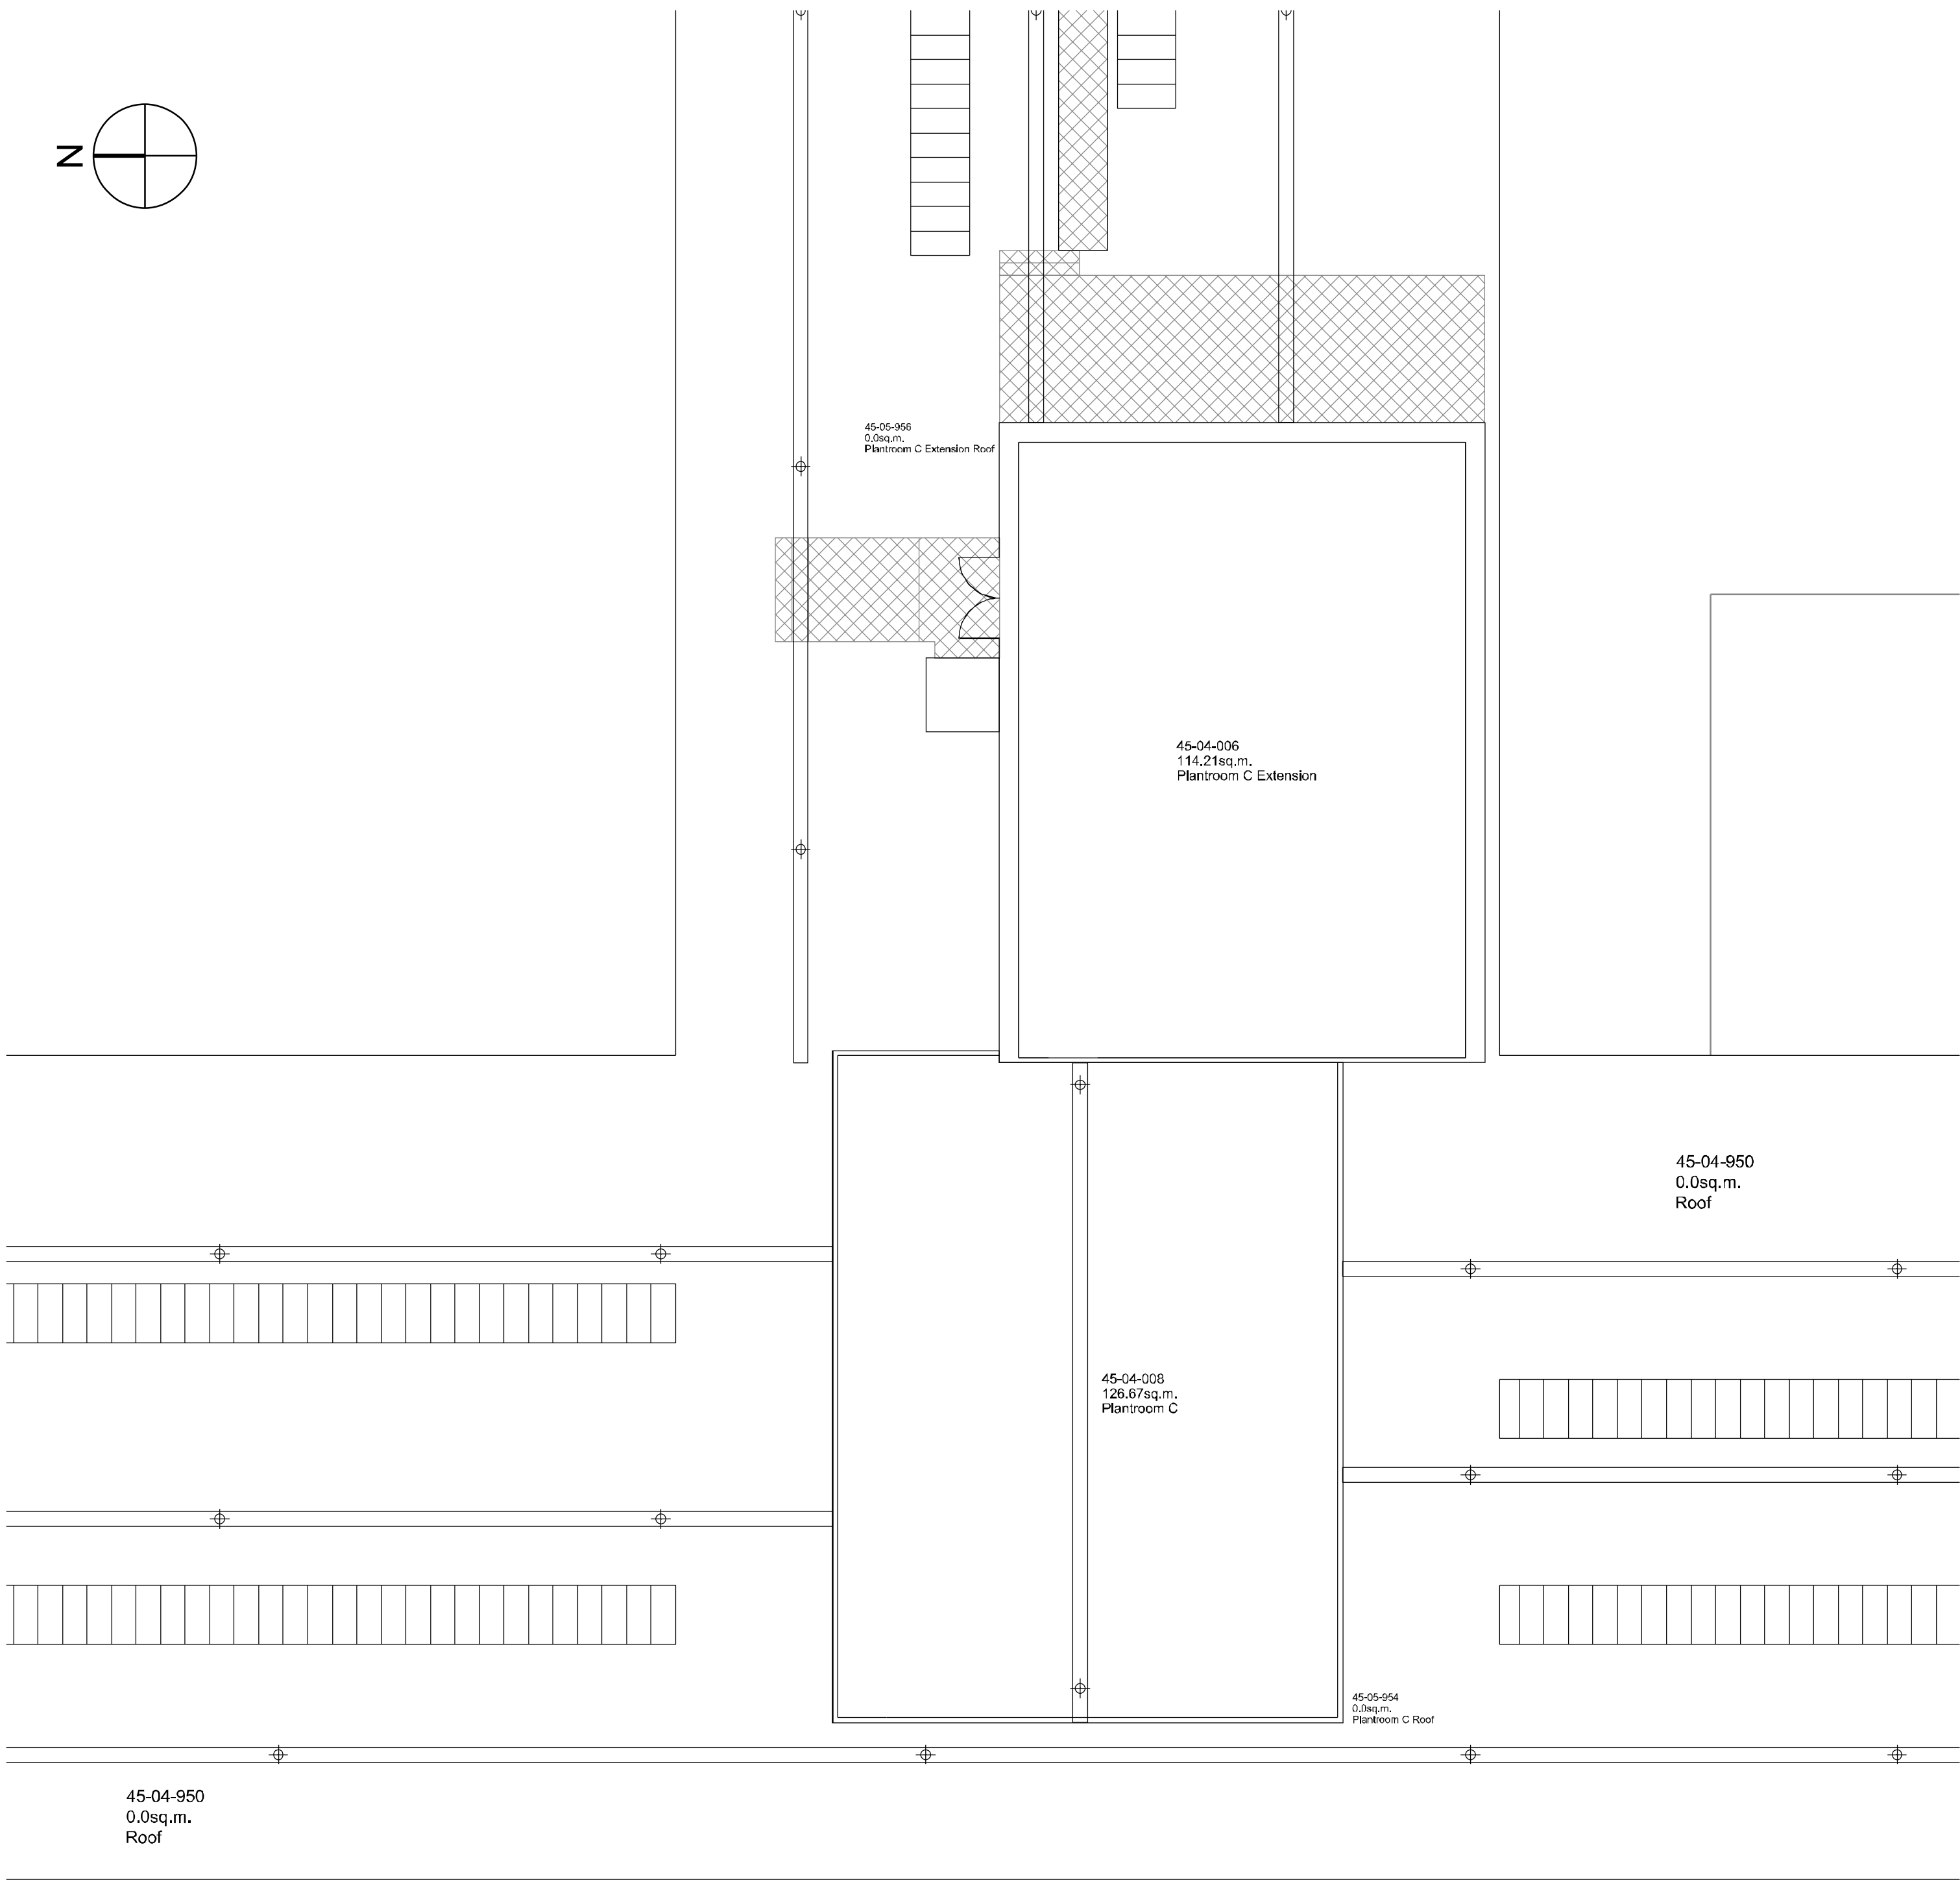

A scale bar with markings at 0, 2, 4, 6, 8, and 10m. The bar is divided into segments of alternating black and white colors.

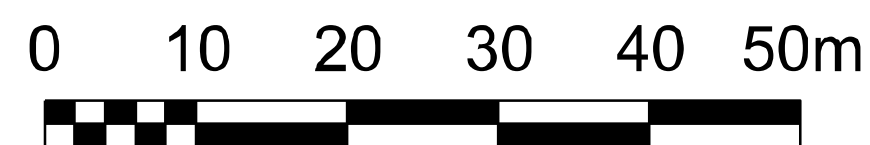

B	09/03/24	TS	Redlands Site Map added
A	13/12/23	TS	Update for separate AHJ planning application

REV	DATE	BY	DESCRIPTION	CHK	APP
DRAWING STATUS:					
Planning					



Oxford office: St Thomas House, 6 Backlet Street, Oxford, OX1 1PP
 t: 01865 306130 f: 01865 246124 w: www.gbshealth.co.uk



2 London Square, Guildford, Surrey, UK, GU1 1UN
 T+ 44 (0)1483 528 000
<http://www.wsp.com>

CLIENT:	ROYAL BERKSHIRE HOSPITAL NHS FOUNDATION TRUST
---------	--

PROJECT:	RBH ICU
----------	---------

TITLE:	Phase 2 Existing Roof Plan
--------	----------------------------

SCALE @ A1: 1:100	CHECKED:	APPROVED:
PROJECT NUMBER:	DESIGNED:	DRAWN: TS
		DATE: 04/09/23

DRAWING NO:	REV:
7069.144	B

DO NOT SCALE