
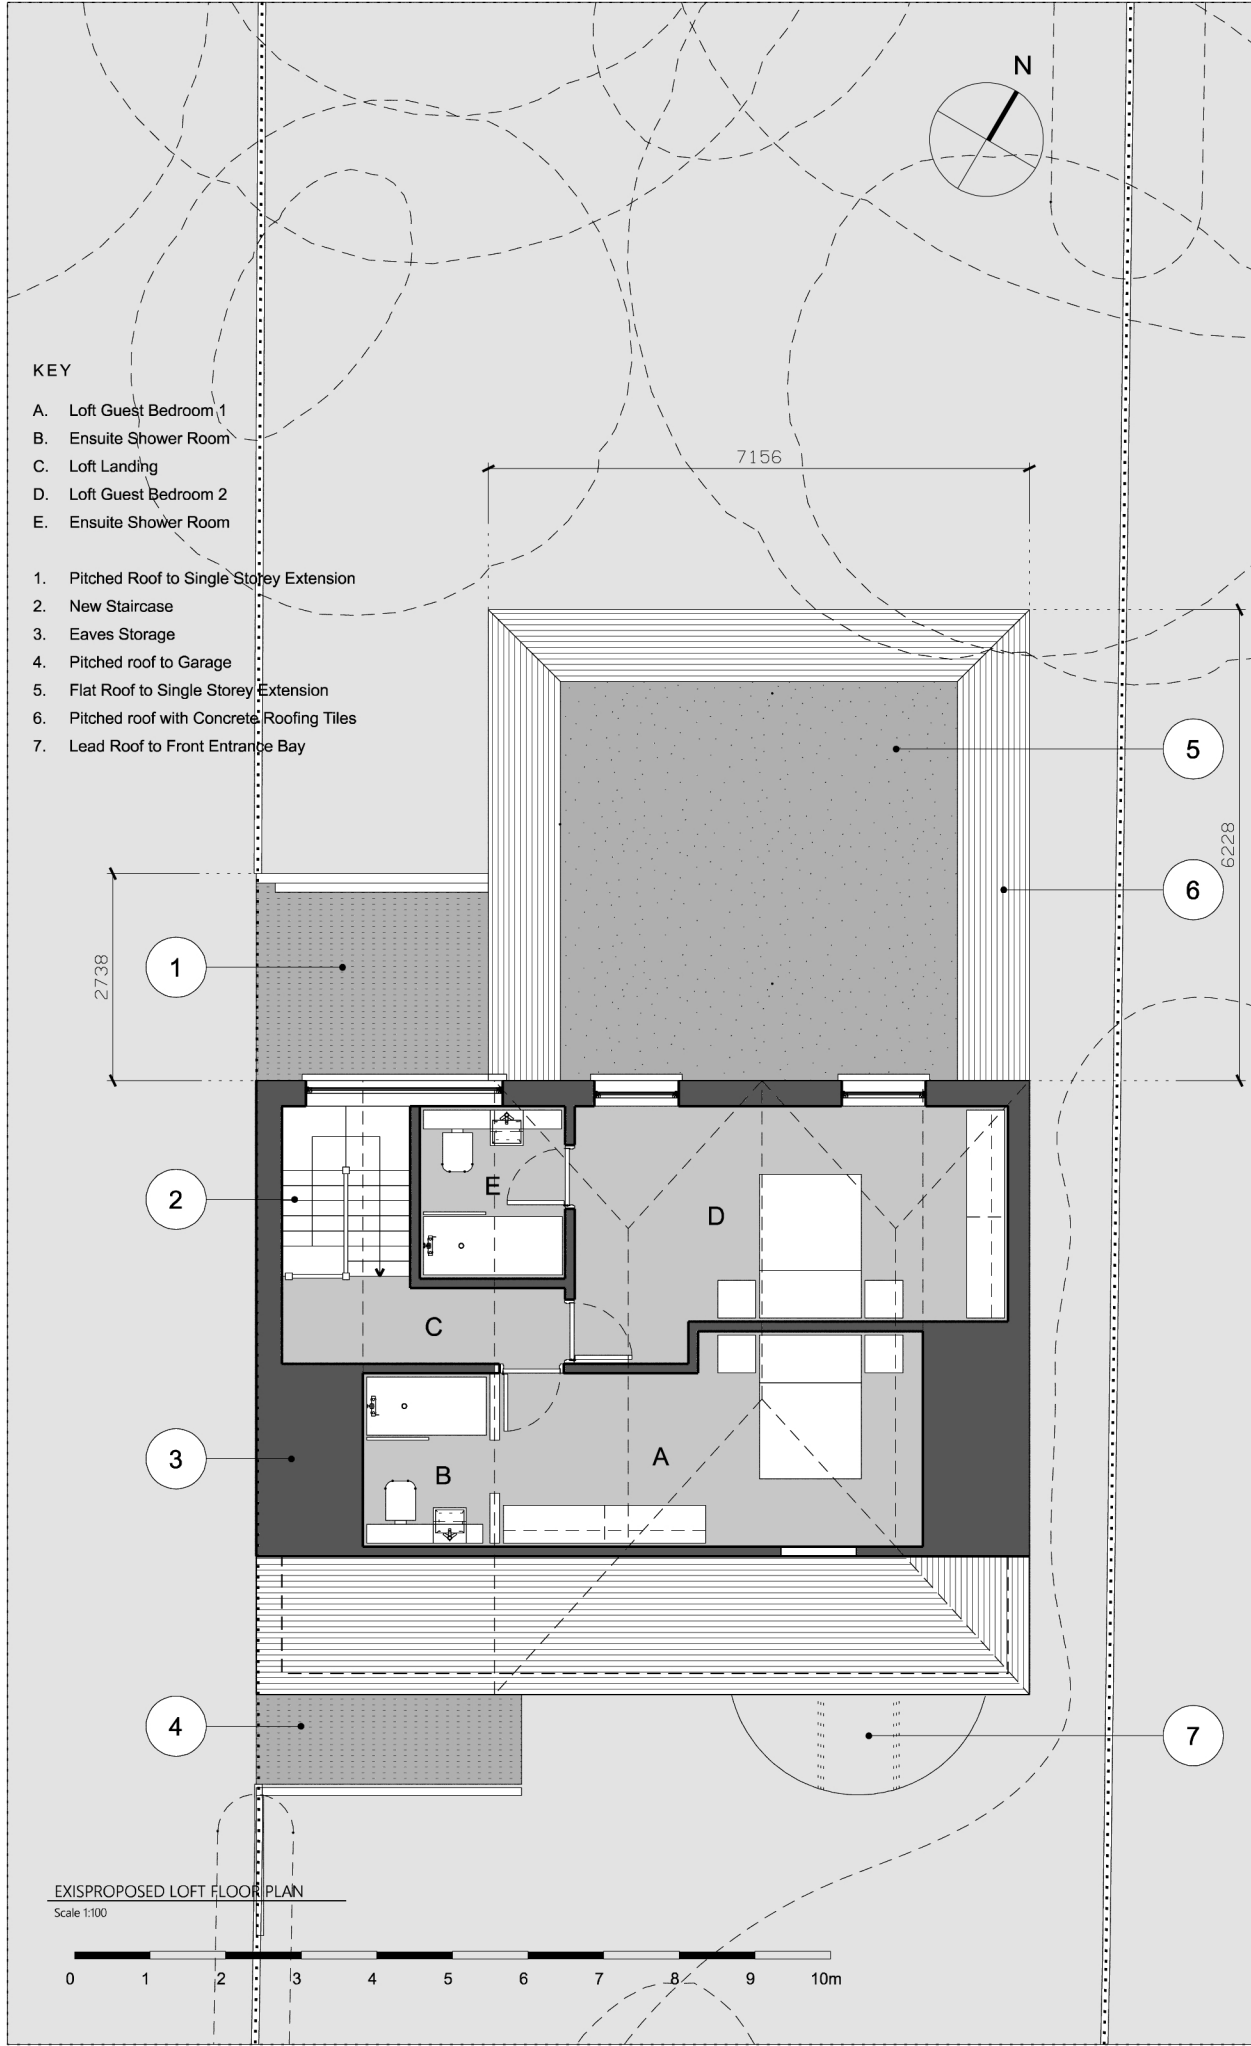


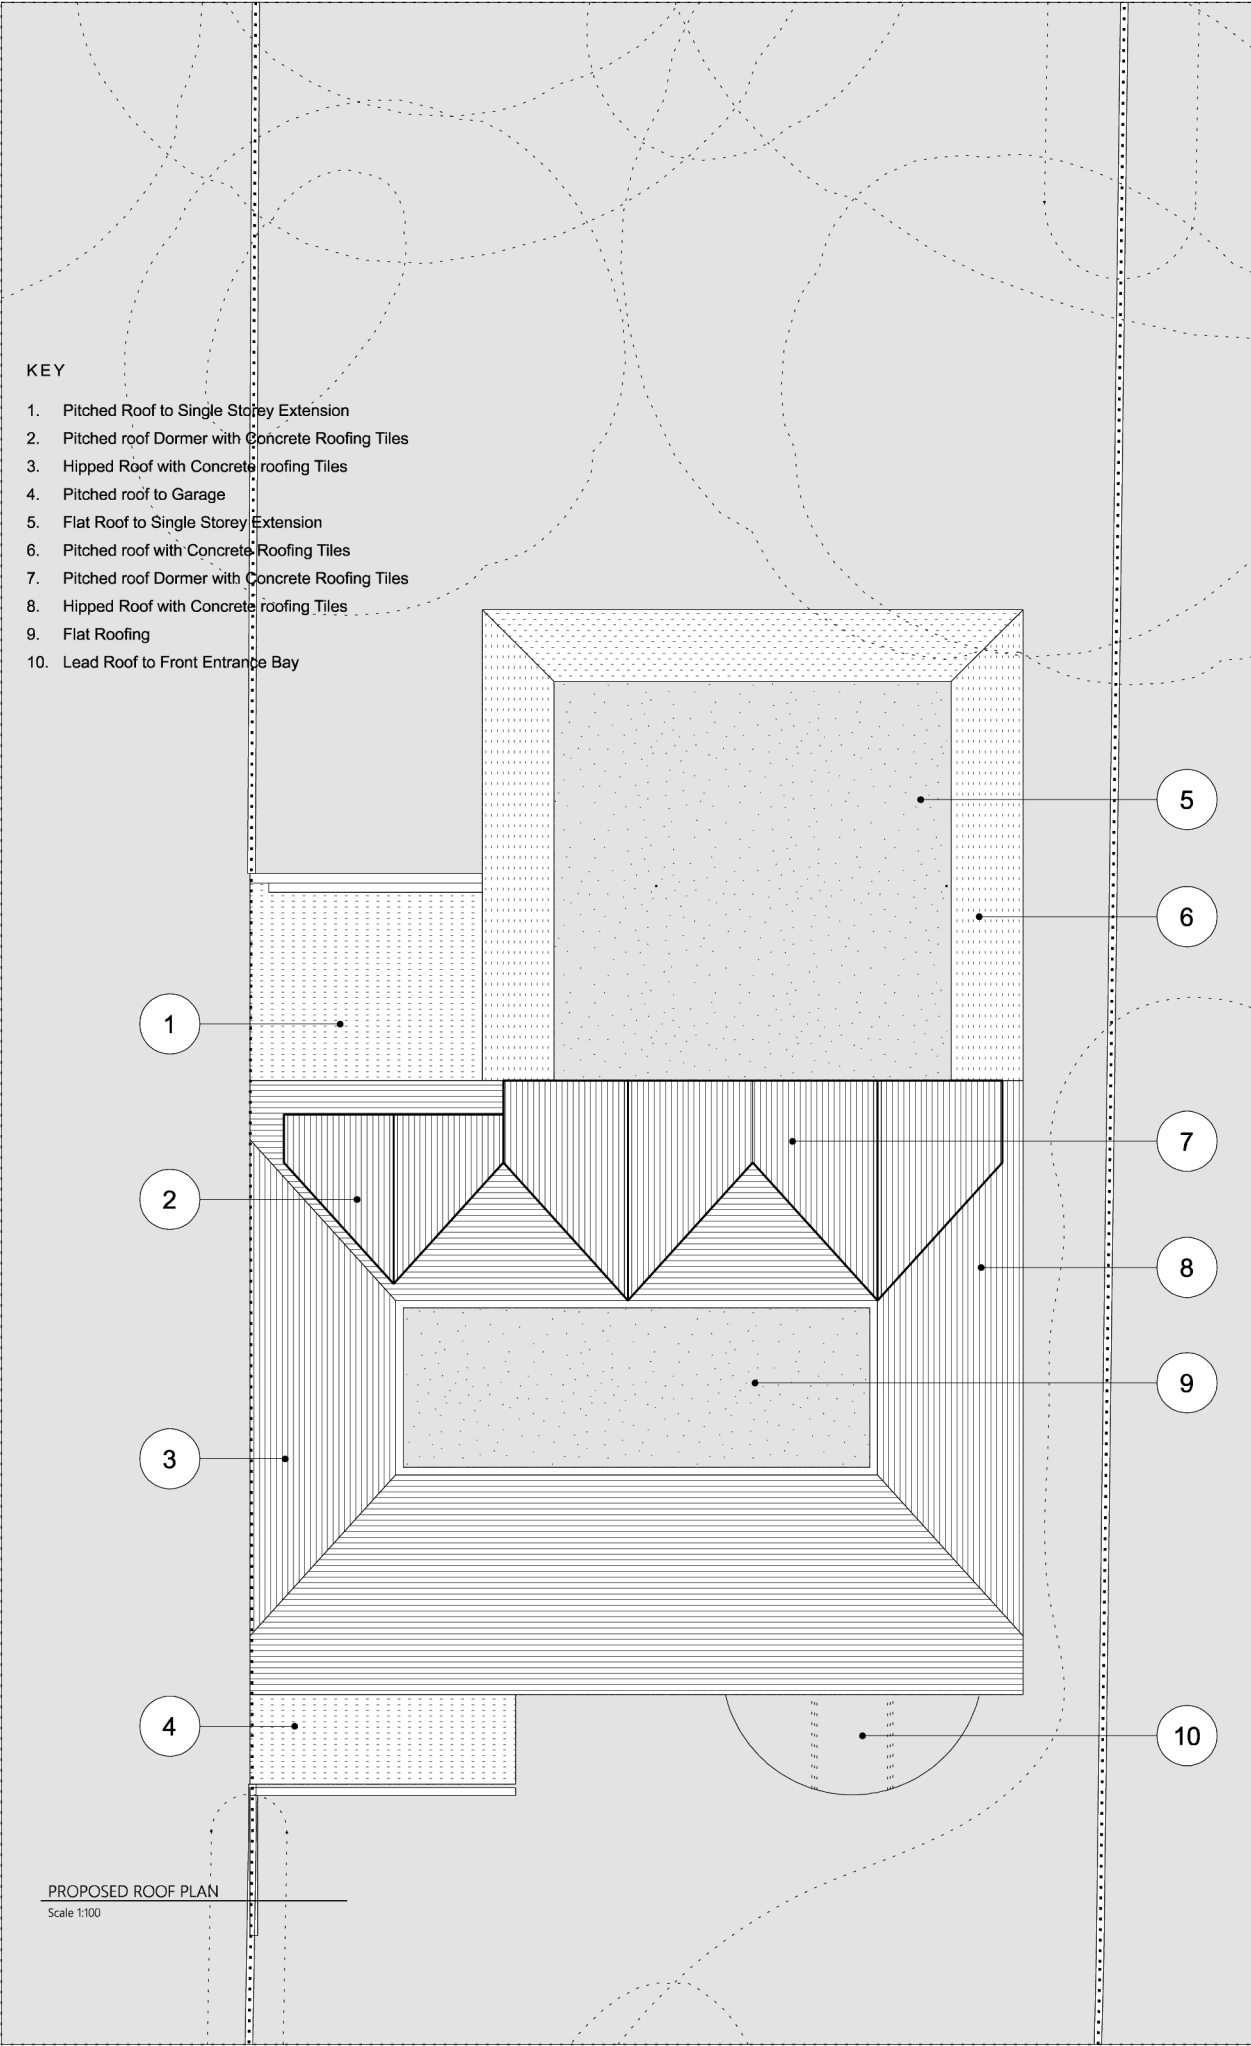

P1	ISSUED FOR PLANNING	FEB 24
Rev	Description	Date
NOVATE ACS		
ARCHITECTURE & CONSTRUCTION SERVICES		
68 PARKWAY ST ALBANS		
PORTERS BAR HERTS AL3 6PA		
DRAWING STATUS		
FOR PLANNING		
Issued for purpose indicated. This drawing is to be read in conjunction with all consultants information. All dimensions to be checked on site.		
This drawing is copyright.		
JOB NUMBER:	234	FILE: 02-234
CLIENT:	MR AND MRS VISHA	
JOB:	208 HENLEY ROAD BERKSHIRE	
	RG4 6LR	
DRAWING TITLE:	PROPOSED LOFT FLOOR PLAN	
	PROPOSED ROOF PLAN	
SCALE:	1:100 @ A3	DRAWN BY: FA
DATE:	FEB 2024	
DRAWING NO:	234_PP-111-3	REV: P1