

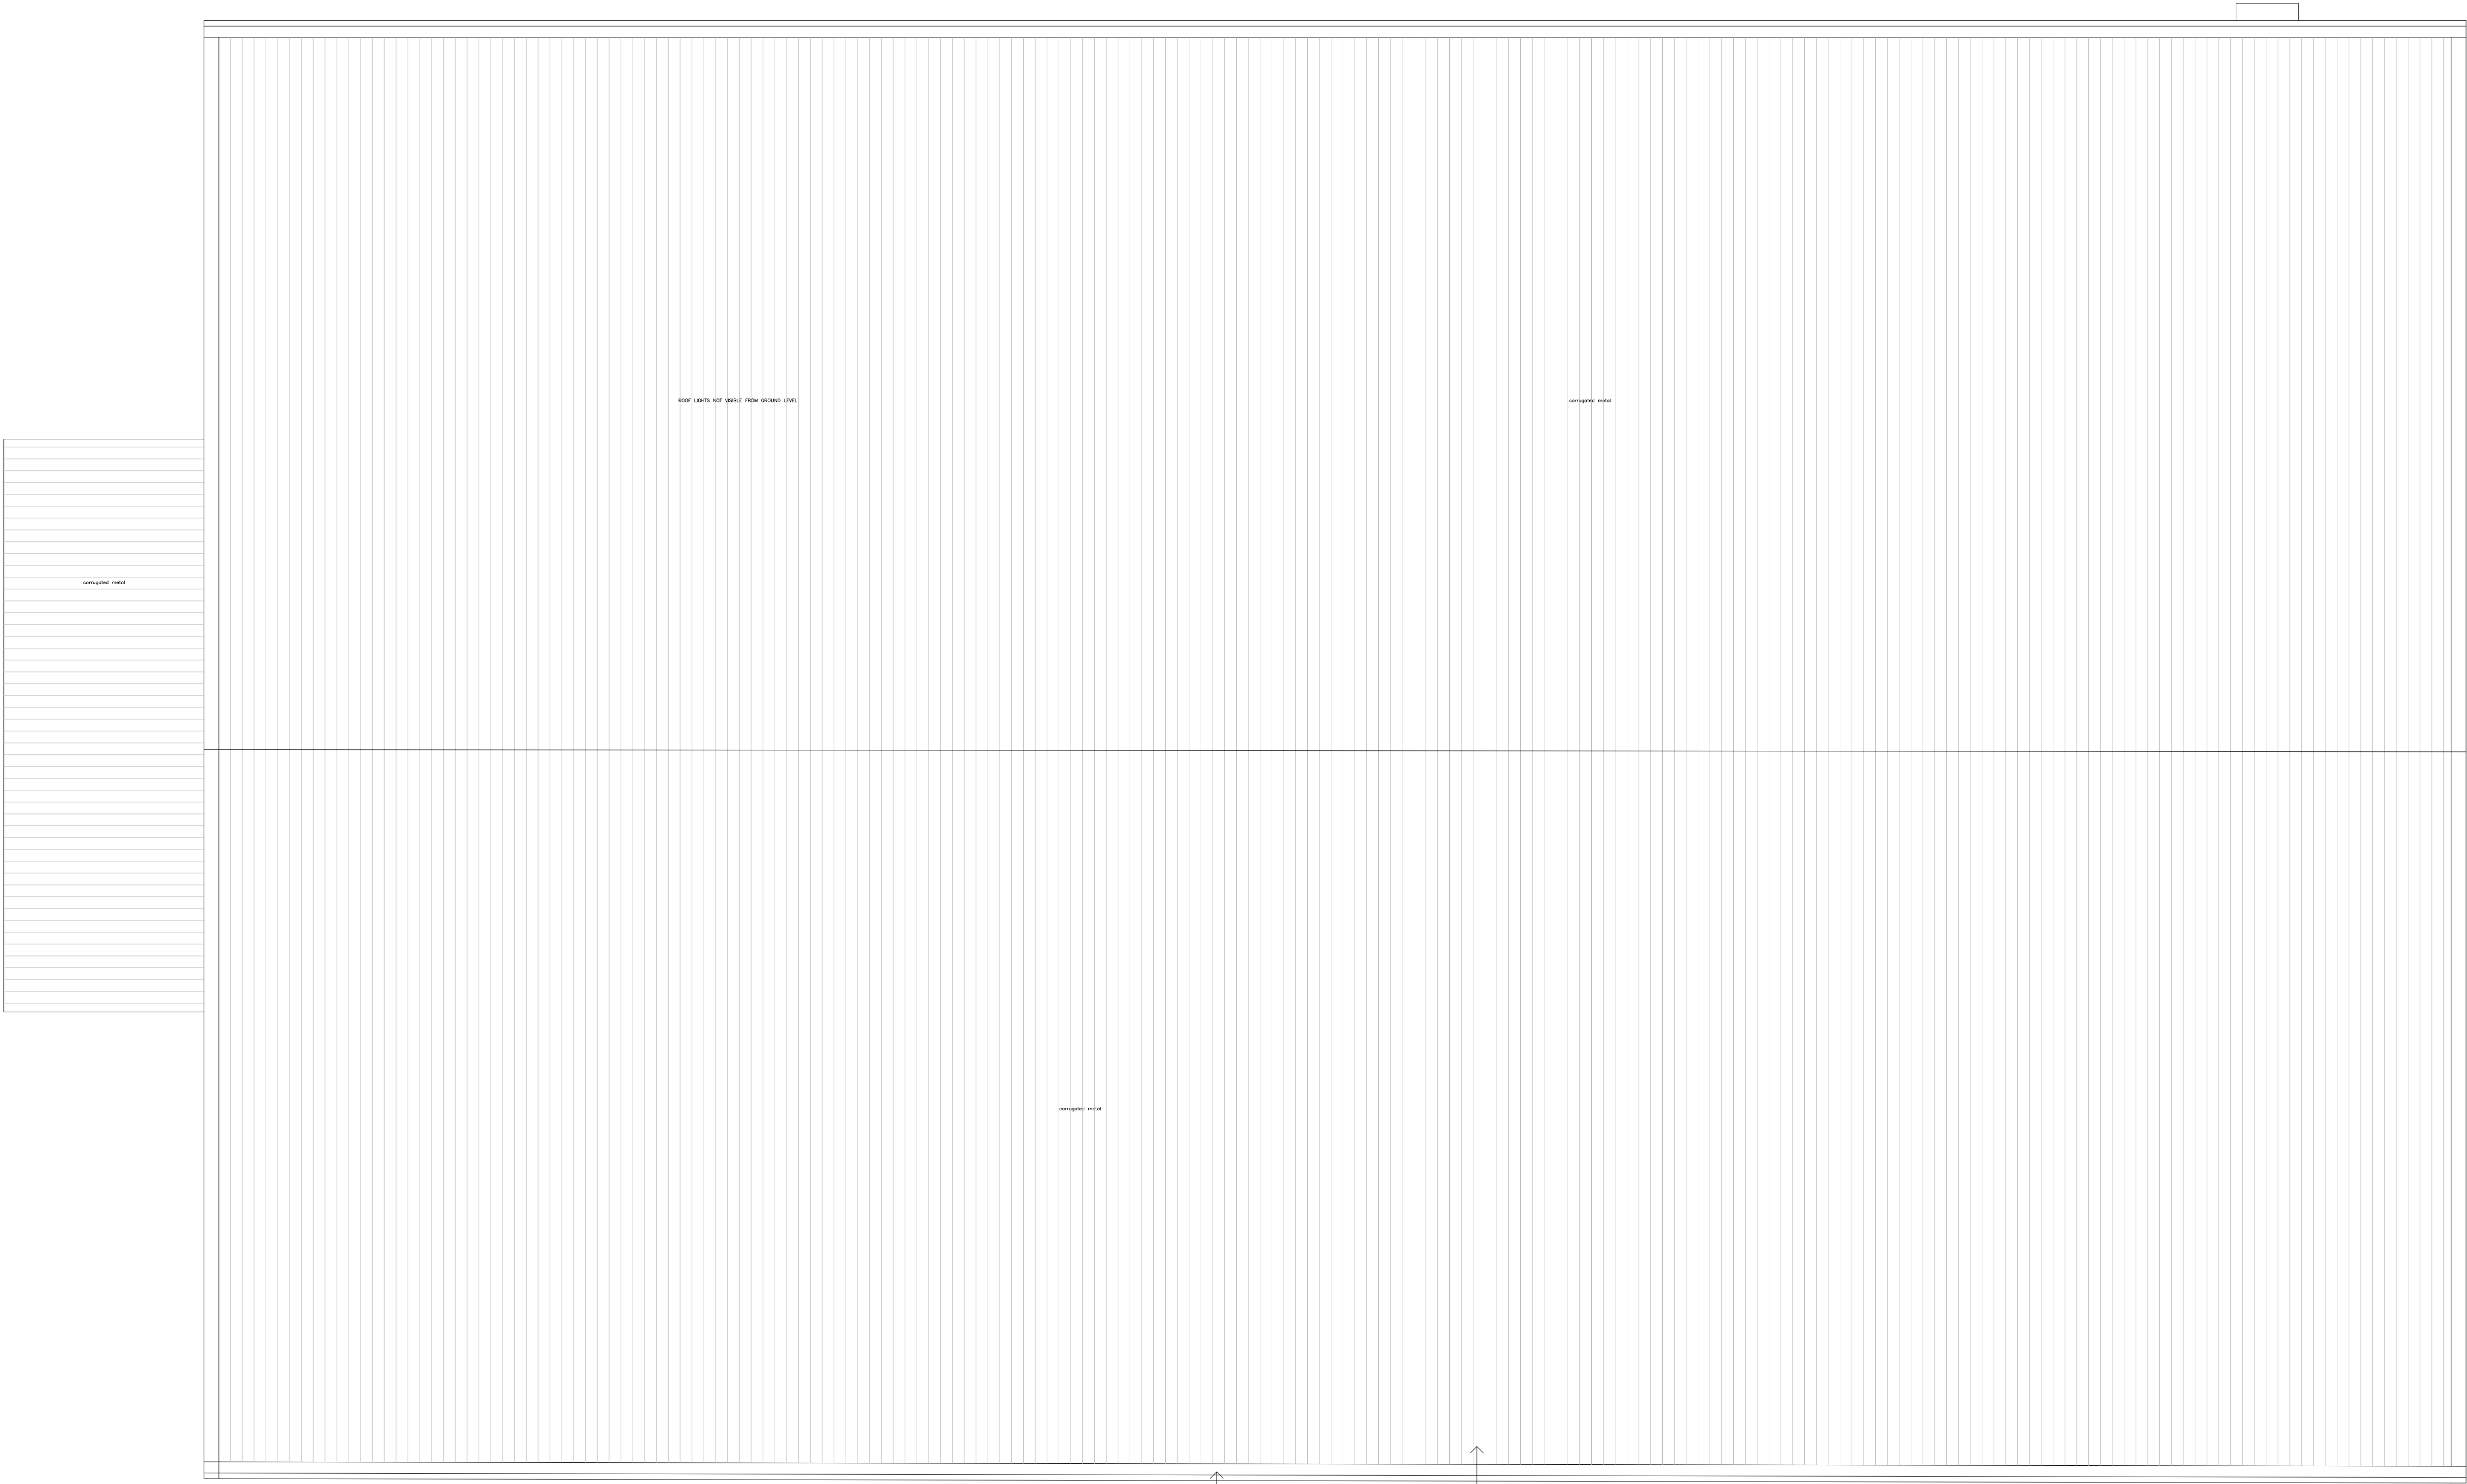


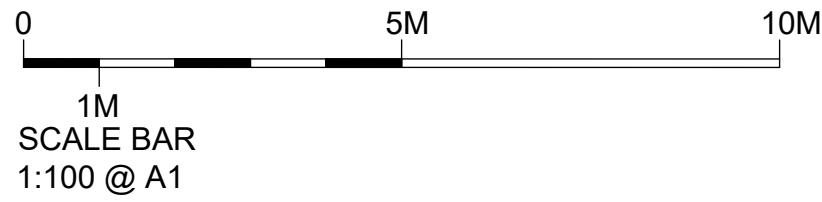

EXISTING ROOF PLAN
1-3 DEACON WAY, READING, RG30 6AZ

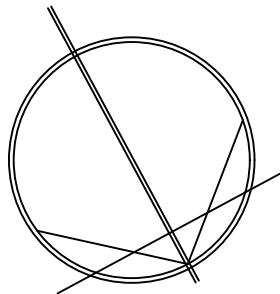

PLANNING

Notes:

Rev.	Description	Date
------	-------------	------



Building & Project Consultants

16-17 Little Portland Street
London, W1W 8BP
info@joneshargreaves.co.uk

Tel: +44 (0)207 493 5503
www.joneshargreaves.co.uk

Client:
XK UNITED PROPCO I LTD

Project Address:
1-3 DEACON WAY, READING, RG30 6AZ

Drawing Title:
EXISTING ROOF PLAN

Project Number: 24.307	Drawing Number: E03	Revision: .
---------------------------	------------------------	----------------

Drawing Status:
PLANNING

Scale: 1:100@A1	Date: 29/04/2024
Drawn By: RD	Checked By: KB

All dimensions are in millimetres unless otherwise stated.
Dimensions to be verified on site.
Do not scale.
Copyright of Jones Hargreaves. All rights reserved.
Drawing not to be reproduced without permission.

