


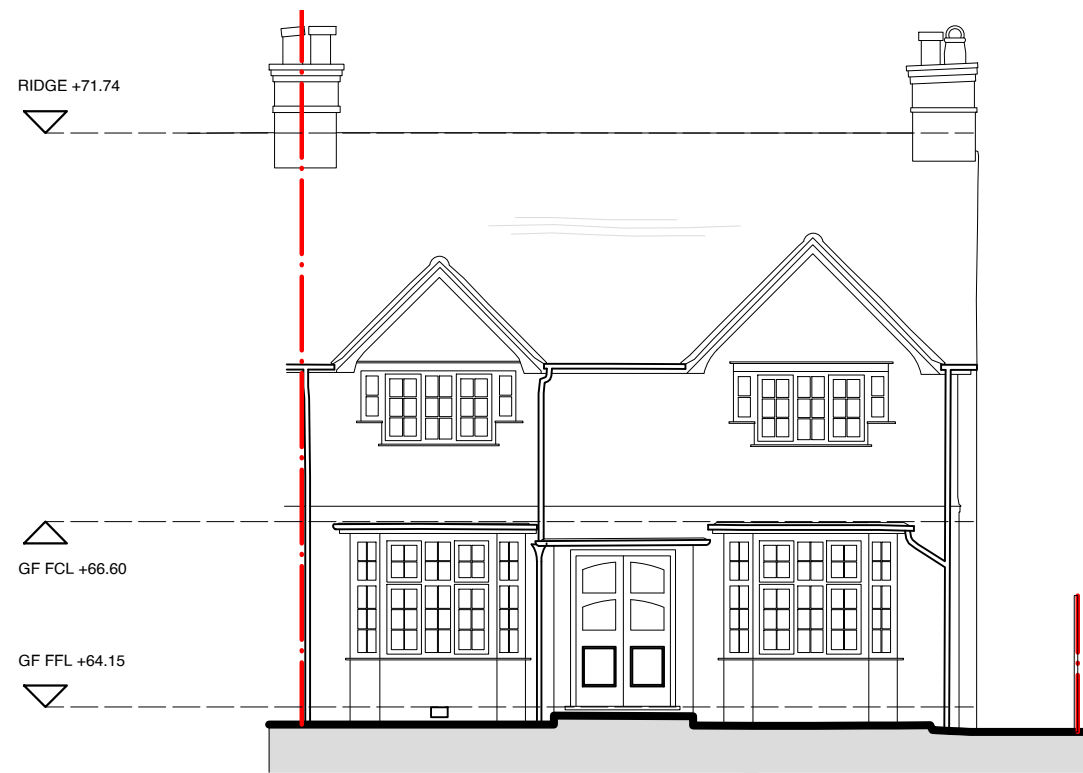


EXISTING FRONT ELEVATION

SCALE 1:100 @ A3



EXISTING REAR ELEVATION

SCALE 1:100 @ A3

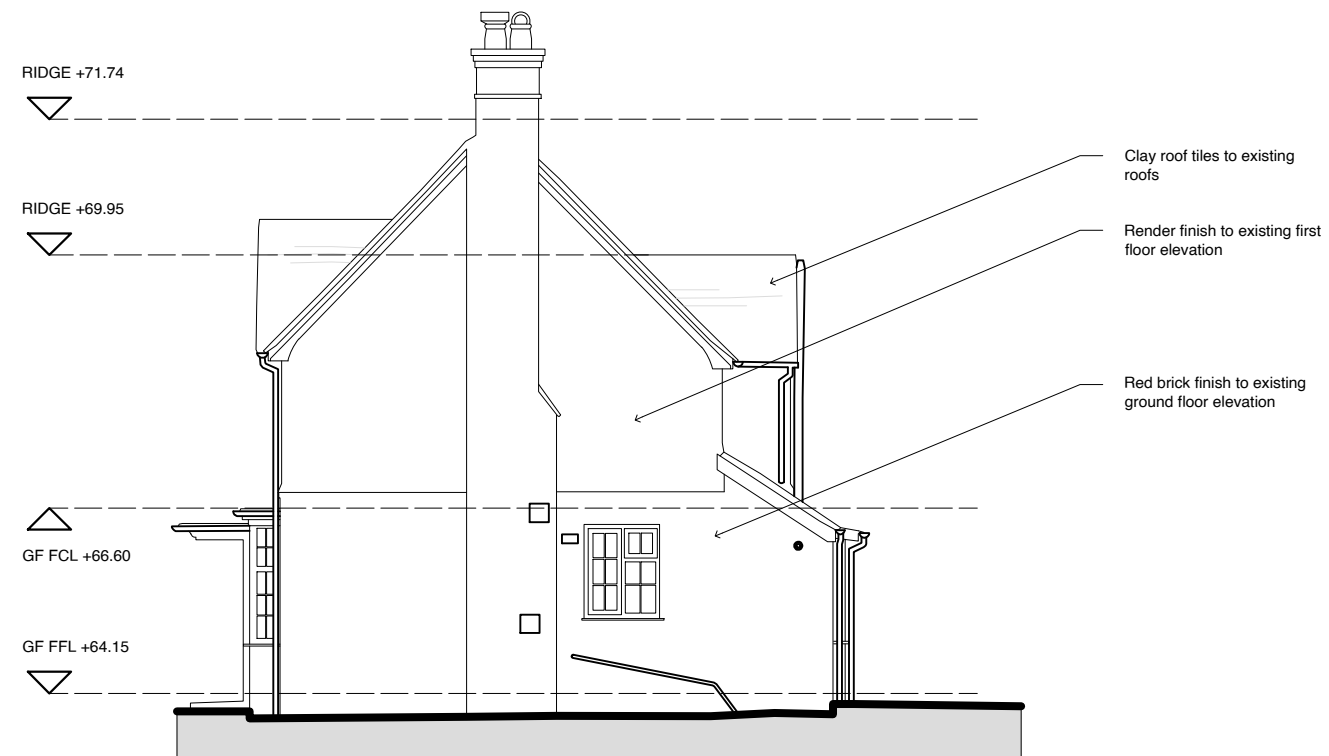

EXISTING SIDE ELEVATION

SCALE 1:100 @ A3

NWGArchitecture

NWG Architecture Ltd  
21 Millbank Crescent  
RG5 4EP

niall@nwgarchitecture.co.uk  
07840917012  
nwgarchitecture.co.uk

project north



notes

1. Drawings are based on survey data and may not accurately represent what is physically present.
2. Do not scale from this drawing. All dimensions to be site verified by the contractor before proceeding.
3. All dimensions are in millimetres unless noted otherwise.
4. NWG Architecture Ltd shall be notified in writing of any discrepancies.

key plan  
not to scale



revisions

| REV  | DATE     | DRAWN BY | APPR. BY | NOTES                |
|------|----------|----------|----------|----------------------|
| PL01 | 27.06.24 | NG       | NG       | PLANNING APPLICATION |
|      |          |          |          |                      |
|      |          |          |          |                      |
client:

BRUNO SCHIAVO  
MICHELA TURCO

project:

244 WOKINGHAM ROAD  
READING

status:

PLANNING

revision:

PL01

title:

EXISTING ELEVATIONS

drawn by:

NG

approved by:

NG

date:

27.06.24

job no:

2023-110

scale:

1:100 @ A3

drawing no:

020