

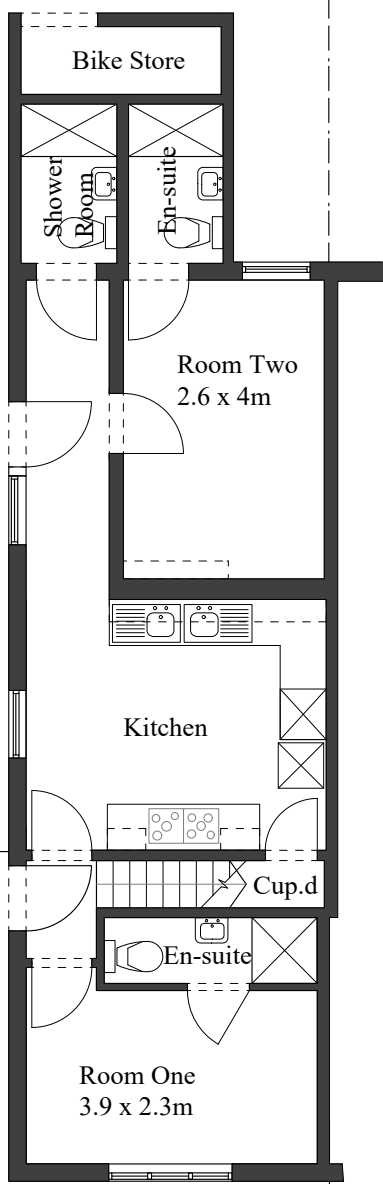



Use figured dimensions only. All levels and dimensions to be checked on site. This drawing is to be read in conjunction with all other relevant drawings and specifications. © Robert Young Associates (Hungerford) LtdThis drawing and design remains the copyright and intellectual Property of Robert Young Associates(Hungerford) Ltd and shall not be copied in any format without approval.

 


Ground Floor Plan
Scale 1:100 @ A1

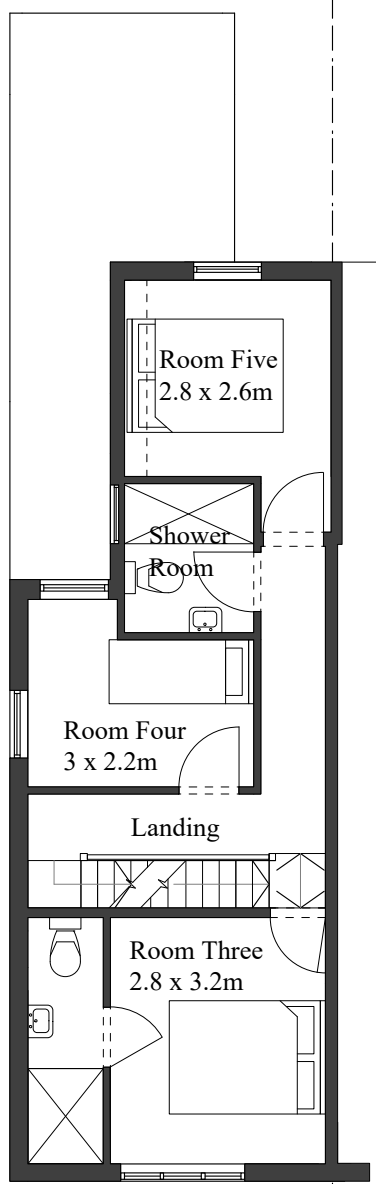


First Floor Plan
Scale 1:100 @ A1

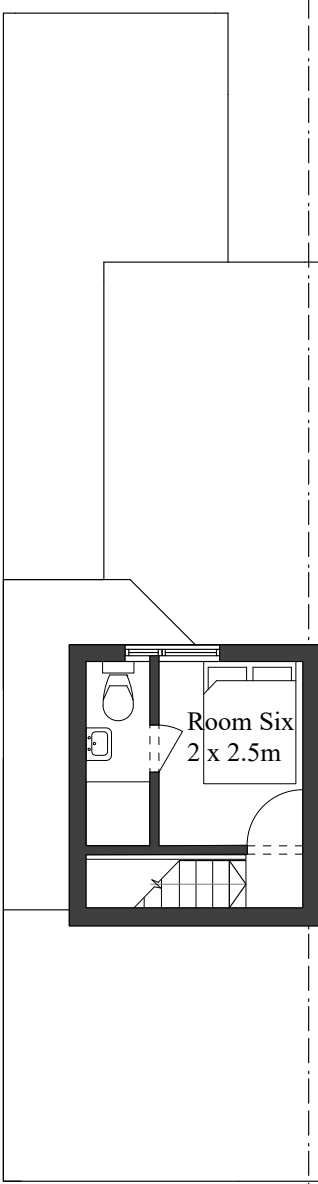

Second Floor Plan
Scale 1:100 @ A1

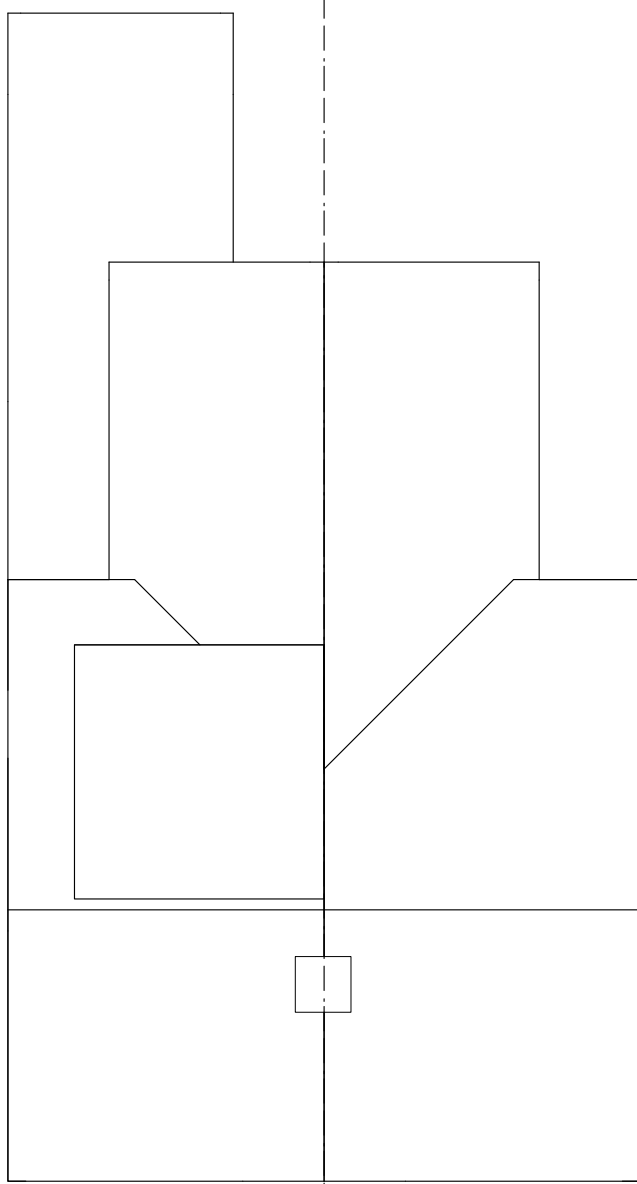


Roof Plan
Scale 1:100 @ A1

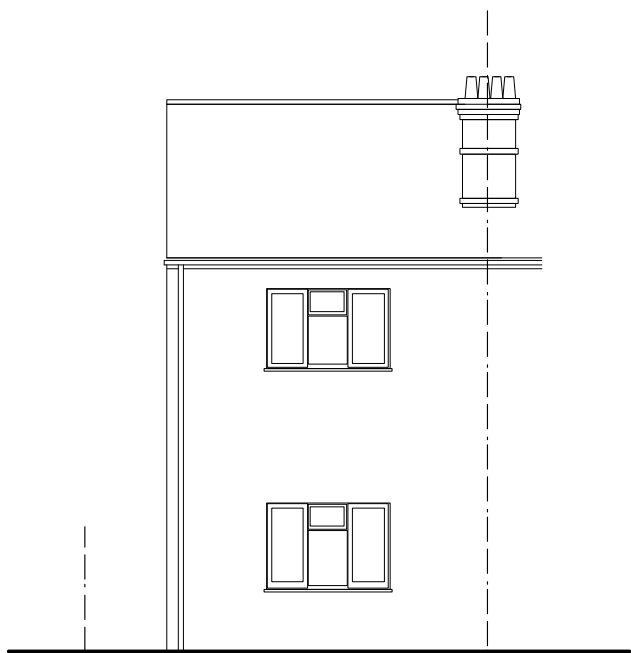


Front East Elevation
Scale 1:100 @ A1



Side South Elevation
Scale 1:100 @ A1

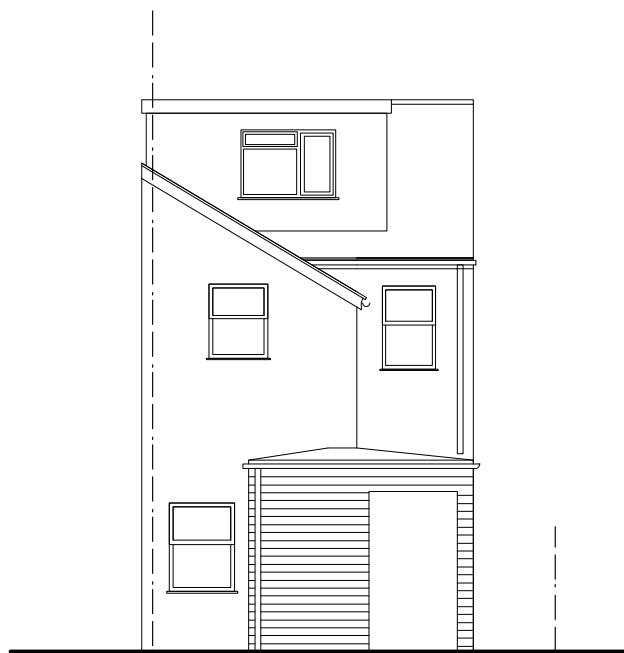

Rear West Elevation
Scale 1:100 @ A1

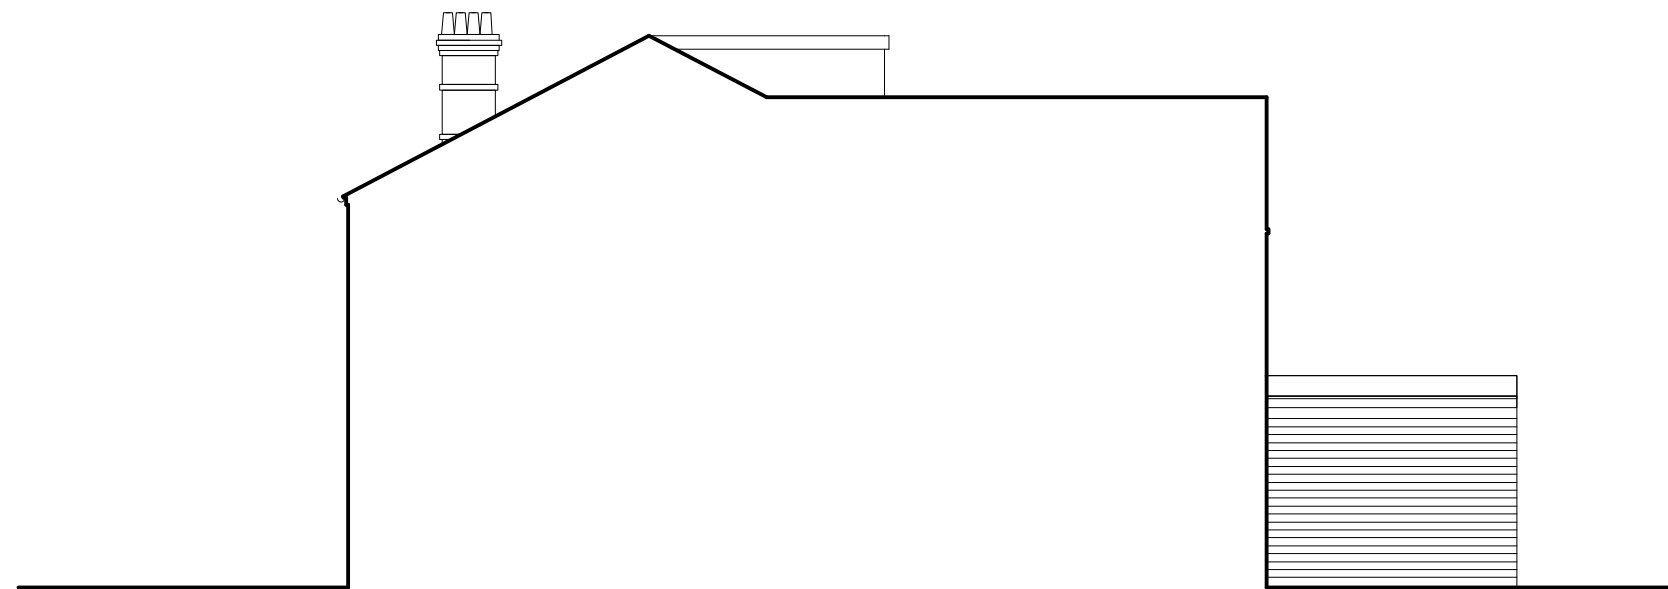

Party Wall Section
Scale 1:100 @ A1

project name: 136 Whitley Wood Lane
Reading
Berkshire
RG2 8PP

drawing reference: Survey Plans
drawing number: -
revision: -
date: 09/05/2024
scale: 1:100 @ A1
status: Planning application
drawn: MFR
checked: R Y



Robert Young Associates (Hungerford) Ltd
Architectural Consultants Chartered Townplanners
Tel: 01488 208 845 Mob: 07977407288
bobyoun@ryassociatesuk.co.uk | www.robertyoungassociates.com