


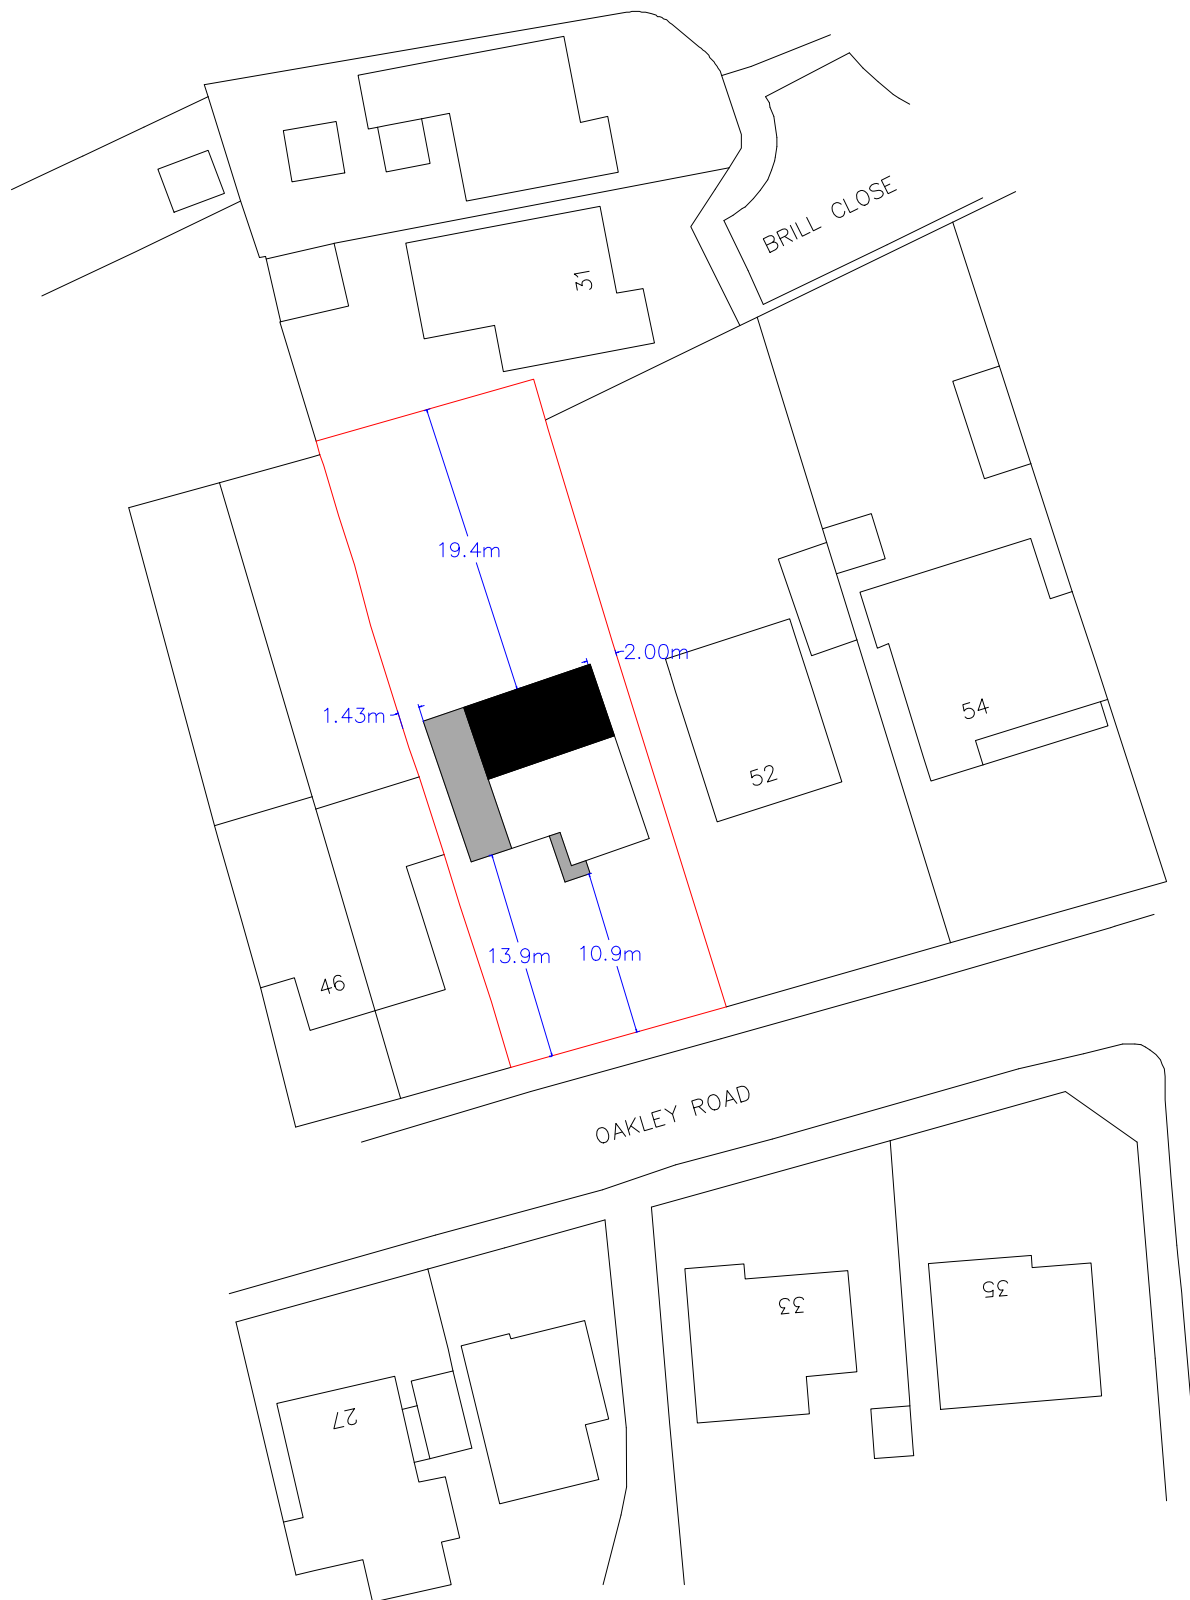

Ordnance Survey (c) Crown Copyright 2024. All rights reserved. Licence number 100022432

5 m

Site Plan
Scale 1:500
on A4



50 Oakley Road
Caversham
RG4 7RN