


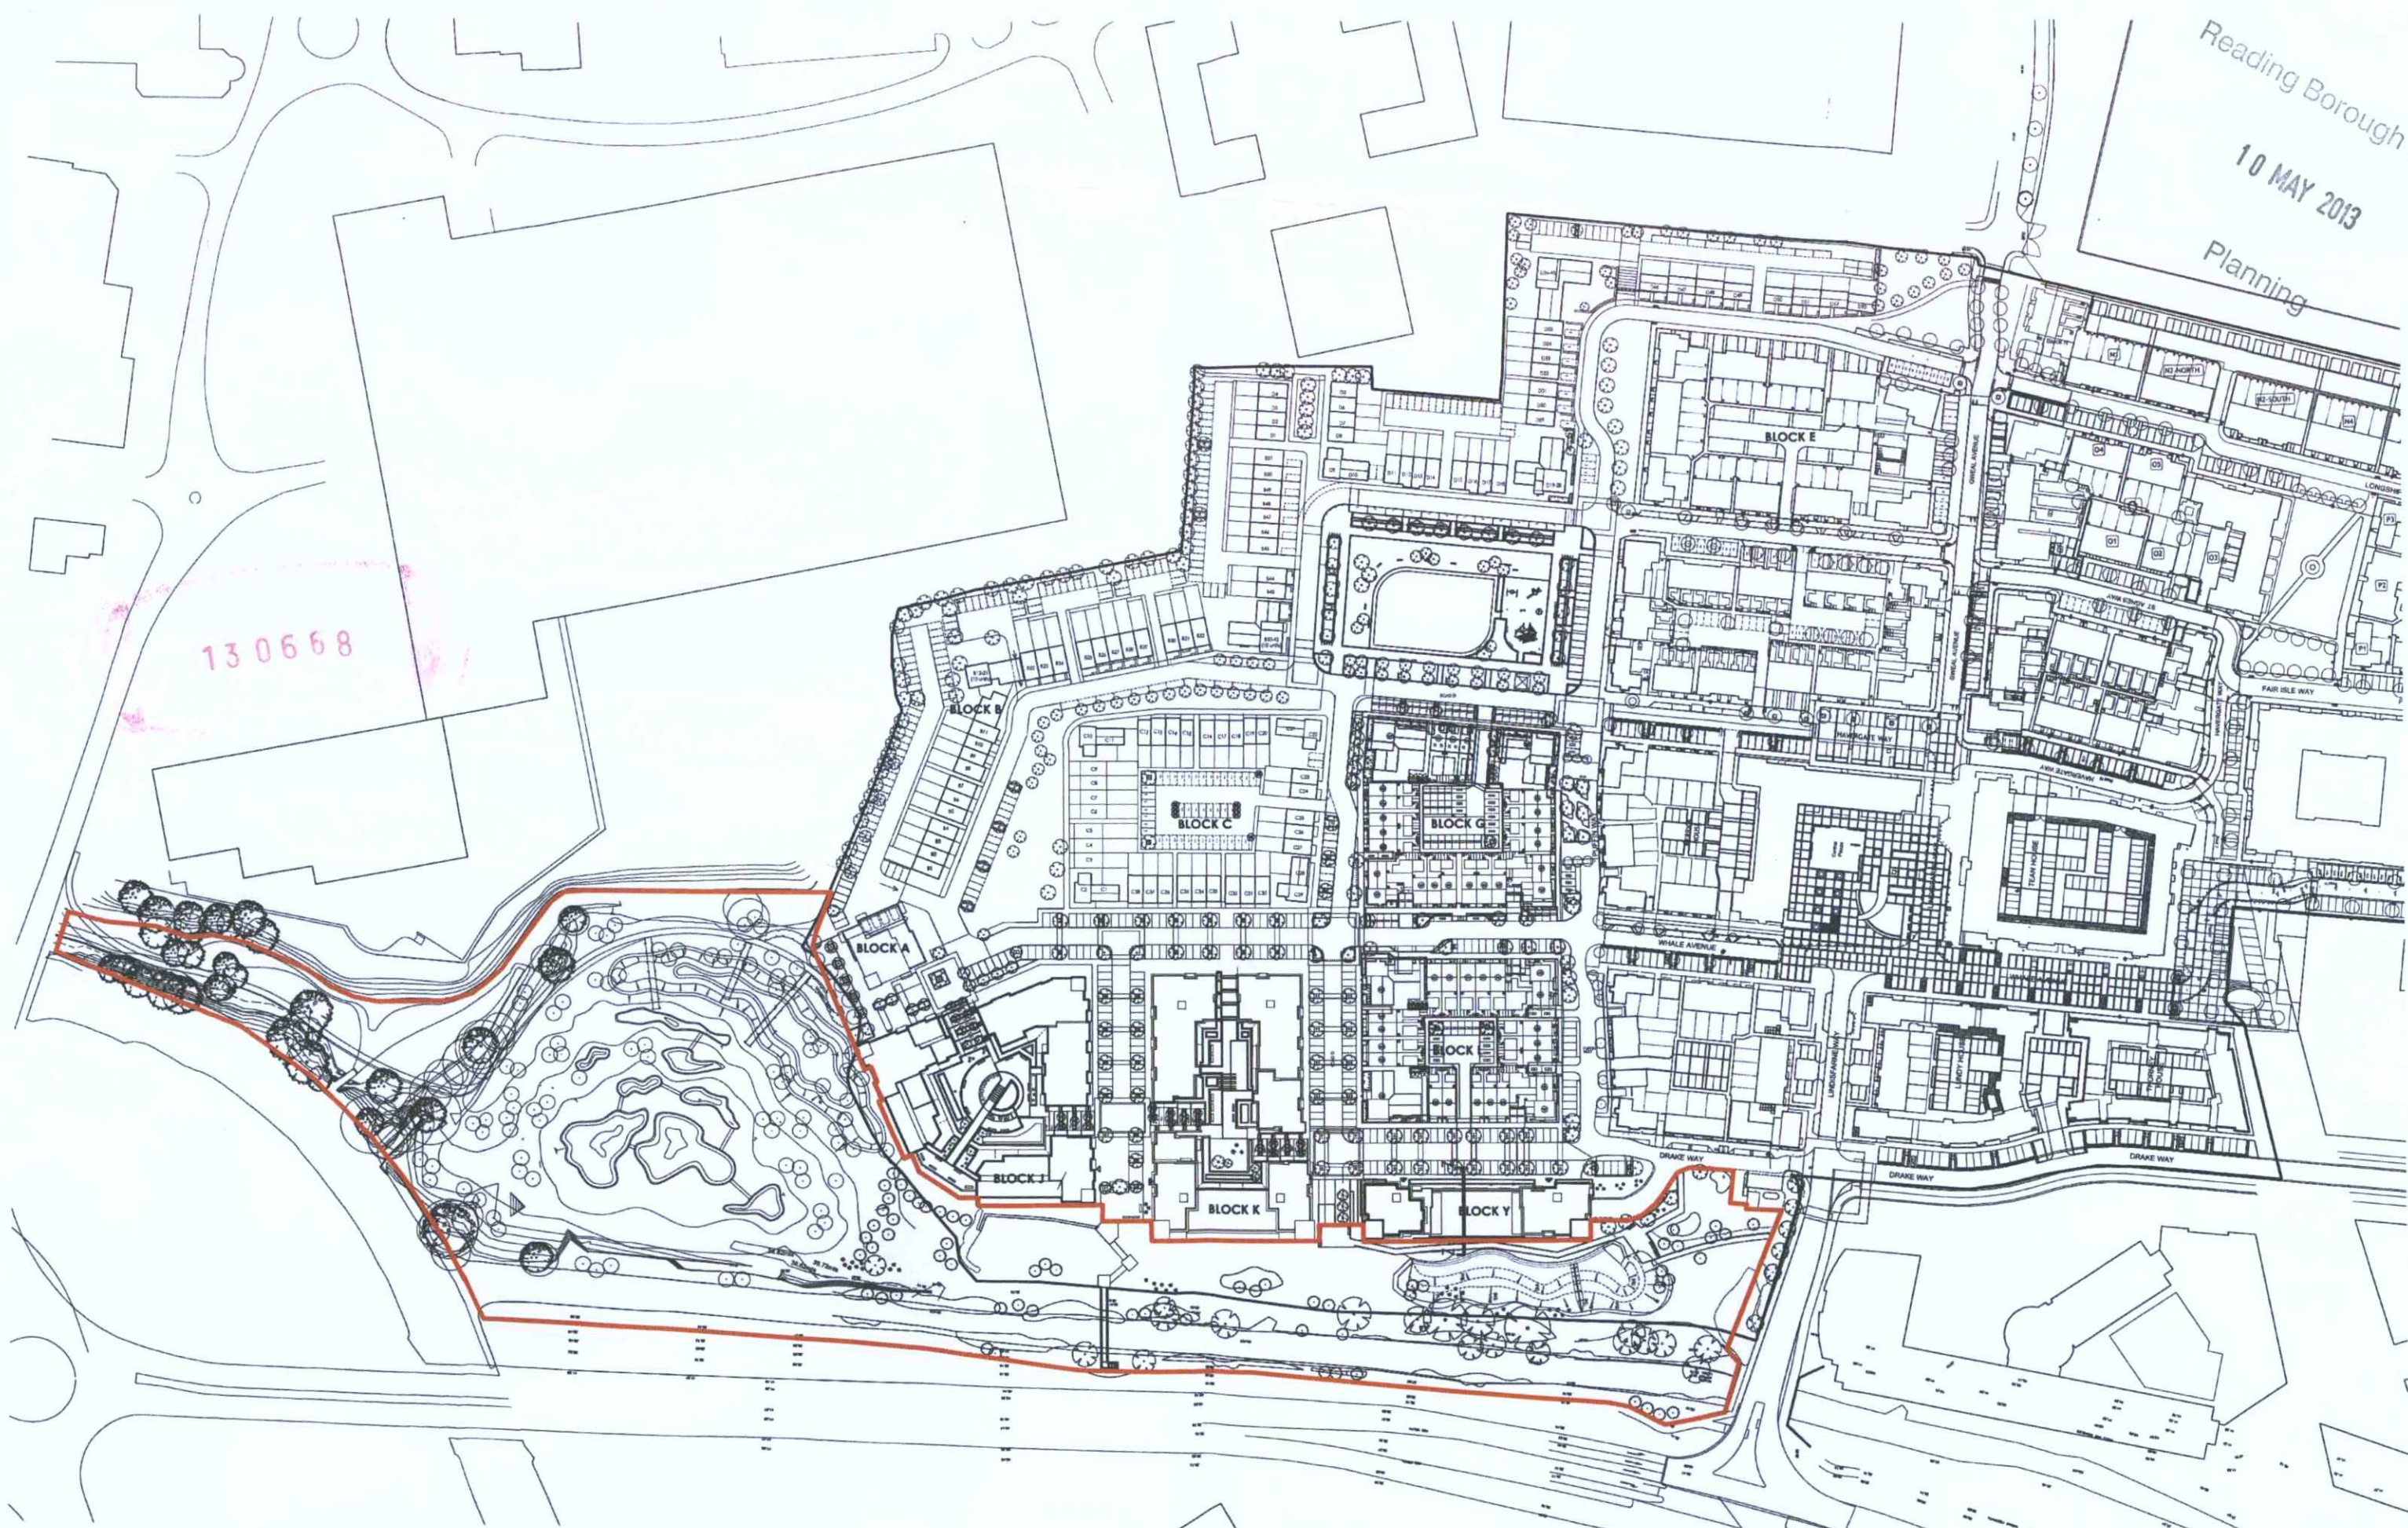

St James
Designed for life
79 Tean House Havergate Way Reading RG2 0GU
Tel: 0118 987 9000

PROJECT:
Foudry Brook Corridor / WHS
Reserved Matters Planning Application

DRAWING: Location / Site Plan	
SCALE: 1:200 @ A3	DRAWING NO: SJ/KI/D603-A